


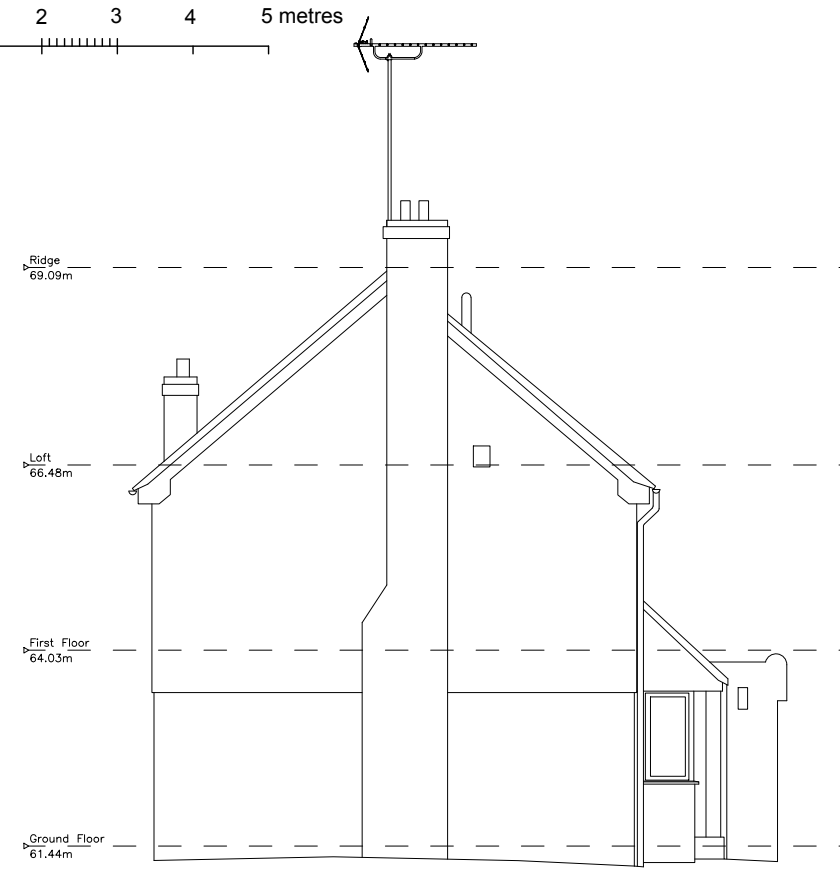

North Elevation




East Elevation

Existing materials:
 Roof - main house pitched plain clay tiles, bay window and porch pitched plain clay tiles, garage flat roof felted;
 Walls - ground floor fair face brickwork, first floor tile hanging;
 Windows - timber single glazed;
 Rooflight - over garage.



South Elevation

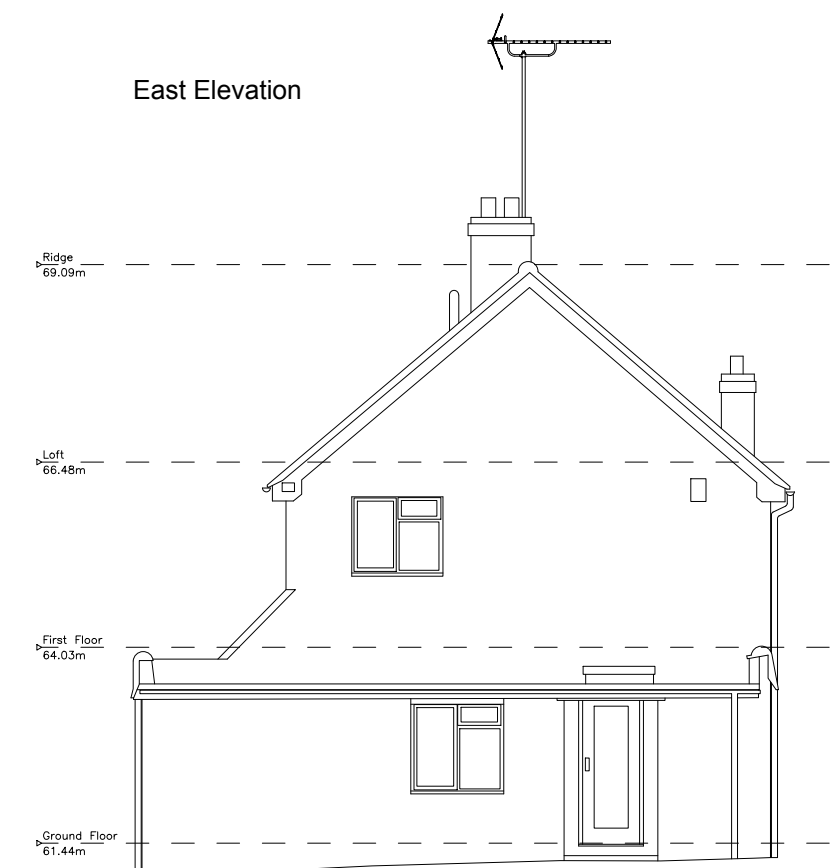

West Elevation

Existing Elevations scale 1:100

Rev P1: Jul 2025: Planning Application Issue.

sally williams architects

Client
 Mr C Webster and Ms A Ridout

Project Name
 Colwood, Halton Shaws,
 Hurstpierpoint, Mid Sussex
 Two storey Side Extension and
 Alterations
 Drawing Title
 Existing
 Elevations

Drawing No WCH/05	Scale 1:100 @ A3	Rev P1
----------------------	---------------------	-----------