




01 LONGITUDINAL SECTION



02 CROSS SECTION




03 SIDE ELEVATION

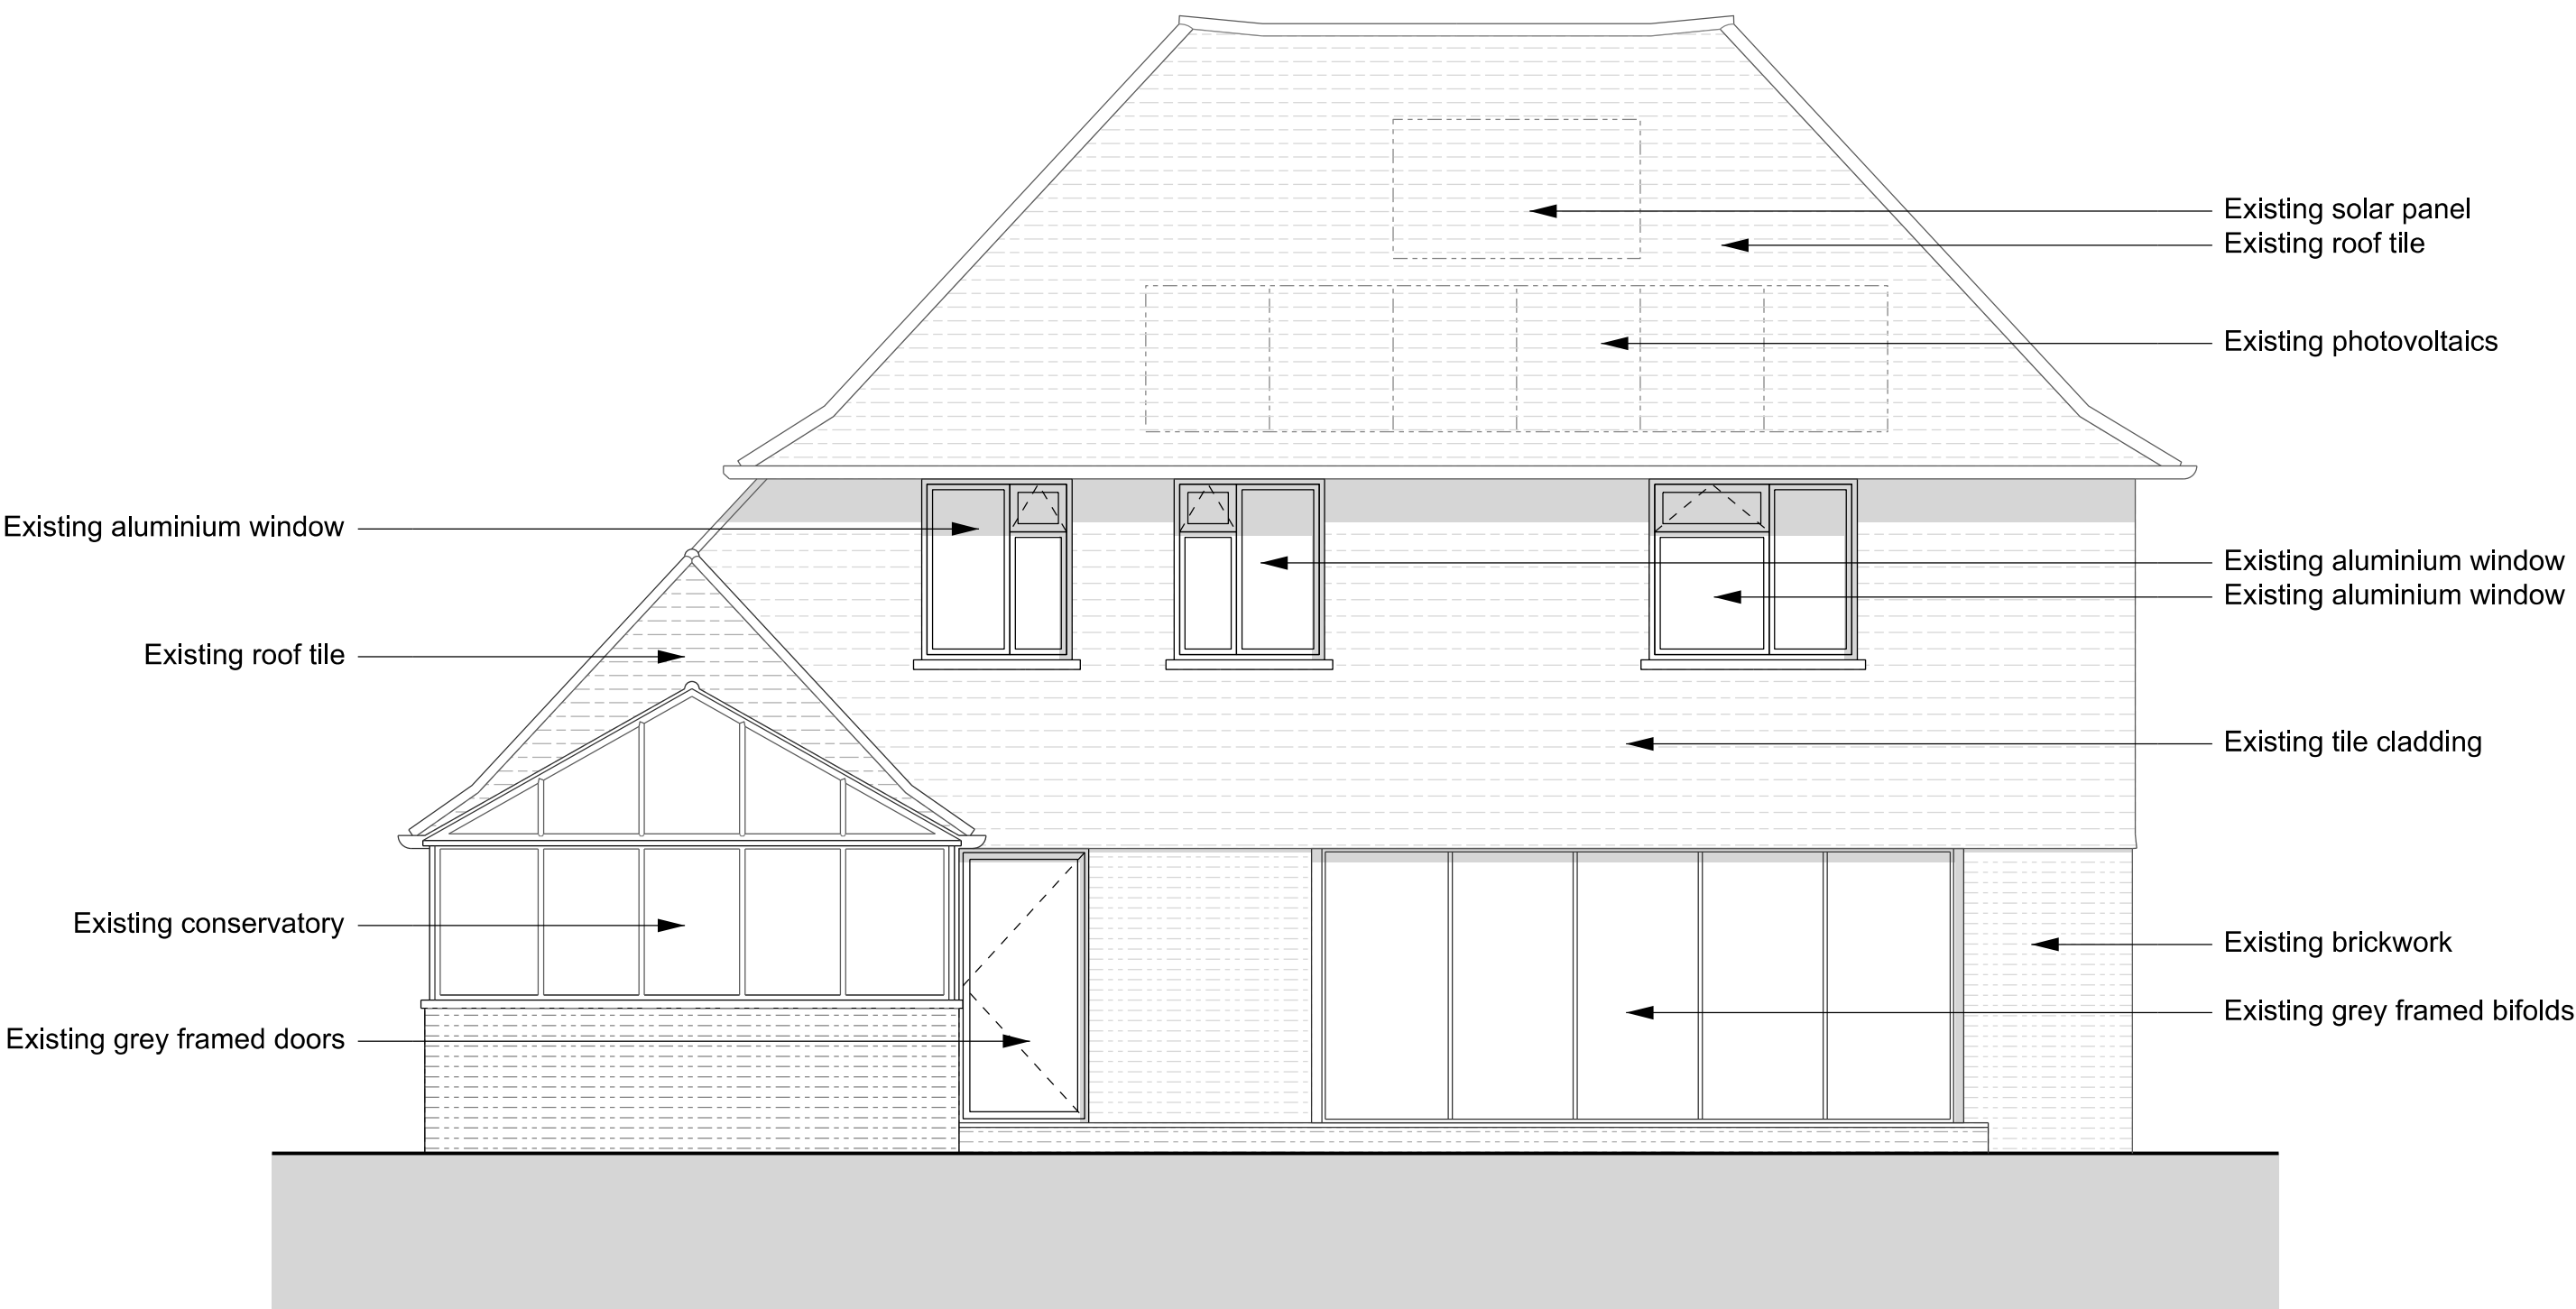

04 REAR ELEVATION

Existing Fabric

 

revision	date		
-	31.10.24	Issued for information	
A	21.11.24	Layout updates	
A*	16.12.24	Annotation updates	

Andrew Paine Architecture			
T 020 7207 5898 E studio@aparchitecture.co.uk W www.aparchitecture.co.uk			
job title ROSSENDALE			
drawing title EXISTING SECTIONS AND ELEVATIONS			
scale 1:50 at A1; 1:100 at A3		status FOR COMMENT	
project 24018	drawing 020	revision A*	