



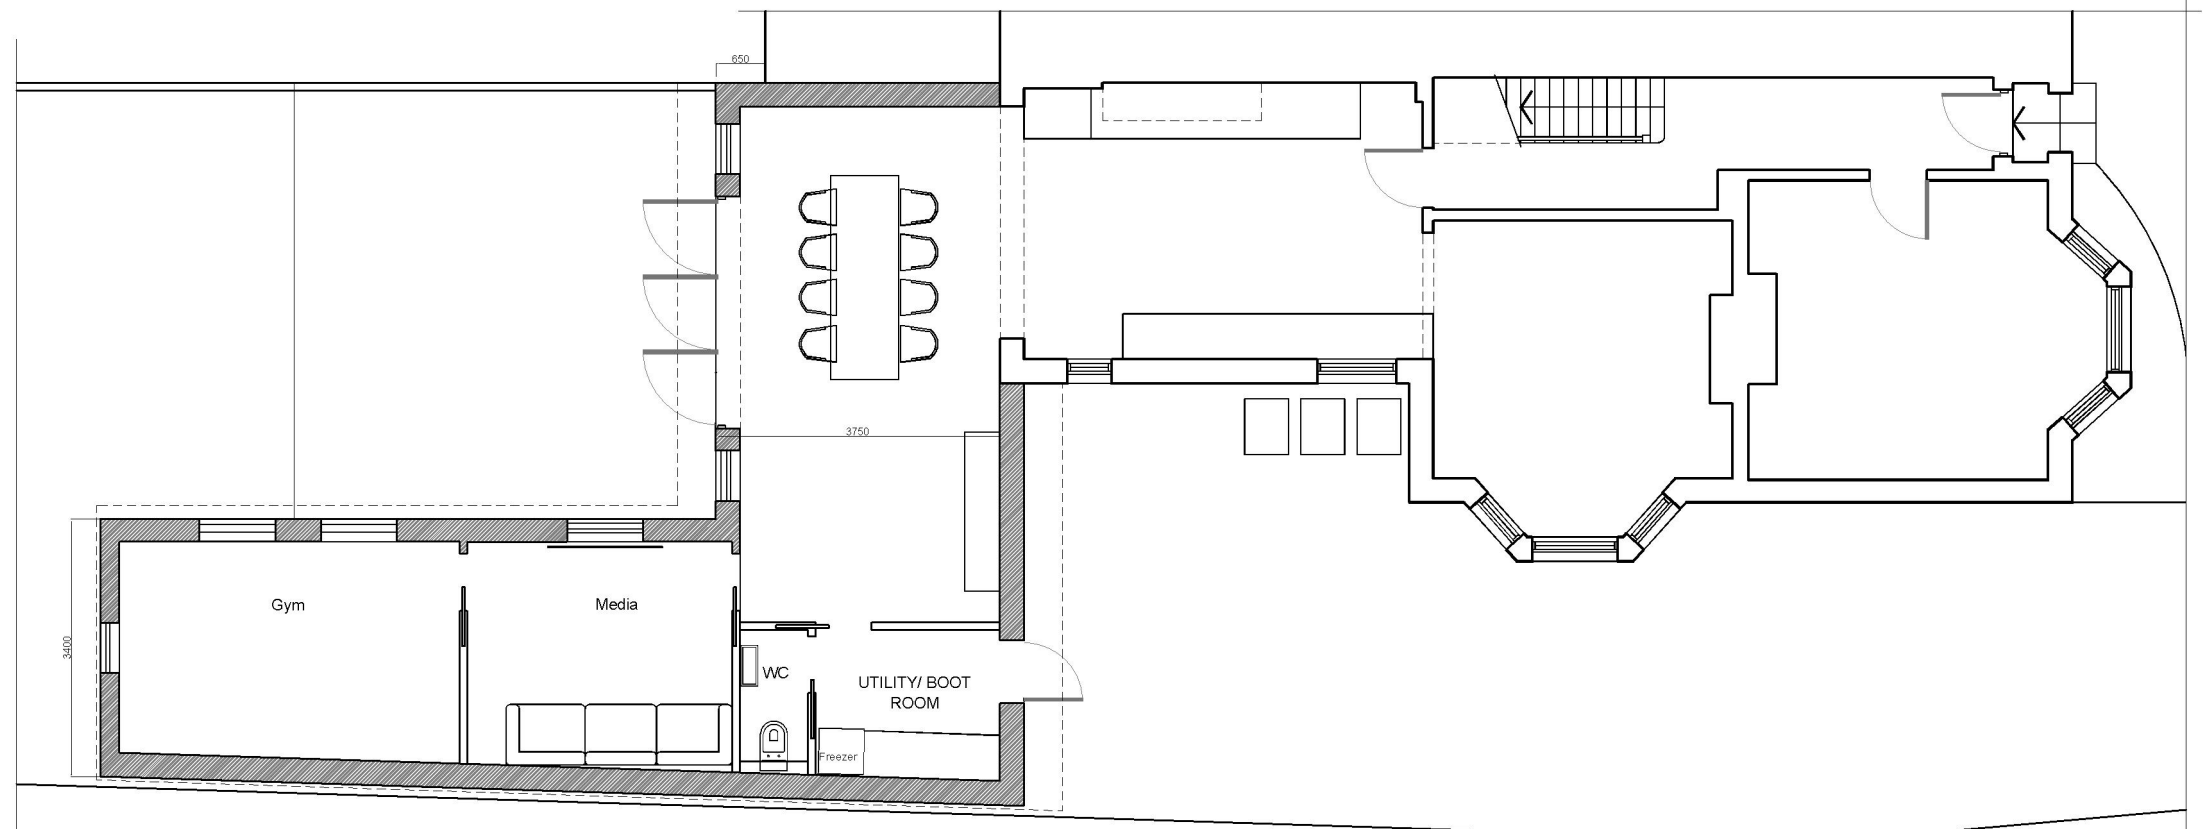

GROUND FLOOR

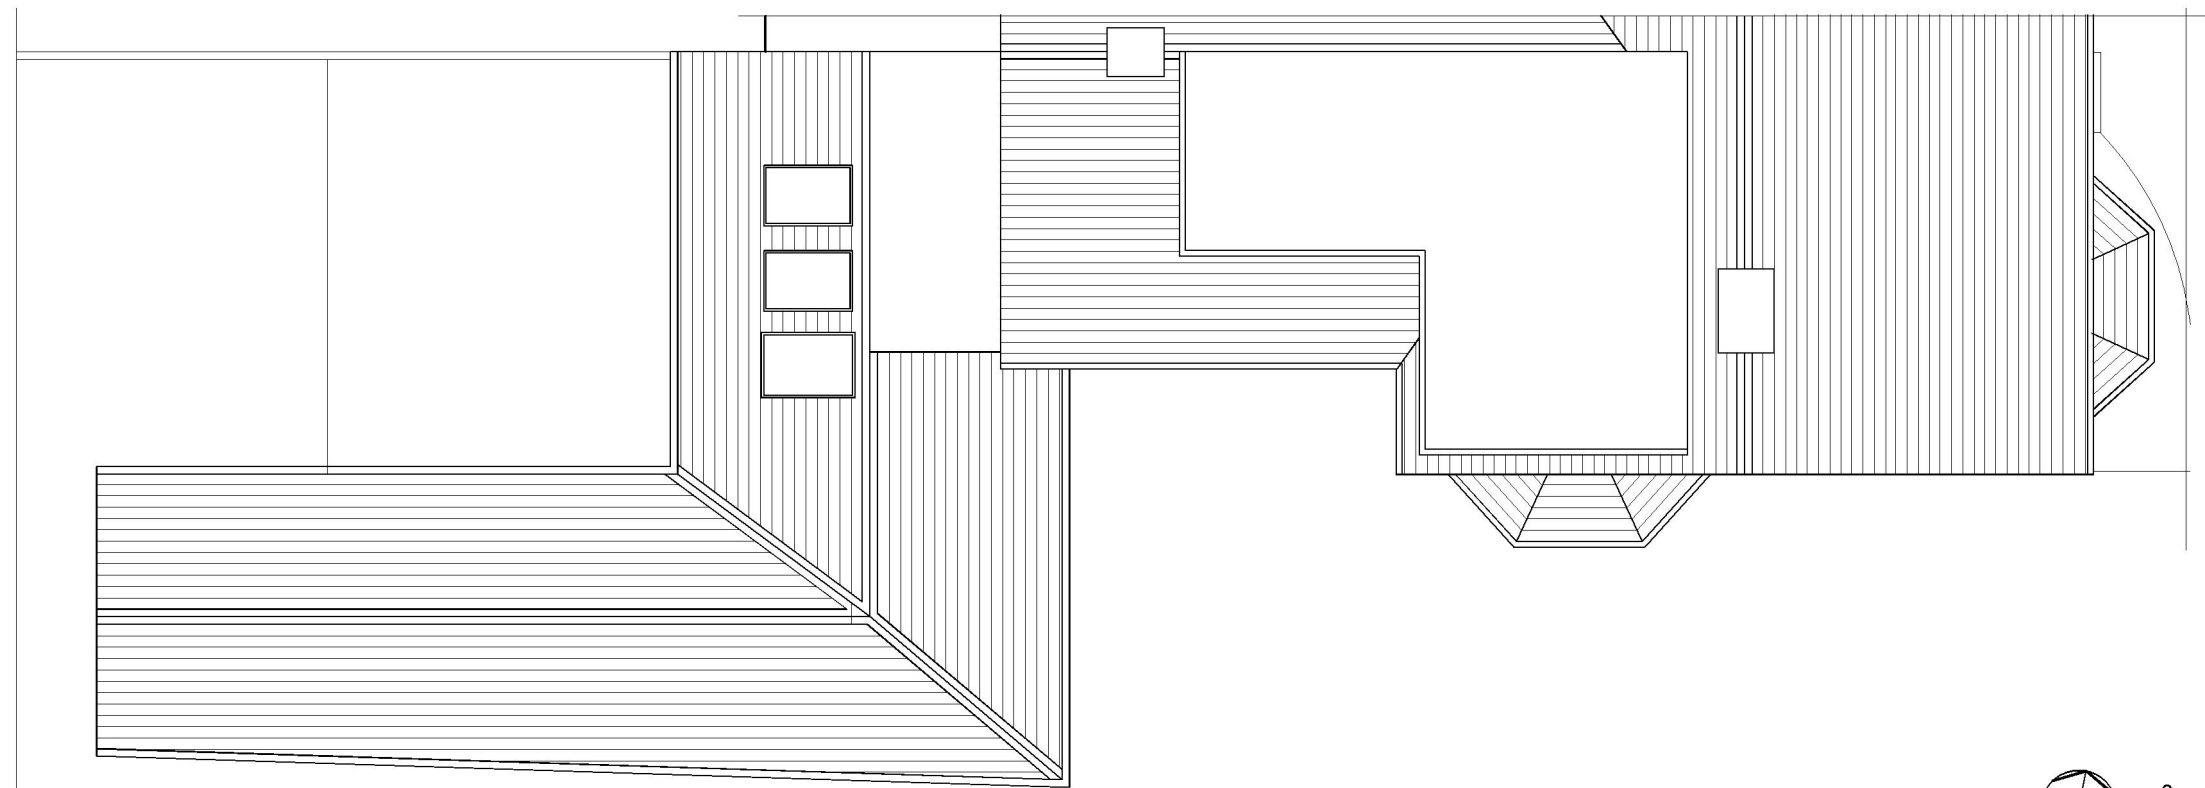

ROOF PLAN



Client A. SMITH	Drawing Title PROPOSED PLANS	Scale 1:100 @ A3	Date DEC 2025	Revisions Rev. Date Description A 11.12.25 EXTENSION AMENDED	All site dimensions and levels to be verified by contractors and subcontractors on site prior to manufacture Do not Scale from this drawing To be read in conjunction with all other drawings and contract documentation Contractor to refer to all relevant consultants and engineers drawings throughout the course of the works All works to comply to local authority requirements Any errors, dimensional discrepancies or omissions to be reported to Inature prior to manufacture Drawing is for design intent only	inature architecture & design www.inature.co.uk T. 0207 223 8100 T. 01273 710 056 © inature
Job Title Oakmead House Cuckfield RH17 5DX	Drawing Status FOR PLANNING	Drawing No. 2764 - 05	Rev. A			
	Drawn By LT	Checked By LT				