
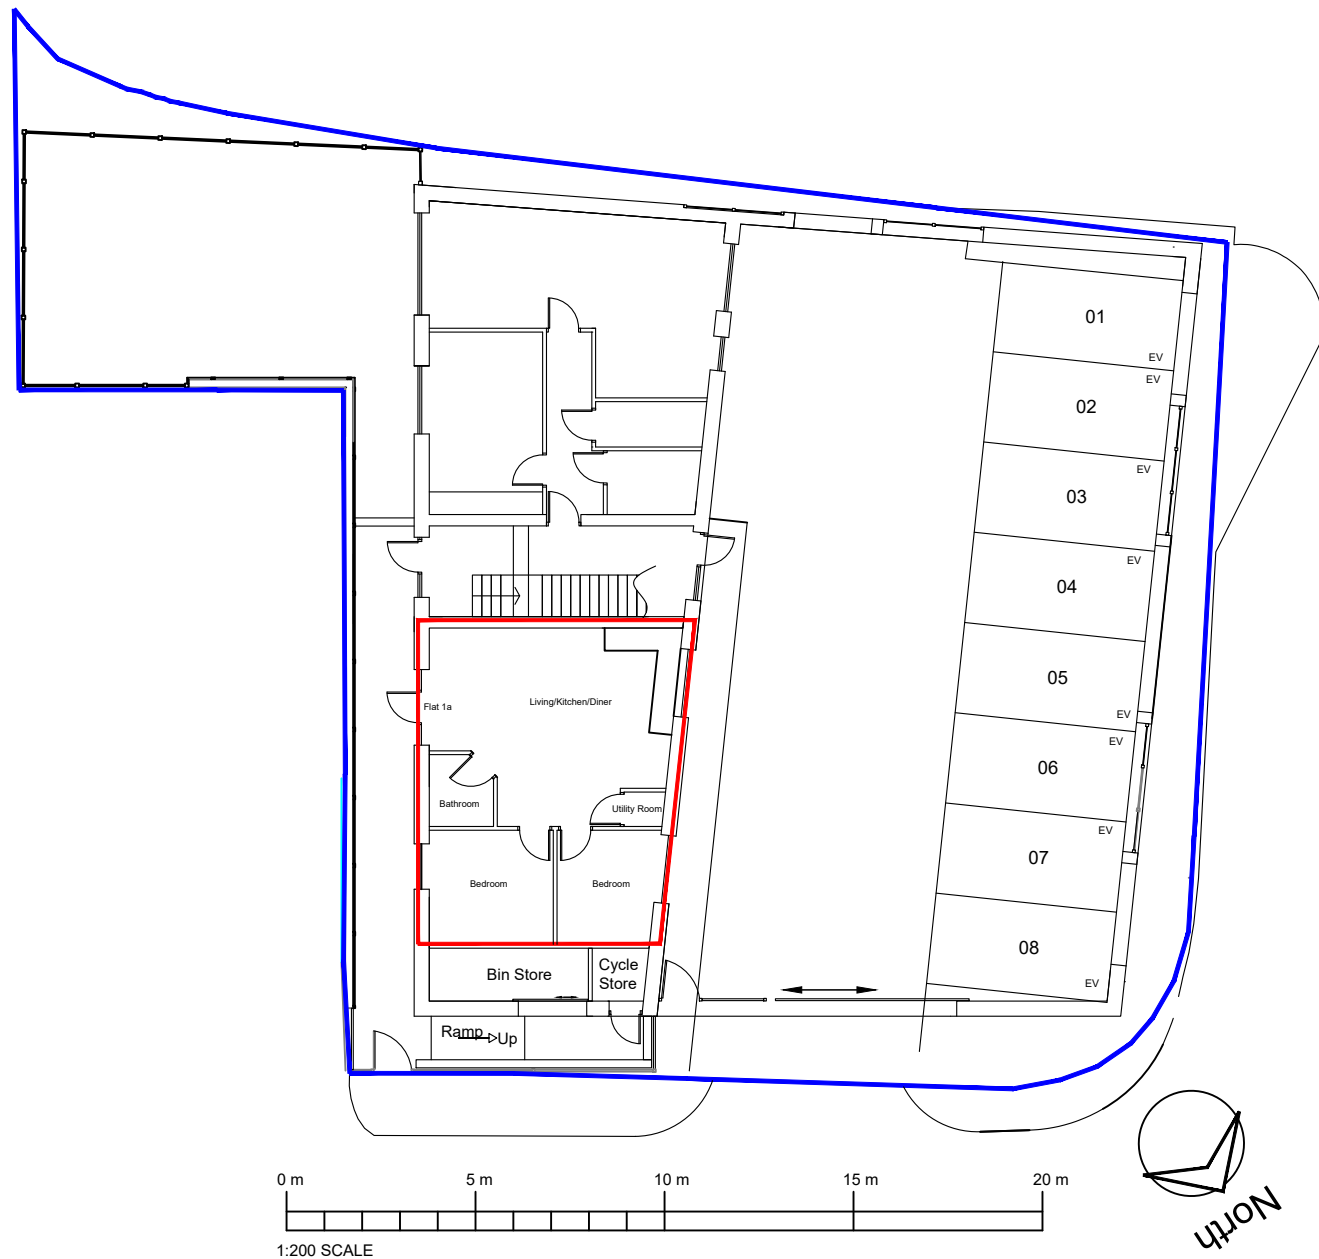


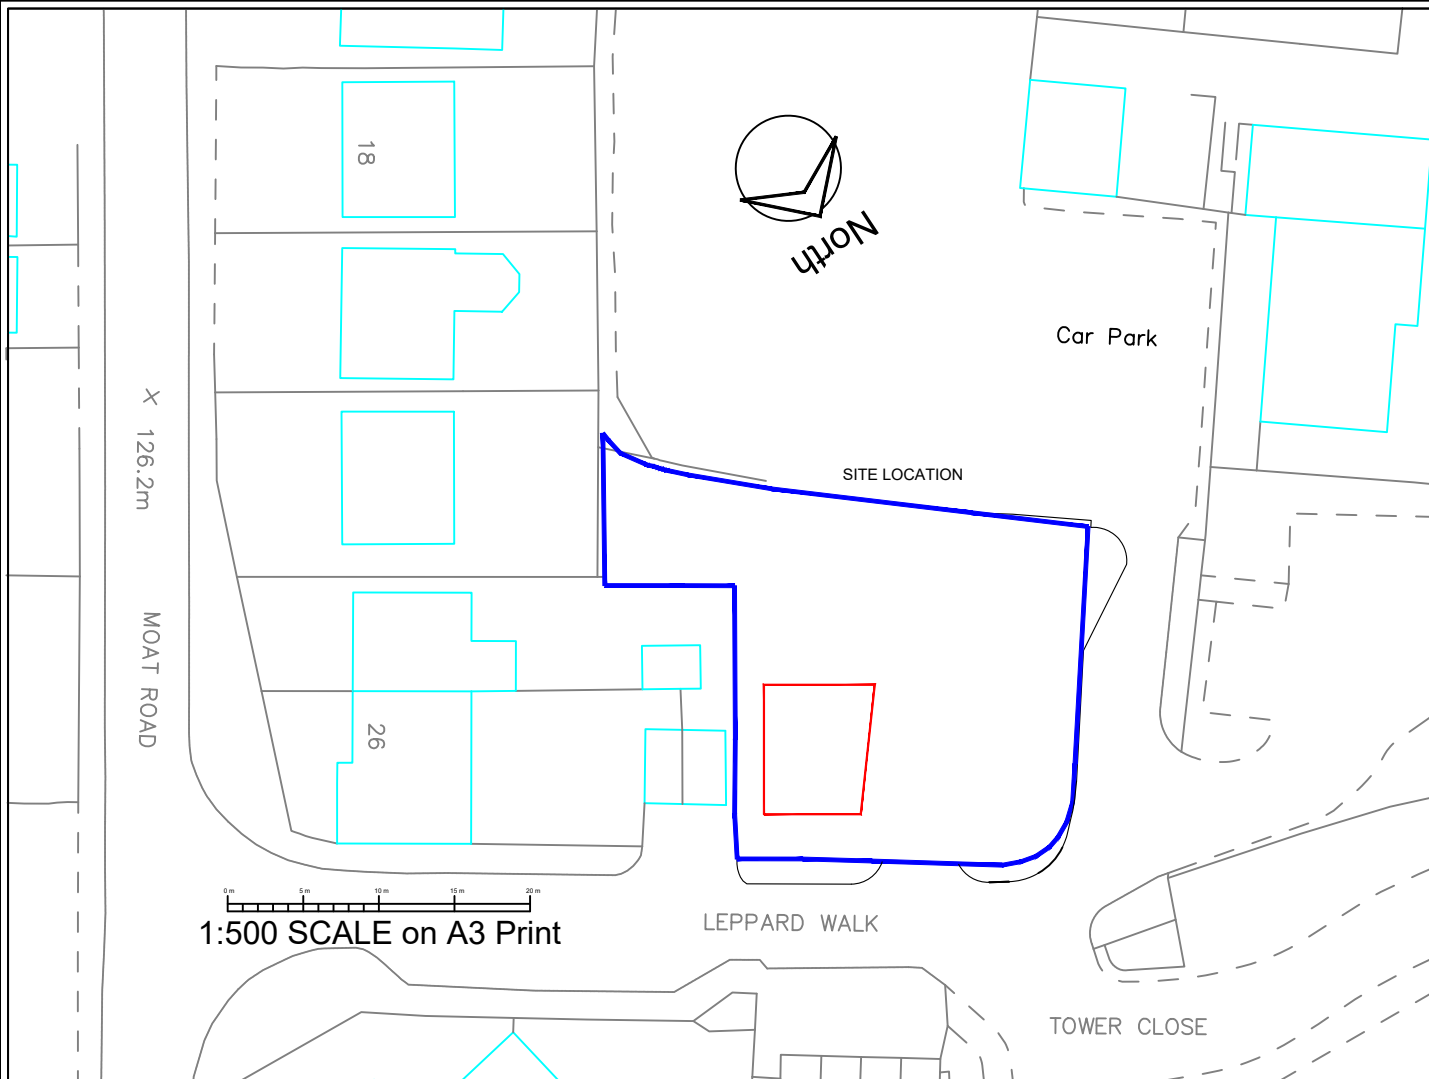

FLAT 1a PLAN 1:200 @ A3

rev	date	description		by chkd
Godwin Construction Services				
CLIENT WEALD PROPERTIES LTD				
PROJECT WHITTAKER HOUSE 1 LEPPARD WALK EAST GRINSTEAD RH19 3BY				
TITLE PROPOSED FLOOR PLAN SHOWING FLAT 1A				
SCALE 1:200 @ A3		DATE 14-01-2025		
DRAWN BY S. SURFER		CHECKED BY F. M. PERFECT		
DRAWING No TOC-400				REV