




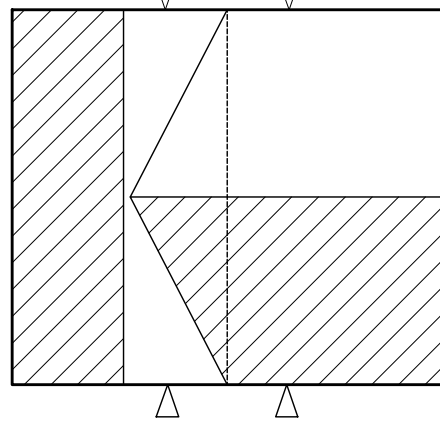

ROOF PROFILE - 1:200

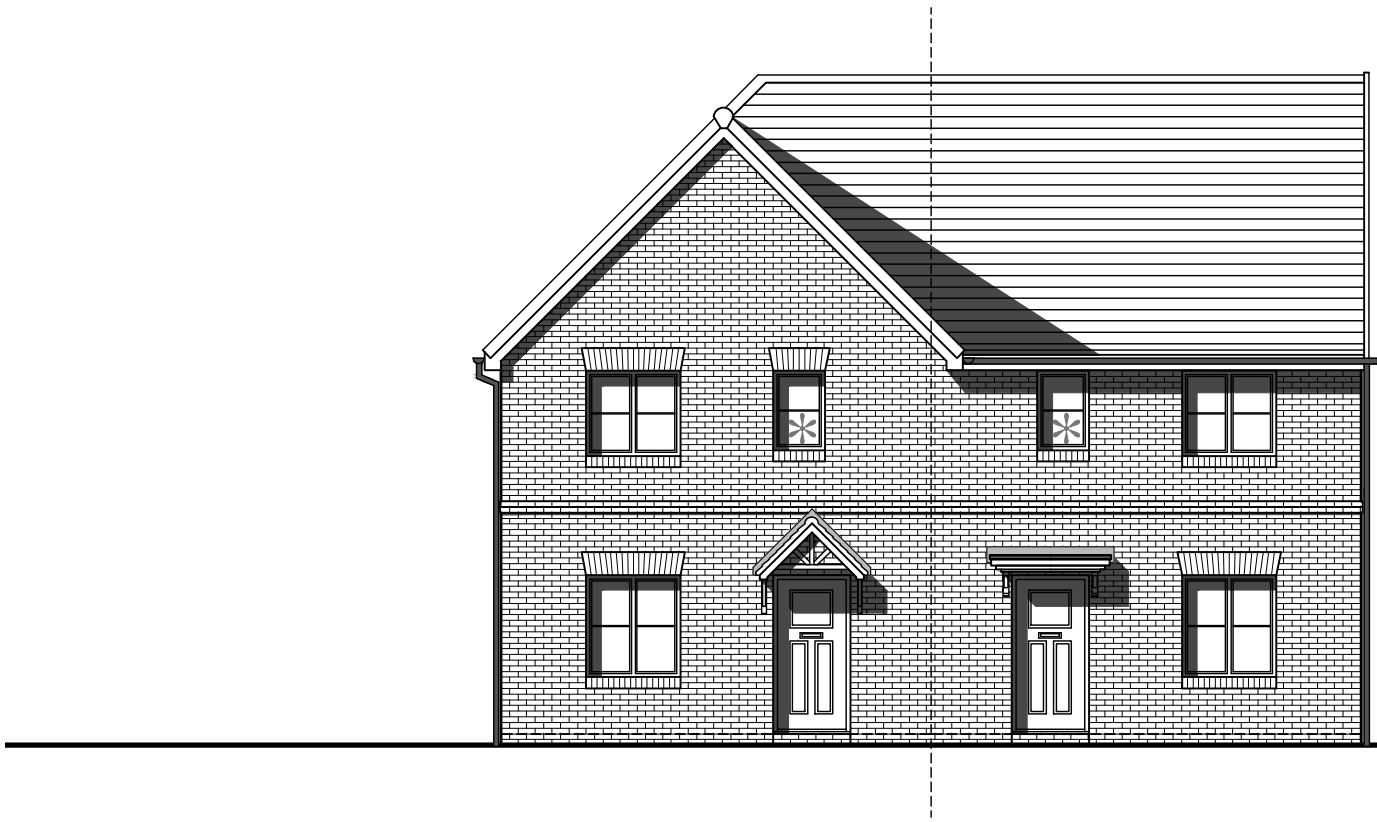


FRONT ELEVATION
* OBSCURE GLAZED WINDOW

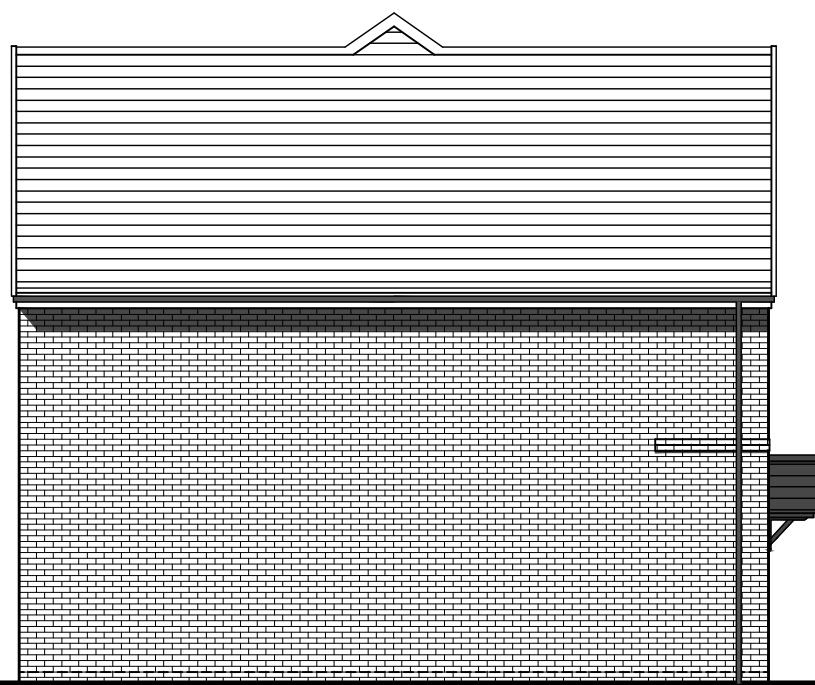


SIDE ELEVATION




REAR ELEVATION

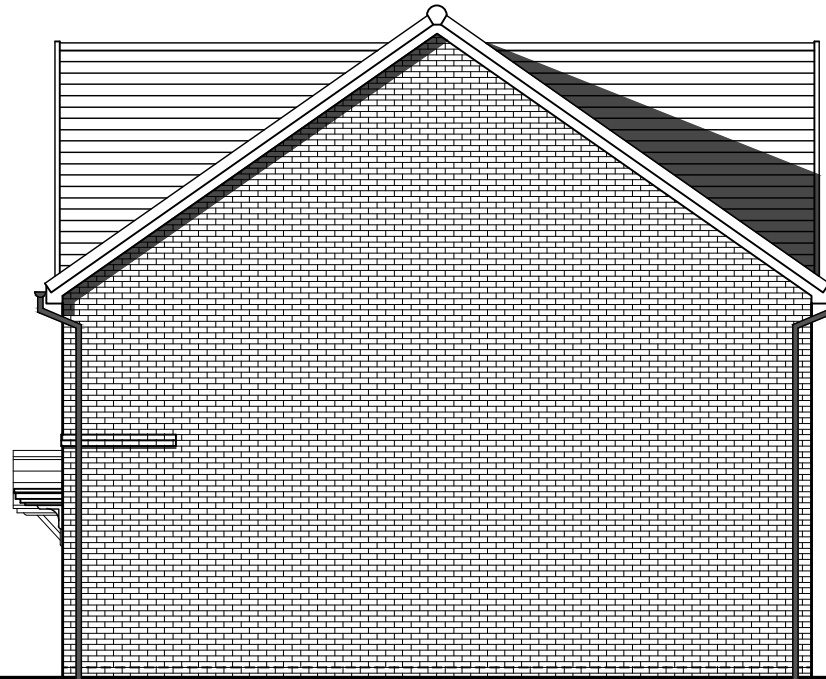

SIDE ELEVATION

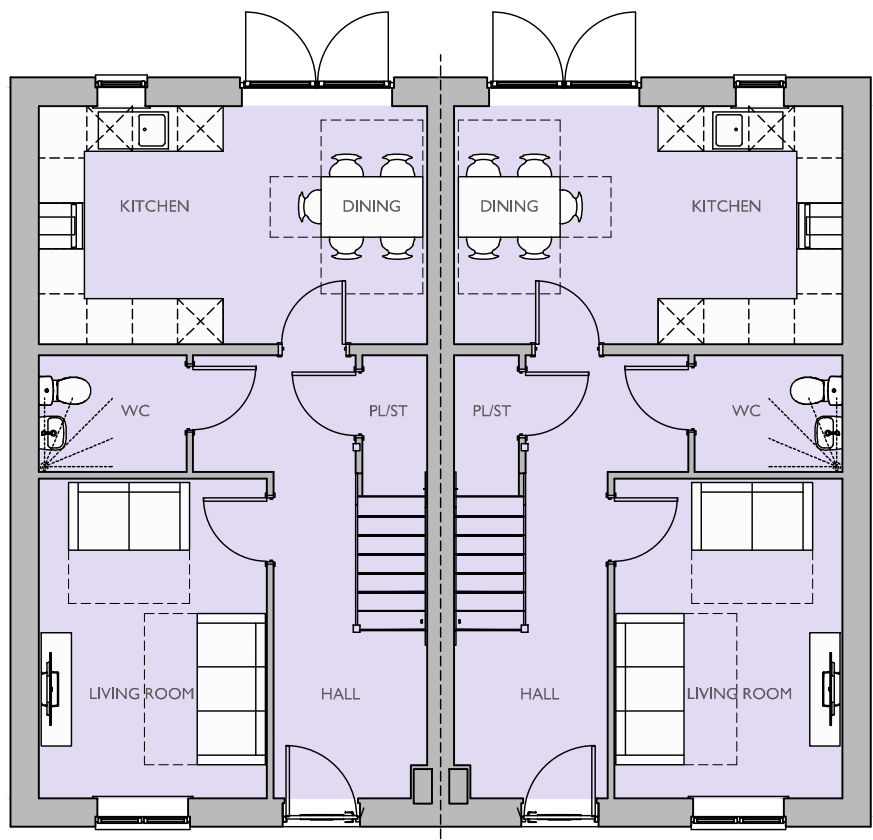

GROUND FLOOR PLAN

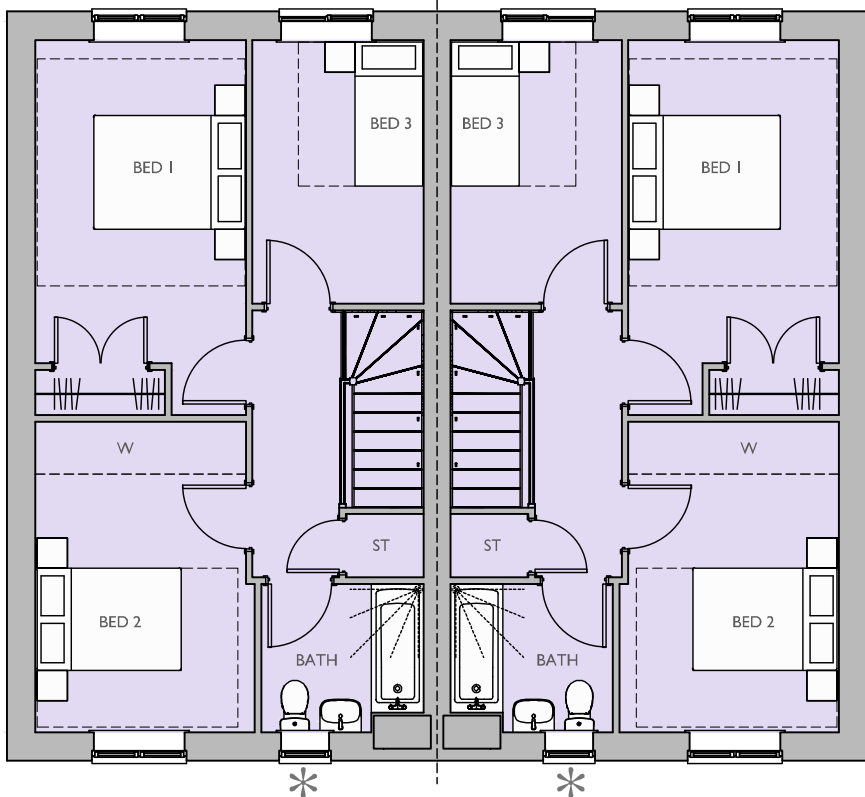

FIRST FLOOR PLAN
* OBSCURE GLAZED WINDOW

Housetype Name:		M352	
Occupancy:		3 BED / 5 PERSON	
Gross Area ft²:	Gross Area m²:	Net Area ft²:	Net Area m²:
1027.78	95.48	1012.34	94.05

For Colours of Material See External Finishes Layout (CB_96_282_008)	
Primary Material:	STRETCHER BOND MASONRY BRICKWORK.
Feature Material:	
Architectural Detail:	SPLAYED HEADERS AND SOLDIER COURSE CILLS 15MM PROJECTING STRING STRETCHER COURSE.
Window & Door Frames:	UPVC CASEMENT WINDOW, WITH GLAZING BARS COMPOSITE FRONT DOOR. UPVC FRENCH DOOR.
Fascia, Soffit & Bargeboard:	WHITE UPVC BOXED EAVES ROOFING SYSTEM.
Architectural Ornaments:	
Guttering & Drainage:	BLACK UPVC DRAINAGE SYSTEM.

Plot Numbers:
23 & 24 (AS), 28 & 29 (AS)



Scale @ A1: 0 1 2 3 4 5m Scale 1:100				Project: LAND WEST OF IMBERHORNE LANE, EAST GRINSTEAD	
Rev Date Drawn Checked				Title: M352 ELEVATIONS & FLOOR PLANS	
B 17.04.26 LRD BB				Client:  	
PLOT NUMBERS UPDATED TO LATEST LAYOUT.					
Date: NOVEMBER 2025					
Drawn by: LRD Checked by: BB					
Dwg No: CB_96_282_L_EQ_M352_01 Rev: B					

Please note these drawings are not for construction but for concept design and planning applications purposes only.
Cooper Baillie Limited - Cornleigh House, 24 Guildford Road, Bagshot, Surrey GU24 0JN - Telephone 01276 400039 - www.cooperbaillie.co.uk
This drawing and the marks depicted are the copyright of Cooper Baillie Ltd and may not be reproduced or altered without written permission. No liability will be accepted for any damage caused by other persons.