

ROOF PROFILE - 1:200



FRONT ELEVATION




SIDE ELEVATION




REAR ELEVATION



SIDE ELEVATION
* OBSCURE GLAZED WINDOW

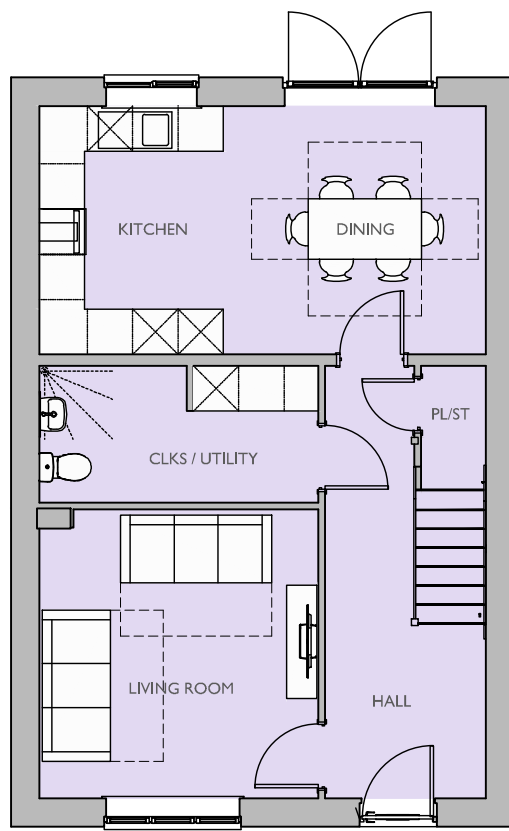

GROUND FLOOR PLAN

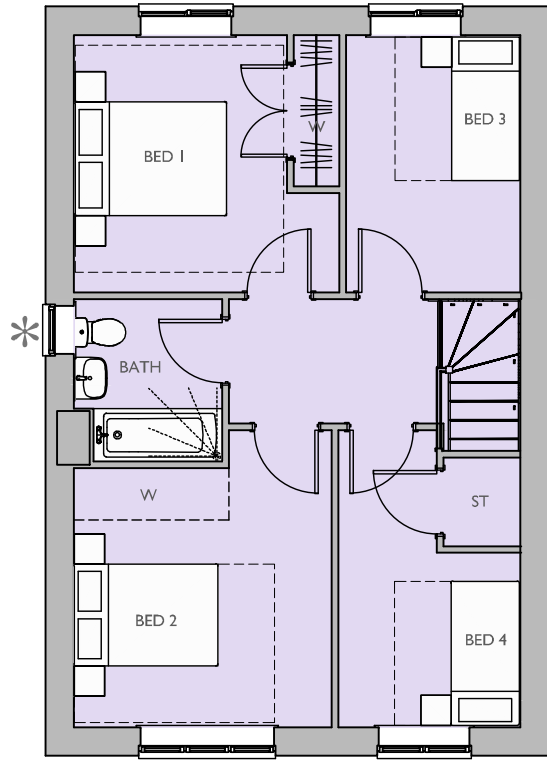

FIRST FLOOR PLAN
* OBSCURE GLAZED WINDOW

Housetype Name:		M463	
Occupancy:		4 BED / 6 PERSON	
Gross Area ft²:	Gross Area m²:	Net Area ft²:	Net Area m²:
1194.22	110.95	1163.90	108.13

For Colours of Material See External Finishes Layout (CB_96_282_008)	
Primary Material:	STRETCHER BOND MASONRY BRICKWORK.
Feature Material:	
Architectural Detail:	SPLAYED HEADERS AND SOLDIER COURSE CILLS 15MM PROJECTING STRING STRETCHER COURSE.
Window & Door Frames:	UPVC CASEMENT WINDOW, WITH GLAZING BARS COMPOSITE FRONT DOOR. UPVC FRENCH DOOR.
Fascia, Soffit & Bargeboard:	WHITE UPVC BOXED EAVES ROOFING SYSTEM.
Architectural Ornaments:	
Guttering & Drainage:	BLACK UPVC DRAINAGE SYSTEM.

Plot Numbers:
33 (AS)



Scale @ A1:
0 1 2 3 4 5m
Scale 1:100

Rev

Date

Drawn

Checked

B

17.04.26

LRD

BB

NEW DRAWING ADDED TO RE-SUBMISSION ISSUE.

Date: APRIL 2026

Drawn by: LRD

Checked by: BB

Dwg No: CB_96_282_L_EQ_M463_01

Rev: B

Project:
LAND WEST OF IMBERHORNE LANE,
EAST GRINSTEAD

Title:

M463
ELEVATIONS & FLOOR PLANS

Client:

Linden

HOUSES

VistryHomes

COOPER

BAILLIE

COOPERBAILLIE

Please note these drawings are not for construction but for concept design and planning applications purposes only.
Cooper Baillie Limited - Cornmaugh House, 24 Guildford Road, Bagshot, Surrey GU19 5JN - Telephone 01276 400039 - www.cooperbaillie.co.uk
This drawing and the marks depicted are the copyright of Cooper Baillie Ltd and may not be reproduced or altered, except by written permission. No liability will be accepted for any damage made by other persons.