


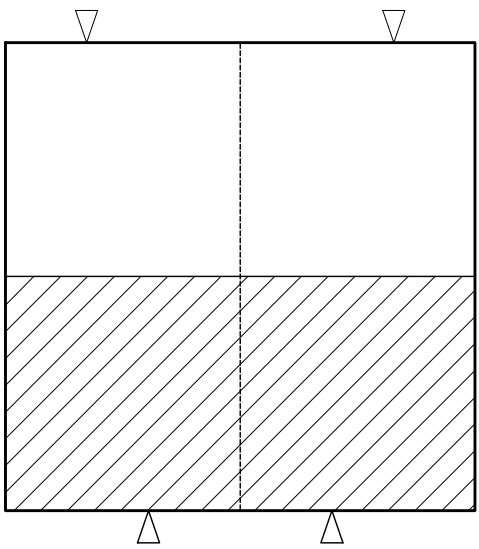


ROOF PROFILE - 1:200



FRONT ELEVATION

* OBSCURE GLAZED WINDOW

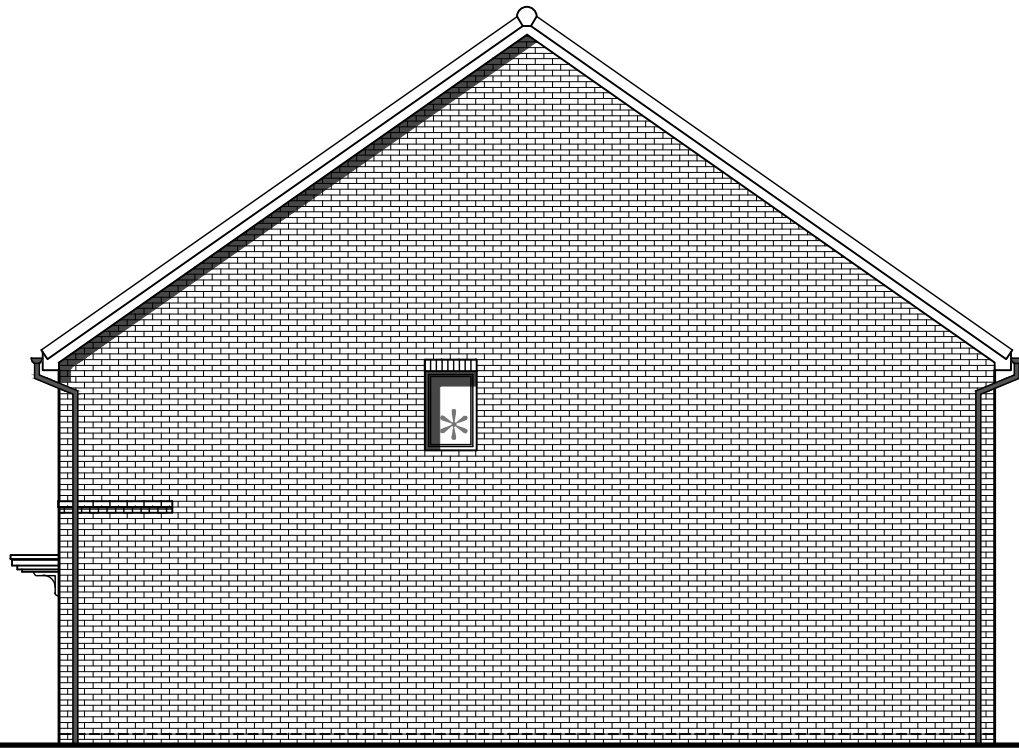


SIDE ELEVATION

* OBSCURE GLAZED WINDOW




REAR ELEVATION

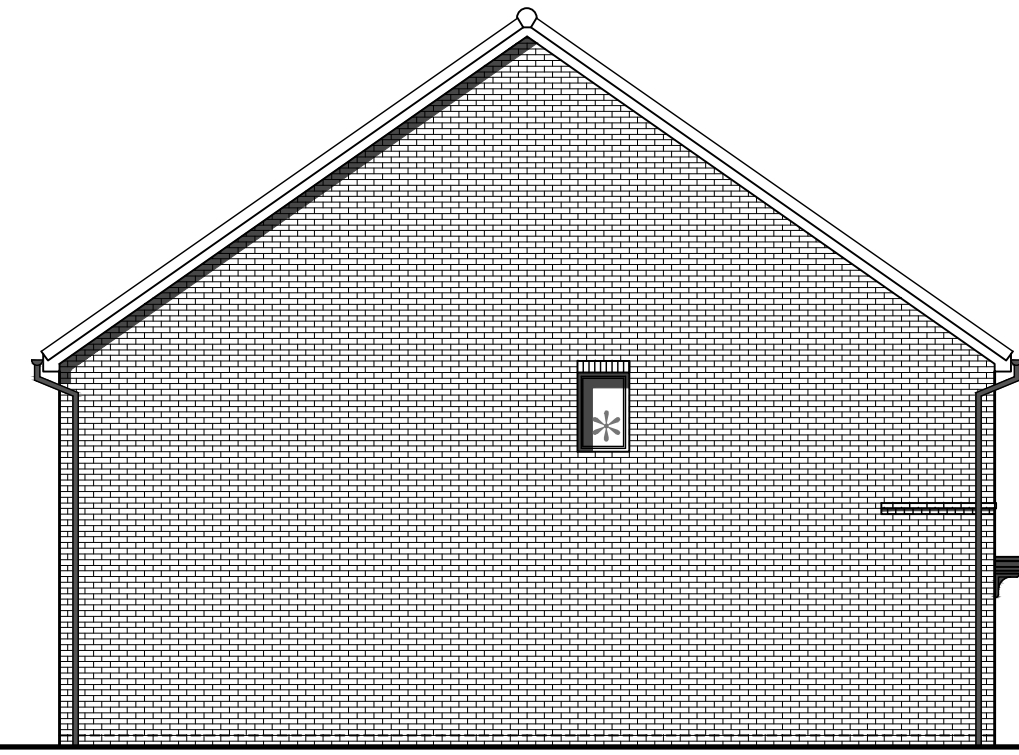


SIDE ELEVATION

* OBSCURE GLAZED WINDOW

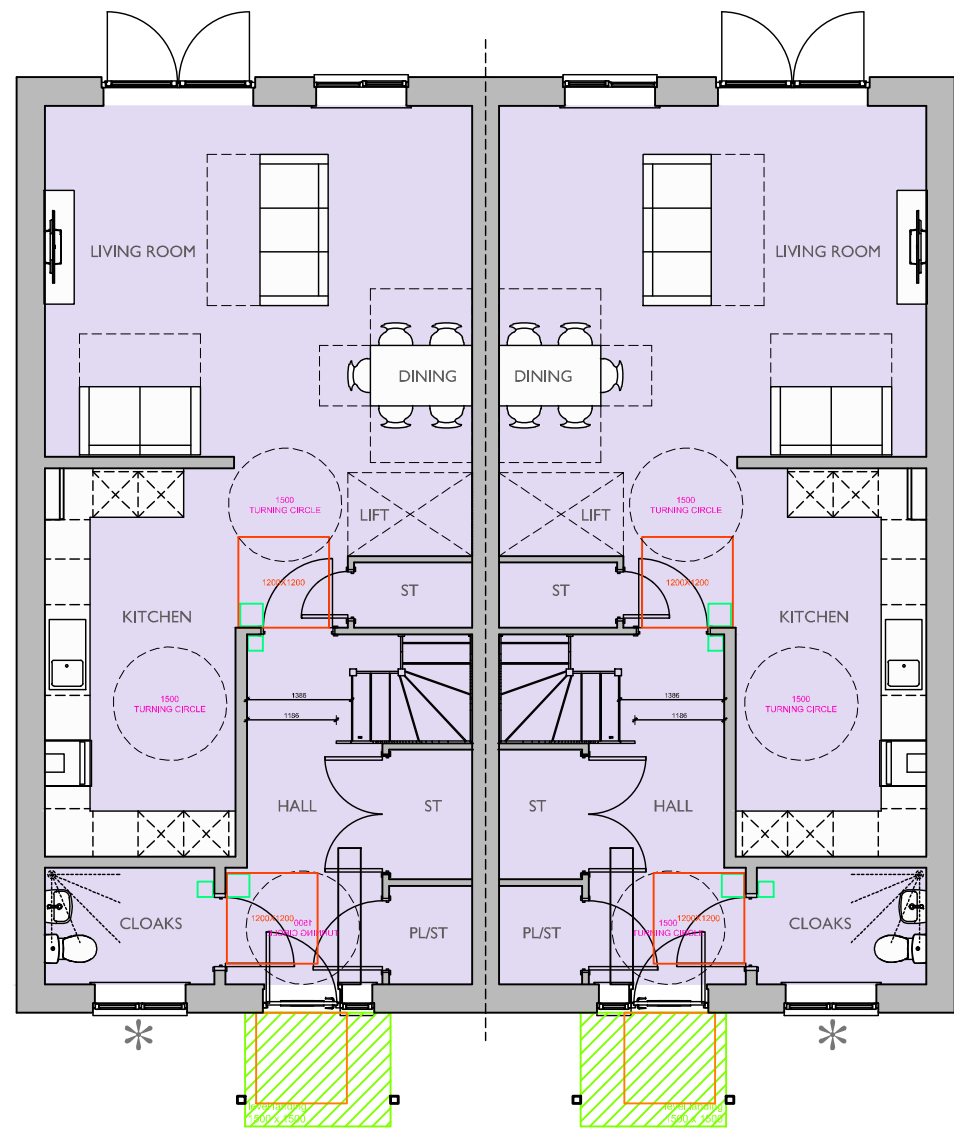

GROUND FLOOR PLAN

* OBSCURE GLAZED WINDOW

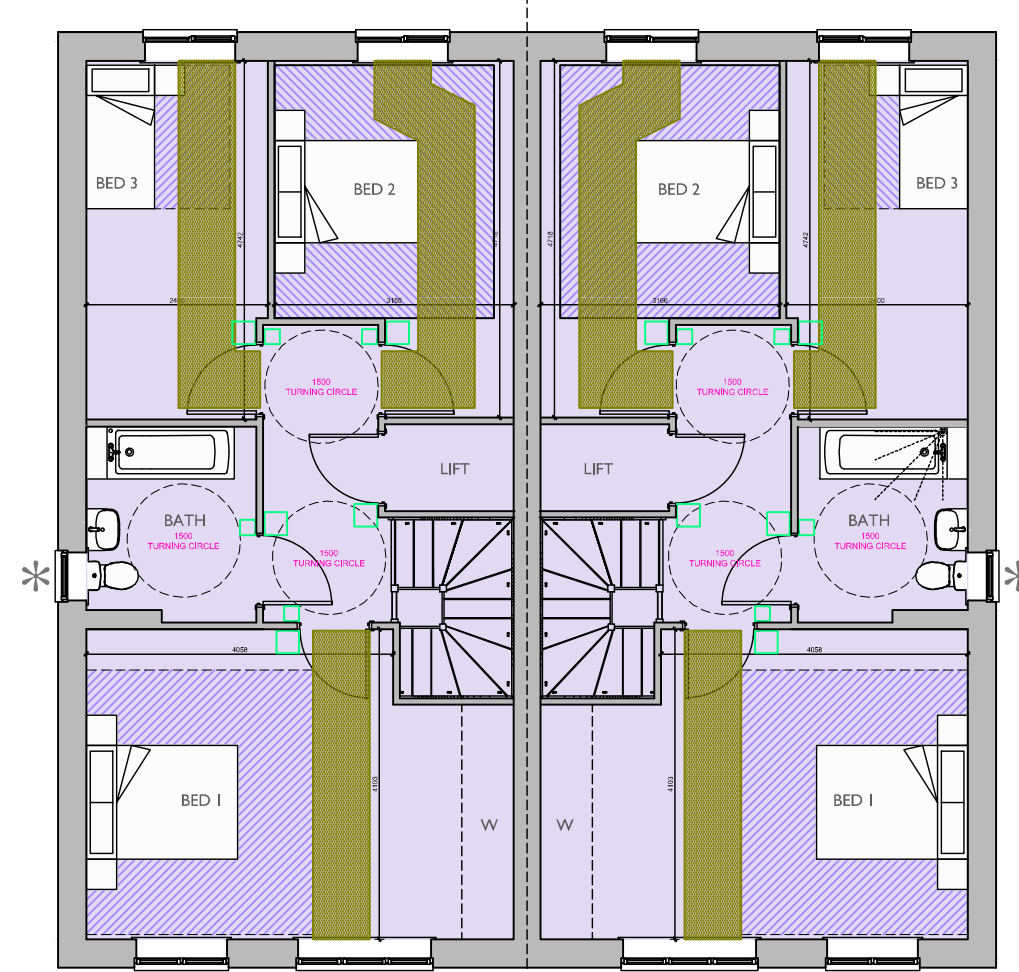

FIRST FLOOR PLAN

* OBSCURE GLAZED WINDOW

Housetype Name:		3BW - M4(3)	
Occupancy:		3 BED / 5 PERSON	
Gross Area ft²:	Gross Area m²:	Net Area ft²:	Net Area m²:
1424	132.29	1414	131.36

For Colours of Material See External Finishes Layout (CB_96_282_008)	
Primary Material:	STRETCHER BOND MASONRY BRICKWORK.
Feature Material:	
Architectural Detail:	ARCHED BRICK HEADERS & CILLS. 15MM PROJECTING STRING & DENTIL COURSE.
Window & Door Frames:	UPVC CASEMENT WINDOW, WITH GLAZING BARS COMPOSITE FRONT DOOR. UPVC FRENCH DOOR.
Fascia, Soffit & Bargeboard:	WHITE UPVC BOXED EAVES ROOFING SYSTEM.
Architectural Ornaments:	
Guttering & Drainage:	BLACK UPVC DRAINAGE SYSTEM.

Plot Numbers:
104 & 105 (AS)



Scale @ A1: 0 1 2 3 4 5m Scale 1:100				Project: LAND WEST OF IMBERHORNE LANE, EAST GRINSTEAD	
Rev Date Drawn Checked				Title: 3BW - M4(3) ELEVATIONS & FLOOR PLANS	
B 16.04.26 LRD BB				Client: Linden Homes VistryHomes	
NEW DRAWING ADDED TO RE-SUBMISSION ISSUE.					
Date: APRIL 2026					
Drawn by: LRD Checked by: BB					
Dwg No: CB_96_282_L_GE_3BW_01 Rev: B					

Please note these drawings are not for construction but for concept design and planning applications purposes only.
Cooper Baillie Limited - Cornhill House, 24 Guildford Road, Bagshot, Surrey GU19 5JN - Telephone 01276 400039 - www.cooperbaillie.co.uk
This drawing and the works depicted are the copyright of Cooper Baillie Ltd and may not be reproduced or awarded, except by written permission. No liability will be accepted for any damage caused by other parties.