



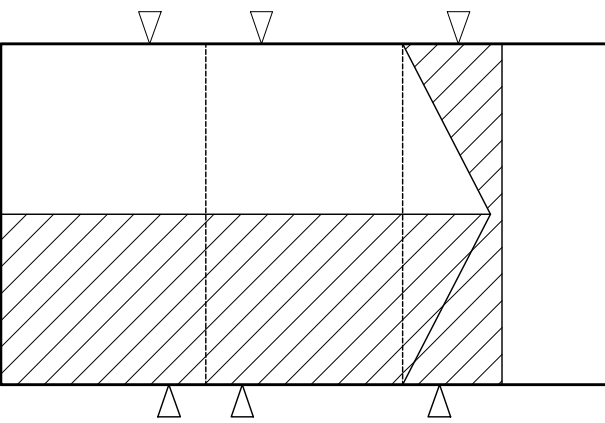

ROOF PROFILE - 1:200



FRONT ELEVATION

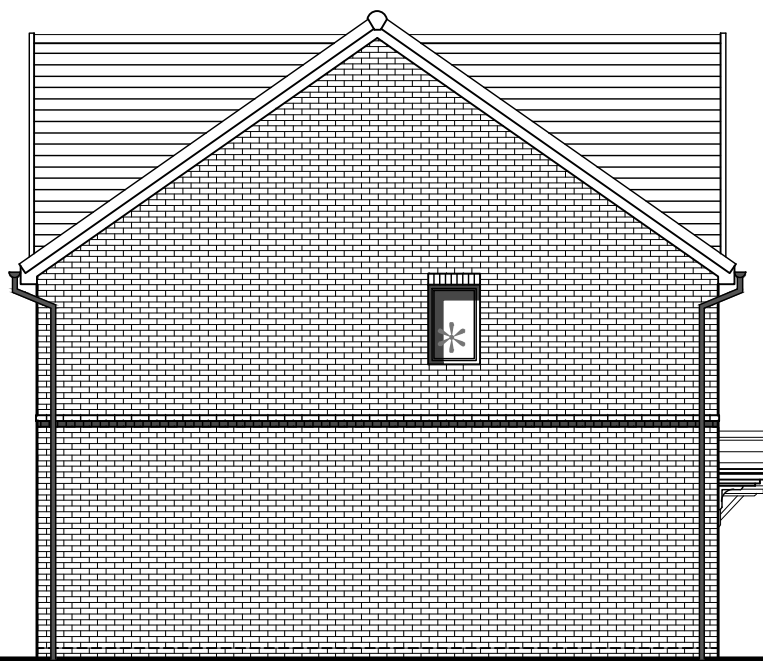


SIDE ELEVATION

* OBSCURE GLAZED WINDOW




REAR ELEVATION

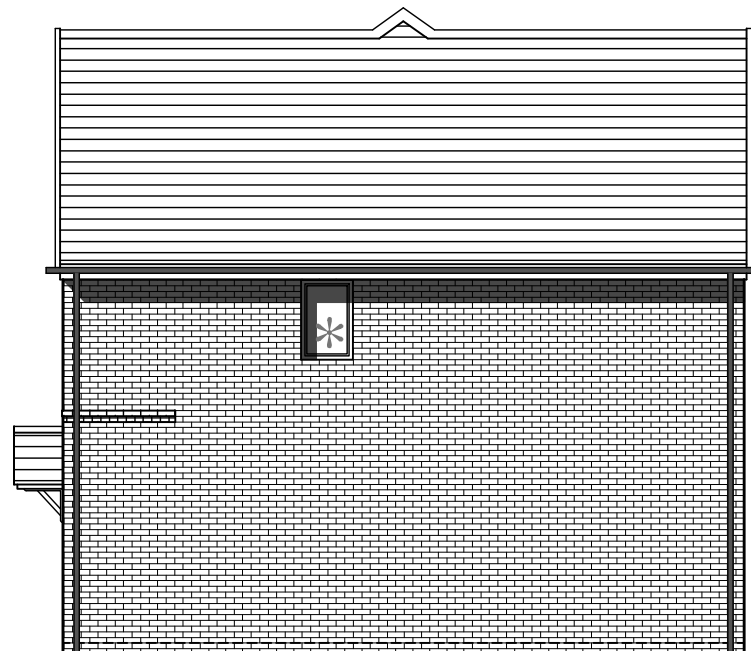


SIDE ELEVATION

* OBSCURE GLAZED WINDOW

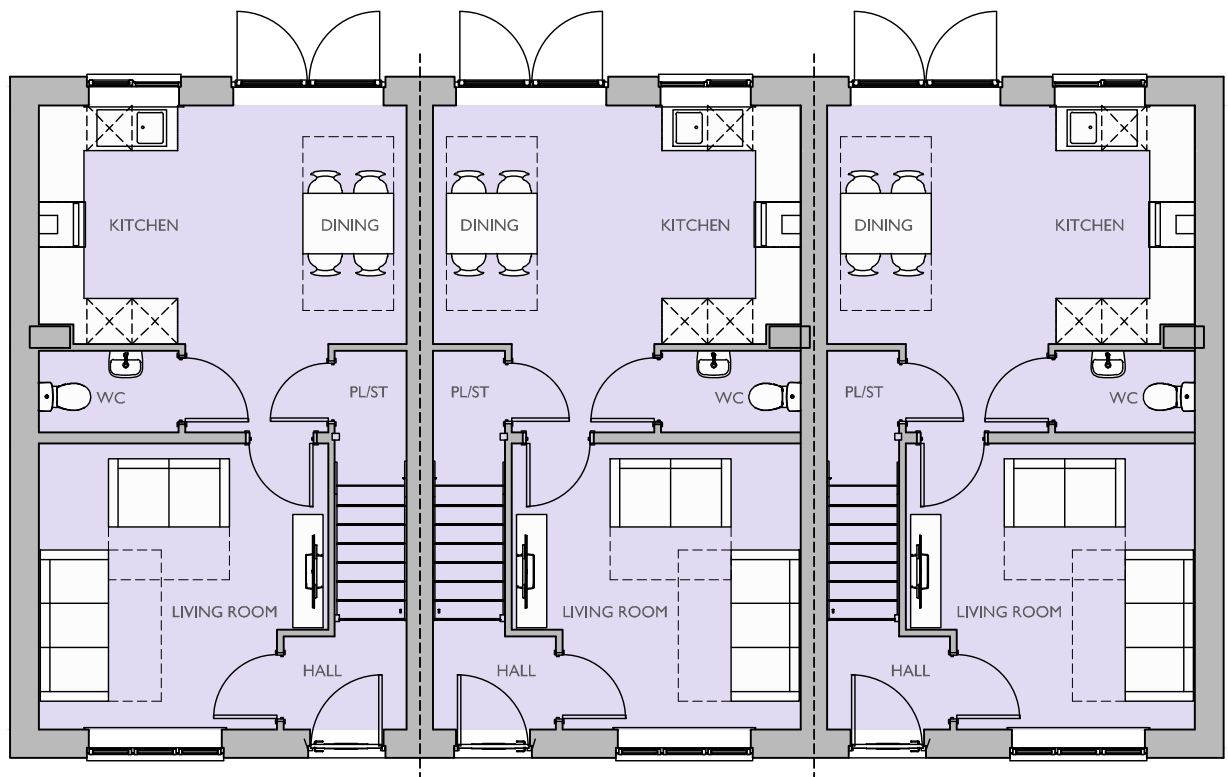

GROUND FLOOR PLAN

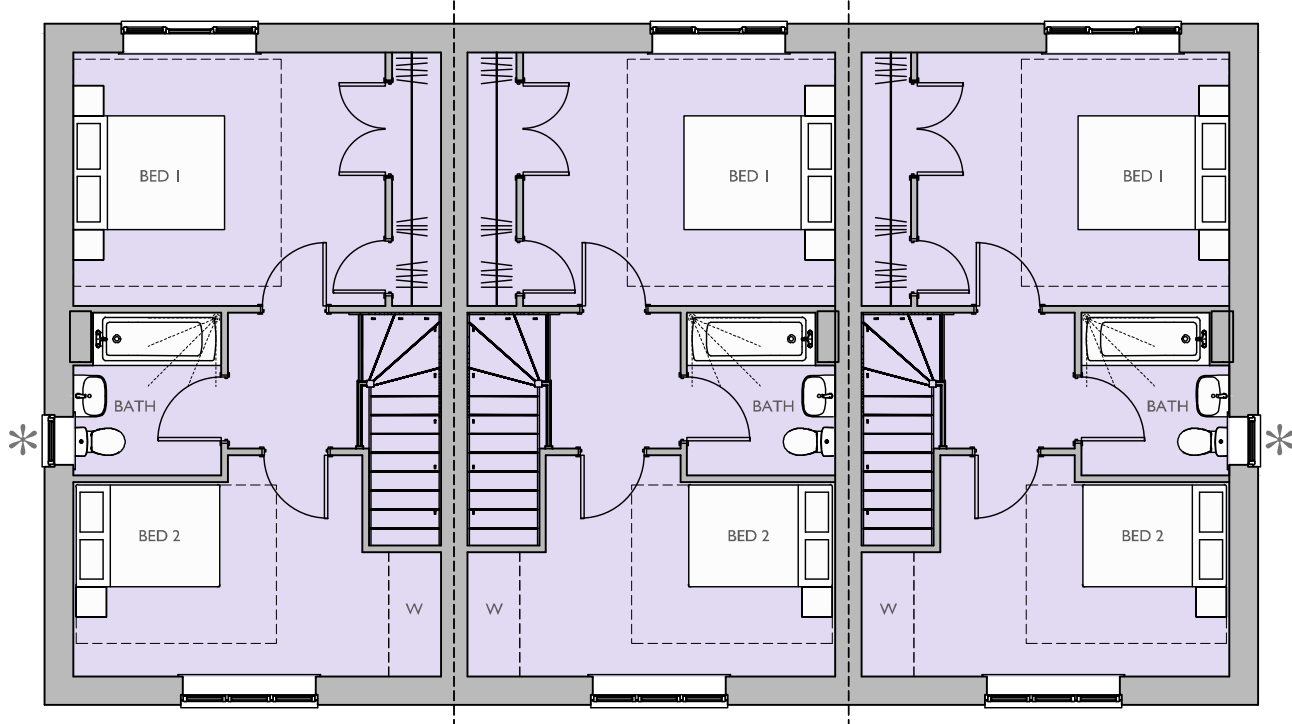


FIRST FLOOR PLAN

* OBSCURE GLAZED WINDOW

Housetype Name:		M242	
Occupancy:		2 BED / 4 PERSON	
Gross Area ft²:	Gross Area m²:	Net Area ft²:	Net Area m²:
878.65	81.63	864.48	80.31

For Colours of Material See External Finishes Layout (CB_96_282_008)	
Primary Material:	STRETCHER BOND MASONRY BRICKWORK.
Feature Material:	
Architectural Detail:	ARCHED BRICK HEADERS & CILLS. 15MM PROJECTING STRING & DENTIL COURSE.
Window & Door Frames:	UPVC CASEMENT WINDOW, WITH GLAZING BARS COMPOSITE FRONT DOOR. UPVC FRENCH DOOR.
Fascia, Soffit & Bargeboard:	WHITE UPVC BOXED EAVES ROOFING SYSTEM.
Architectural Ornaments:	
Guttering & Drainage:	BLACK UPVC DRAINAGE SYSTEM.

Plot Numbers:
111, 112 & 113 (AS)

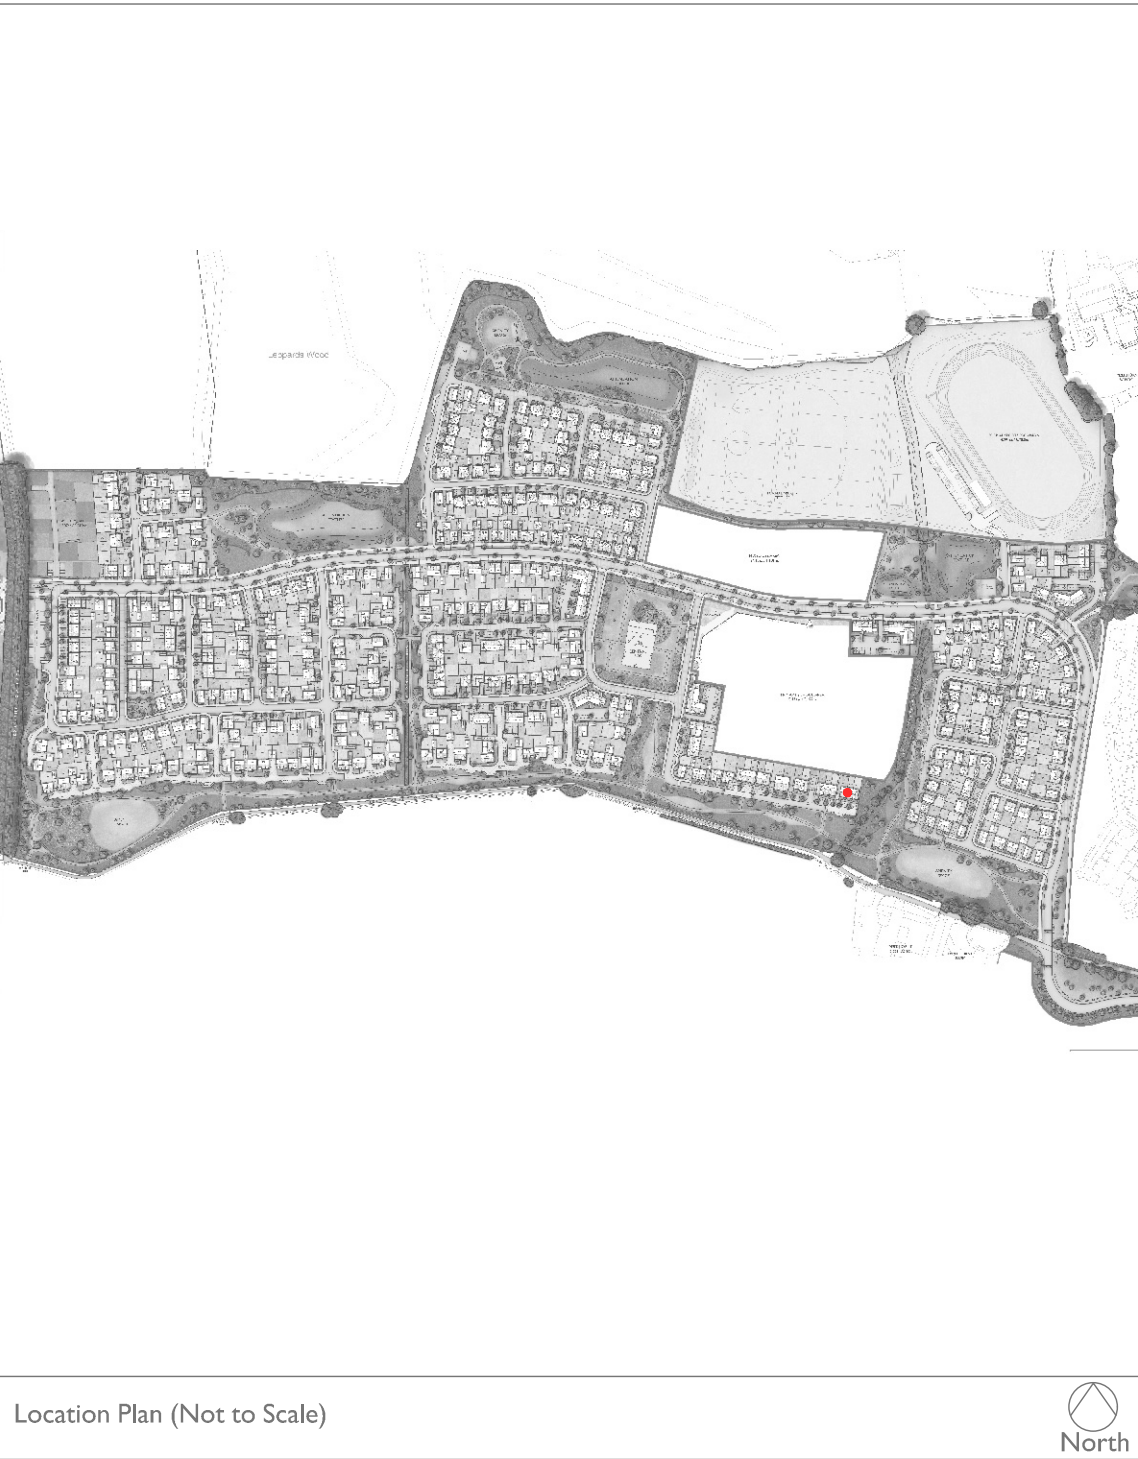

Scale @ A1:

0

1

2

3

4

5m

Scale 1:100

Rev

Date

Drawn

Checked

B

16.04.26

LRD

BB

PLOT NUMBERS UPDATED TO LATEST LAYOUT.

Project:

LAND WEST OF IMBERHORNE LANE,
EAST GRINSTEAD

Title:

M242
ELEVATIONS & FLOOR PLANS

Client:

Linden

HOMES

Vistry

Homes

Date: NOVEMBER 2025

Drawn by : LAC

Checked by : BB

Drg No: CB_96_282_L_GE_M242_01

Rev: B

Please note these drawings are not for construction but for concept design and planning applications purposes only.
Cooper Baillie Limited - Cornleigh House, 24 Guildford Road, Bagshot, Surrey GU19 5JN - Telephone 01276 400639 - www.cooperbaillie.co.uk
This drawing and the works depicted are the copyright of Cooper Baillie Ltd and may not be reproduced or awarded, except by written permission. No liability will be accepted for any damage caused by other persons.