


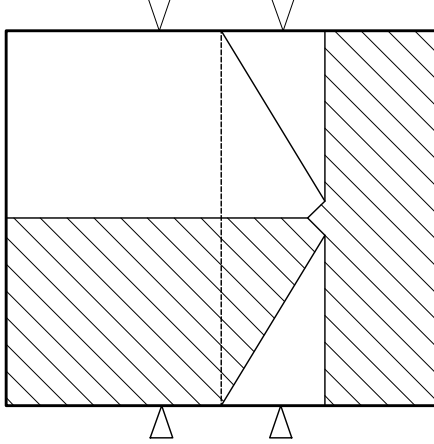


ROOF PROFILE - 1:200



FRONT ELEVATION


* OBSCURE GLAZED WINDOW

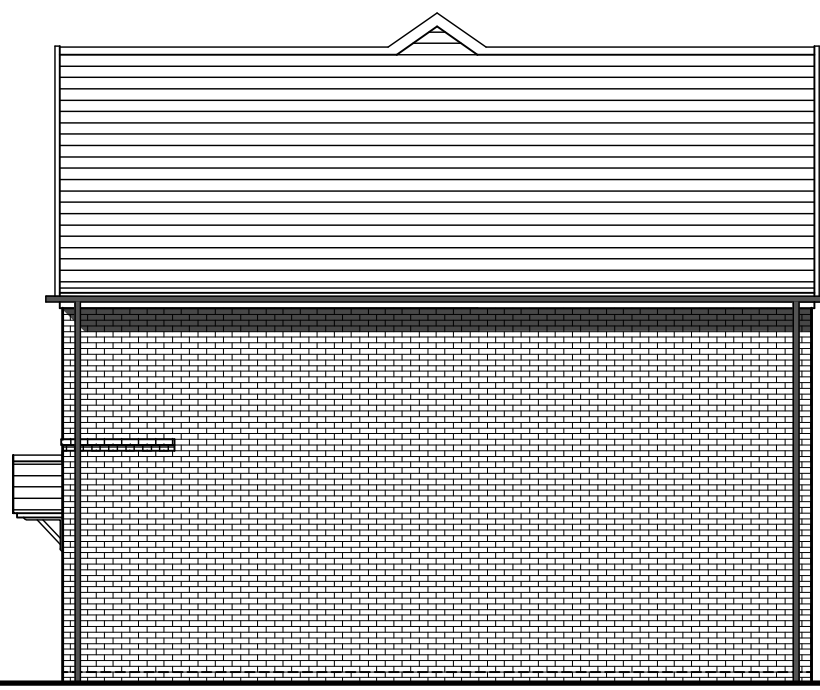


SIDE ELEVATION




REAR ELEVATION

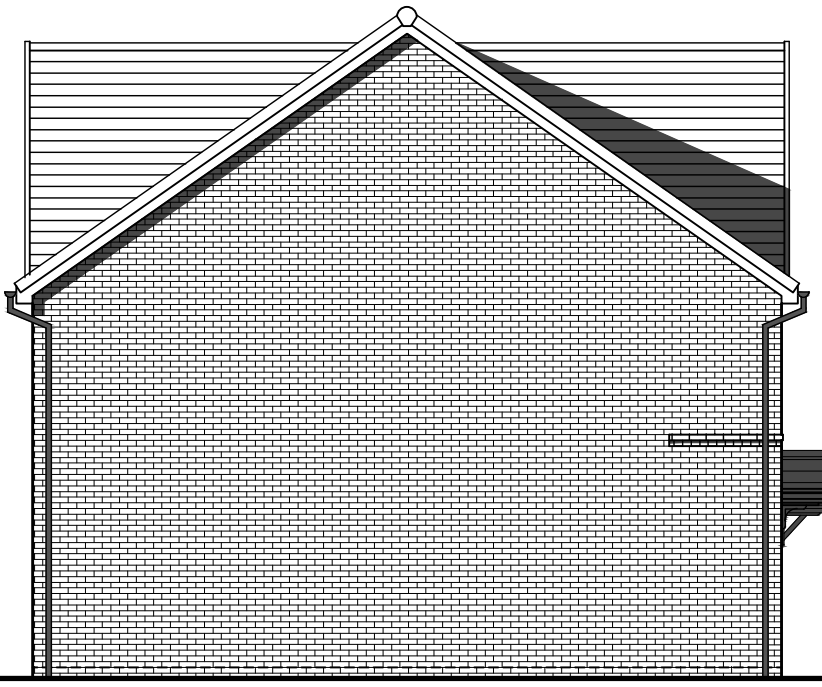

SIDE ELEVATION

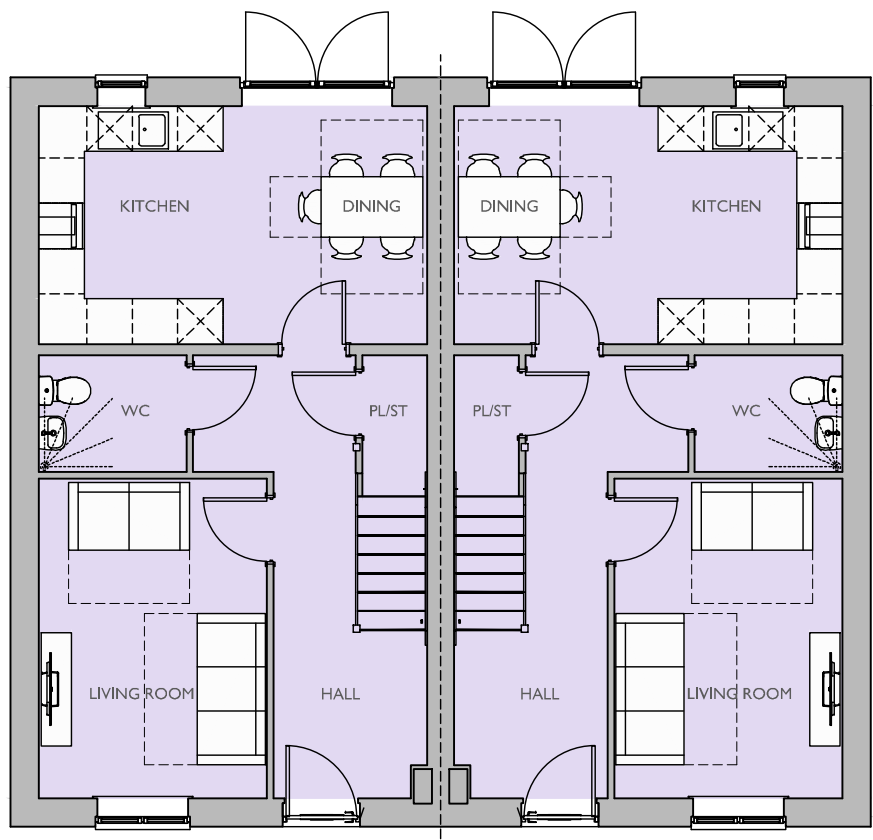

GROUND FLOOR PLAN

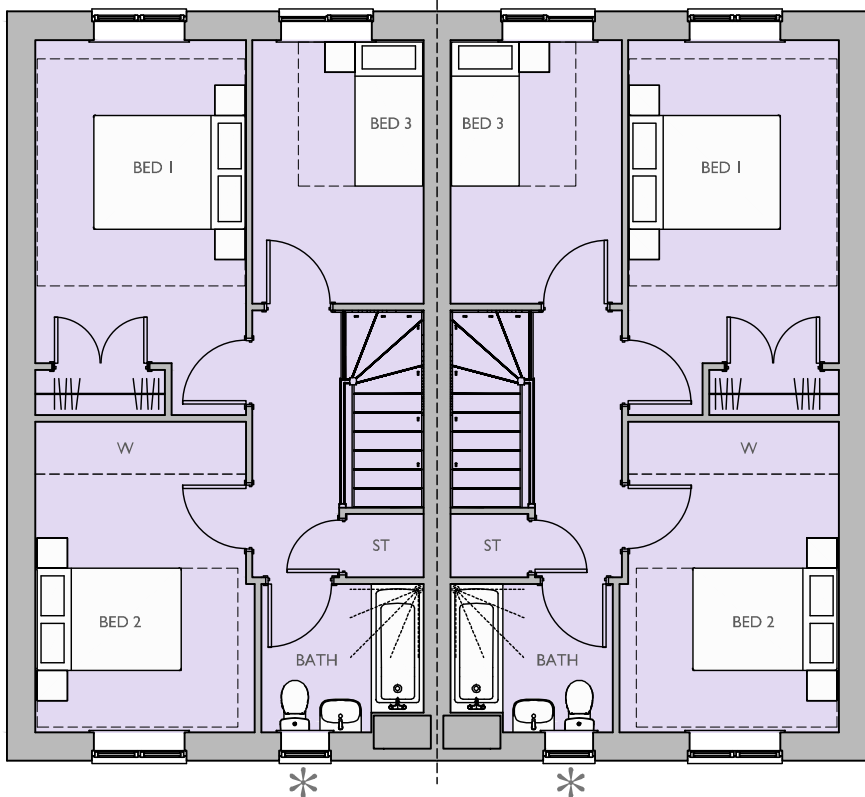

FIRST FLOOR PLAN

* OBSCURE GLAZED WINDOW

Housetype Name:		M352	
Occupancy:		3 BED / 5 PERSON	
Gross Area ft²:	Gross Area m²:	Net Area ft²:	Net Area m²:
1027.78	95.48	1012.34	94.05

For Colours of Material See External Finishes Layout (CB_96_282_008)	
Primary Material:	STRETCHER BOND MASONRY BRICKWORK.
Feature Material:	
Architectural Detail:	ARCHED BRICK HEADERS & CILLS. 15MM PROJECTING STRING & DENTIL COURSE.
Window & Door Frames:	UPVC CASEMENT WINDOW, WITH GLAZING BARS COMPOSITE FRONT DOOR. UPVC FRENCH DOOR.
Fascia, Soffit & Bargeboard:	WHITE UPVC BOXED EAVES ROOFING SYSTEM.
Architectural Ornaments:	
Guttering & Drainage:	BLACK UPVC DRAINAGE SYSTEM.

Plot Numbers:
102 & 103 (AS)



Location Plan (Not to Scale)

Scale @ A1:			
0 1 2 3 4 5m			
Scale 1:100			
Rev	Date	Drawn	Checked
B	16.04.26	LRD	BB
PLOT NUMBERS UPDATED TO LATEST LAYOUT.			

Date:	NOVEMBER 2025
Drawn by:	LAC
Checked by:	BB
Org No:	CB_96_282_L_GE_M352_01
Rev:	B

Project:	LAND WEST OF IMBERHORNE LANE, EAST GRINSTEAD
Title:	M352 ELEVATIONS & FLOOR PLANS
Client:	 



Please note these drawings are not for construction but for concept design and planning applications purposes only. Cooper Baillie Limited - Cornleigh House, 24 Guildford Road, Bagshot, Surrey GU19 5JN - Telephone 01276 400339 - www.cooperbaillie.co.uk This drawing and the marks depicted are the copyright of Cooper Baillie Ltd and may not be reproduced or amended without written permission. No liability will be accepted for any damage caused by other persons.