



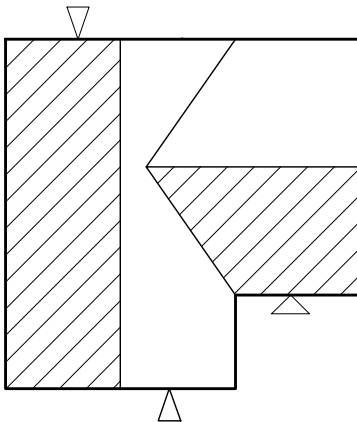

ROOF PROFILE - 1:200




FRONT ELEVATION

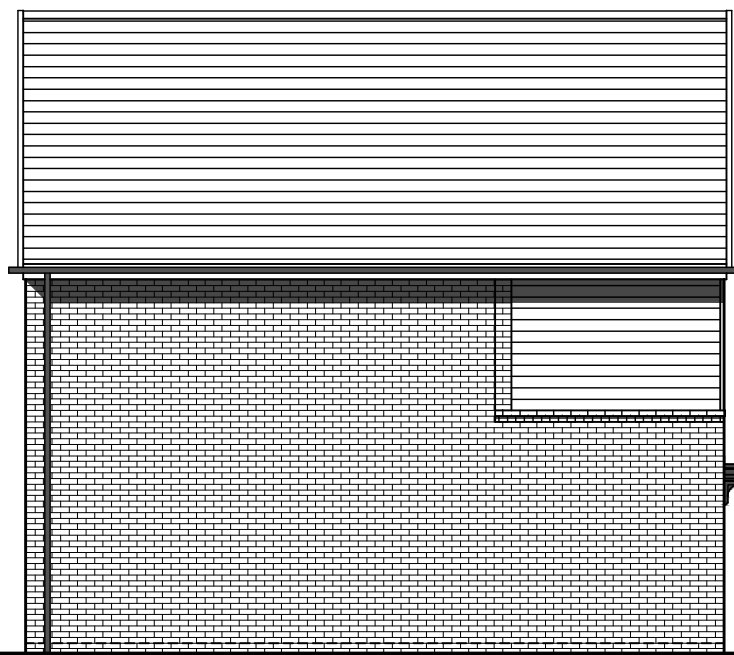


SIDE ELEVATION




REAR ELEVATION
* OBSCURE GLAZED WINDOW

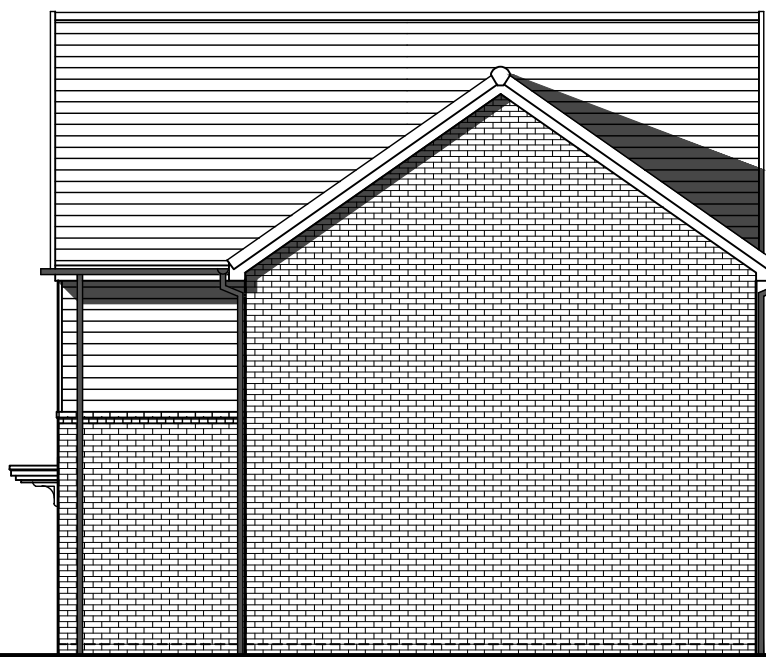

SIDE ELEVATION

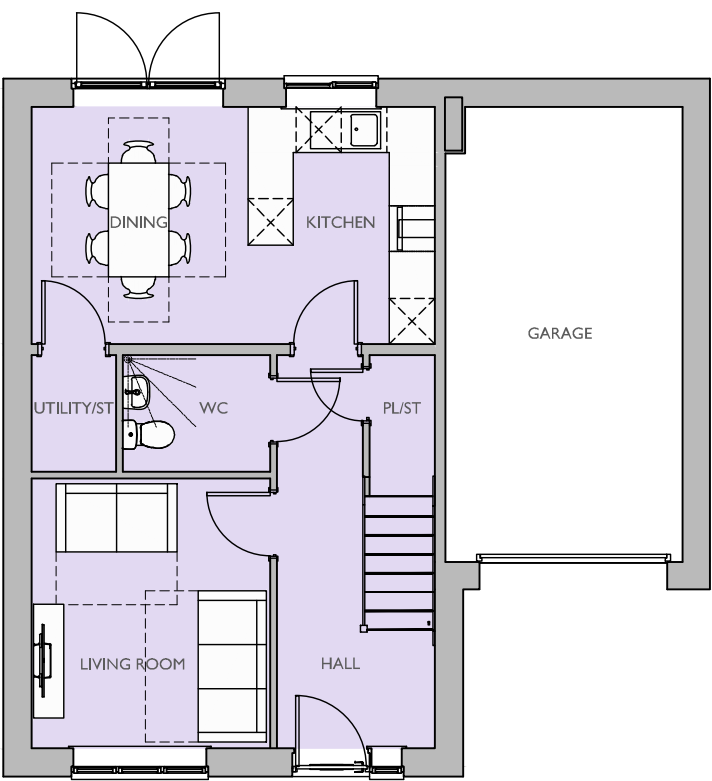

GROUND FLOOR PLAN

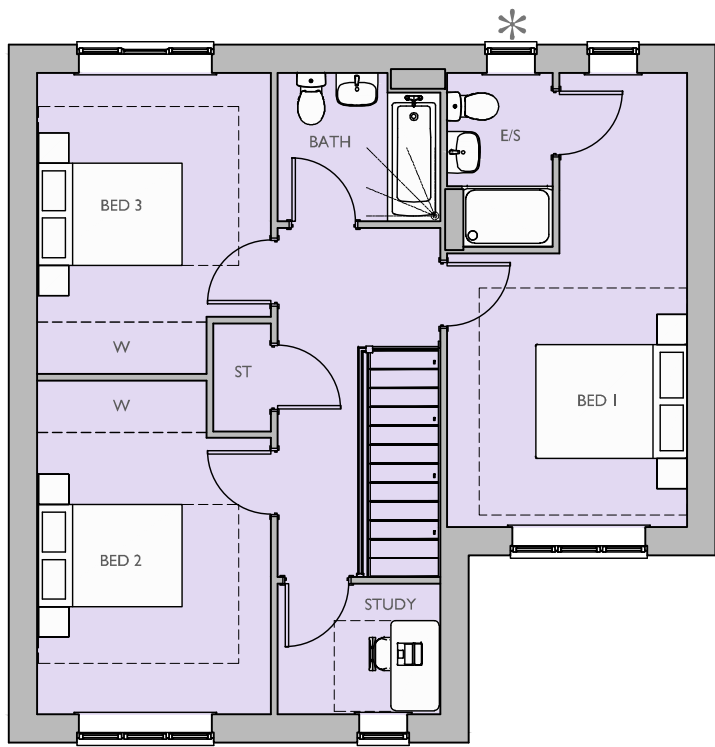

FIRST FLOOR PLAN
* OBSCURE GLAZED WINDOW

Housetype Name:		M364	
Occupancy:		3 BED / 6 PERSON	
Gross Area ft²:	Gross Area m²:	Net Area ft²:	Net Area m²:
1200.51	111.53	1183.90	109.99

For Colours of Material See External Finishes Layout (CB_96_282_008)	
Primary Material:	STRETCHER BOND MASONRY BRICKWORK.
Feature Material:	HORIZONTAL COMPOSITE CLADDING WITH MATCHING TRIM TO WINDOWS AND 2-PART PROFILE TO CORNERS.
Architectural Detail:	ARCHED BRICK HEADERS & CILLS. 15MM PROJECTING STRING & DENTIL COURSE.
Window & Door Frames:	UPVC CASEMENT WINDOW, WITH GLAZING BARS COMPOSITE FRONT DOOR. UPVC FRENCH DOOR.
Fascia, Soffit & Bargeboard:	WHITE UPVC BOXED EAVES ROOFING SYSTEM.
Architectural Ornaments:	
Guttering & Drainage:	BLACK UPVC DRAINAGE SYSTEM.

Plot Numbers:
97 (AS) & 98 (AS)



Scale @ A1: 0 1 2 3 4 5m Scale 1:100		Project: LAND WEST OF IMBERHORNE LANE, EAST GRINSTEAD	
Rev		Title: M364 ELEVATIONS & FLOOR PLANS	
B		Client: Linden VistryHomes	
Date: NOVEMBER 2025		COOPERBAILLIE	
Drawn by: LAC		Checked by: BB	
Orig No: CB_96_282_L_GE_M364_01		Rev: B	

Please note these drawings are not for construction but for concept design and planning applications purposes only.
Cooper Baillie Limited - Cornleigh House, 24 Guildford Road, Bagshot, Surrey GU19 5JN - Telephone 01276 40039 - www.cooperbaillie.co.uk
This drawing and the works depicted are the copyright of Cooper Baillie Ltd and may not be reproduced or awarded, except by written permission. No liability will be accepted for any damage made by other persons.