




FRONT ELEVATION

SIDE ELEVATION

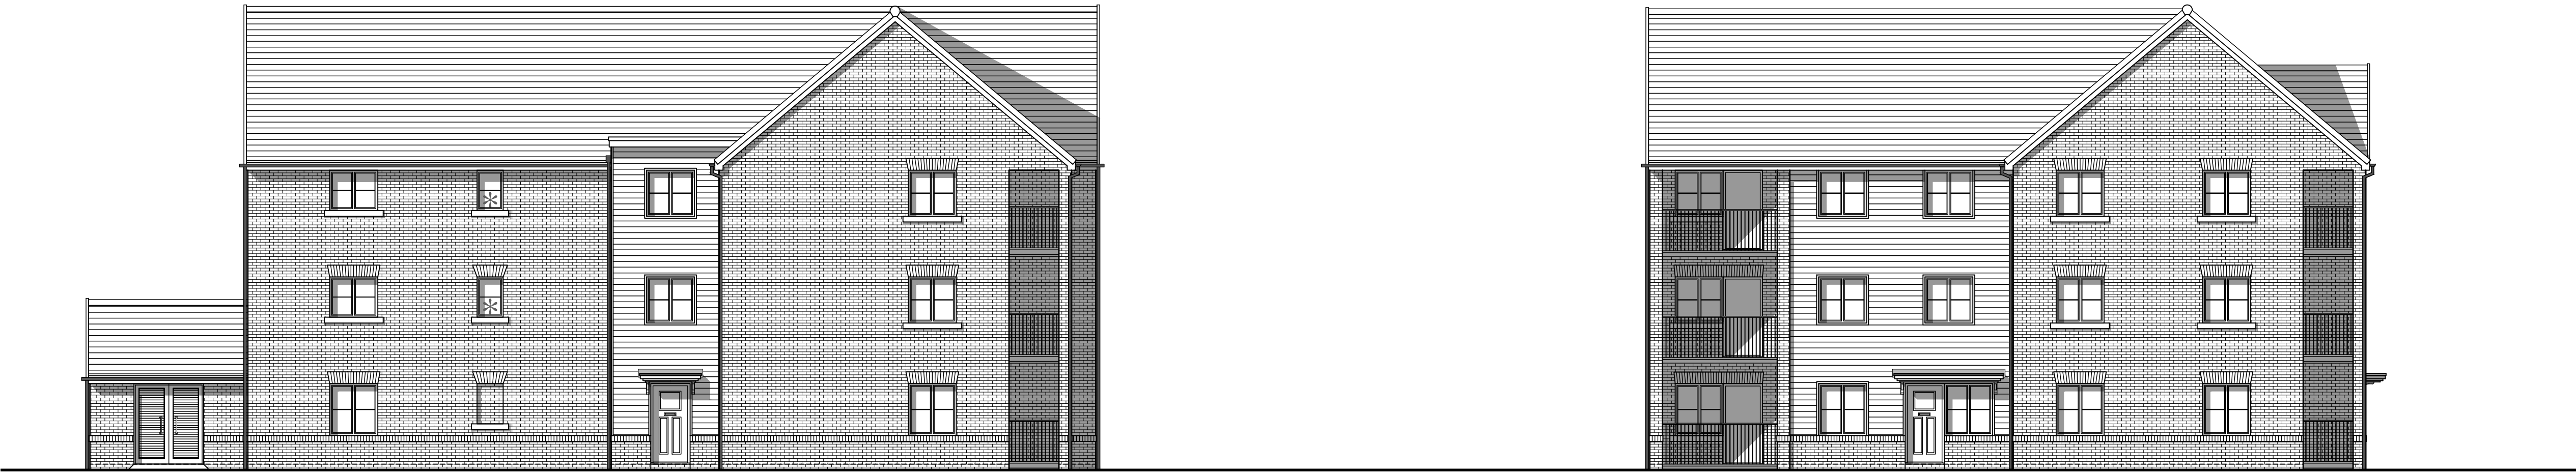

REAR ELEVATION
* OBSCURE GLAZED WINDOW

SIDE ELEVATION

Housetype Name:		BLOCK A	
Occupancy:		2 BED / 4 PERSON	
Gross Area ft²:	Gross Area m²:	Net Area ft²:	Net Area m²:
772.5	71.8	763.1	70.9
772.5	71.8	763.1	70.9
772.5	71.8	763.1	70.9

For Colours of Material See External Finishes Layout (CB_96_274_008)	
Primary Material:	STRETCHER BOND MASONRY BRICKWORK.
Feature Material:	HORIZONTAL COMPOSITE CLADDING WITH MATCHING TRIM TO WINDOWS AND 2-PART PROFILE TO CORNERS.
Architectural Detail:	SPLAYED BRICK HEADERS AND STONE CILLS. 15MM PROJECTING SOLDIER COURSE AT PLINTH LEVEL.
Window & Door Frames:	UPVC CASEMENT WINDOW. COMPOSITE FRONT DOOR. UPVC FRENCH DOOR.
Fascia, Soffit & Bargeboard:	WHITE UPVC BOXED EAVES ROOFING SYSTEM.
Architectural Ornaments:	
Guttering & Drainage:	BLACK UPVC DRAINAGE SYSTEM.

Plot Numbers:
64 - 72 (A5)



Location Plan (Not to Scale)

Scale @ A0:				Project:	
0 1 2 3 4 5m				LAND WEST OF IMBERHORNE LANE, EAST GRINSTEAD	
Scale 1:500				Title:	
				FLAT BLOCK A FLOOR PLANS & ELEVATIONS	
				Client:	
				 	
					
				Date: NOVEMBER 2025	
				Drawn by: LAC Checked by: BB	
				Org No: CB_96_282_I_PR_A_01 Rev: B	

Cooper Baillie Limited - Connaught House, 24 Guildford Road, Bagshot, Surrey GU19 5JN - Telephone 01276 450639 - www.cooperbaillie.co.uk
This drawing set is hereby accepted on the copyright of Cooper Baillie Ltd, and may not be reproduced or presented, in whole or in part, without the prior written permission of Cooper Baillie Ltd. No liability will be accepted for errors/omissions made by other personnel.