


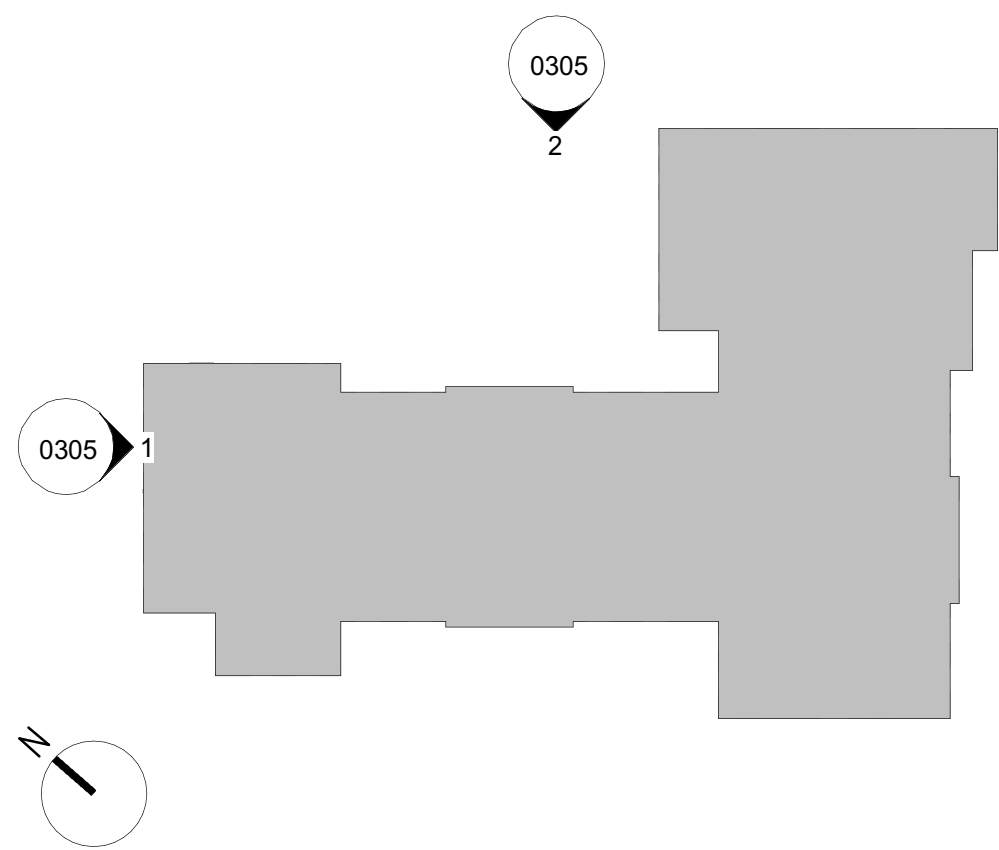

North West Elevation



North East Elevation

NOTES


All dimensions are in millimetres unless stated otherwise.

Drawings are not to be scaled for Construction purposes.

This drawing is to be read in conjunction with all other relevant drawings and specifications.

The copyright of this drawing is vested in Harris Irwin Associates Ltd. and must not be copied or reproduced without the written consent of a Director.

Material Key

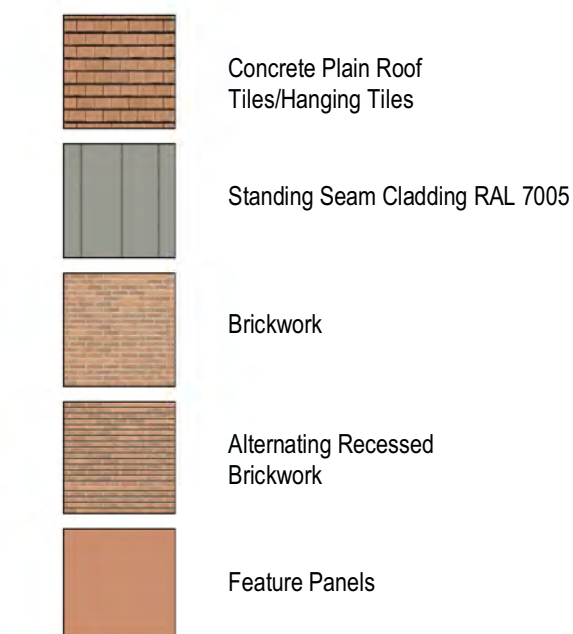

Note - For insurance purposes, its recommended that Timber (Batten) elements are not used on the External Facade. This is acceptable to Building Control. But not necessarily to the Operators Insurers.

C4	15/07/25	Window handing amended and Door Type Changed	RSW	RSW
C3	27/06/25	Balcony glazing and parapet amended	RSW	RSW
Rev	Date	Description	Drawn By	Checked By



9 Aske Stables, Aske, Richmond, North Yorkshire. DL10 5HG

t: 01748 825675
e: enquiries@harrisirwin.com
w: www.harrisirwin.com

Project:
Haywards Heath
Bolnore Road
Haywards Heath

Client:
BARCHESTER
Celebrating Life

Drawing Title:
Proposed Elevations - Sheet 2

For Construction

HIA Project Number	Scale @ A1	Suitability
3226	As indicated	A

Project	Originator	Volume	Level	Type	Role	Number
3226	- HIA -	00 -	XX -	DR -	A -	0305



SCALE 1:100 @ A1