


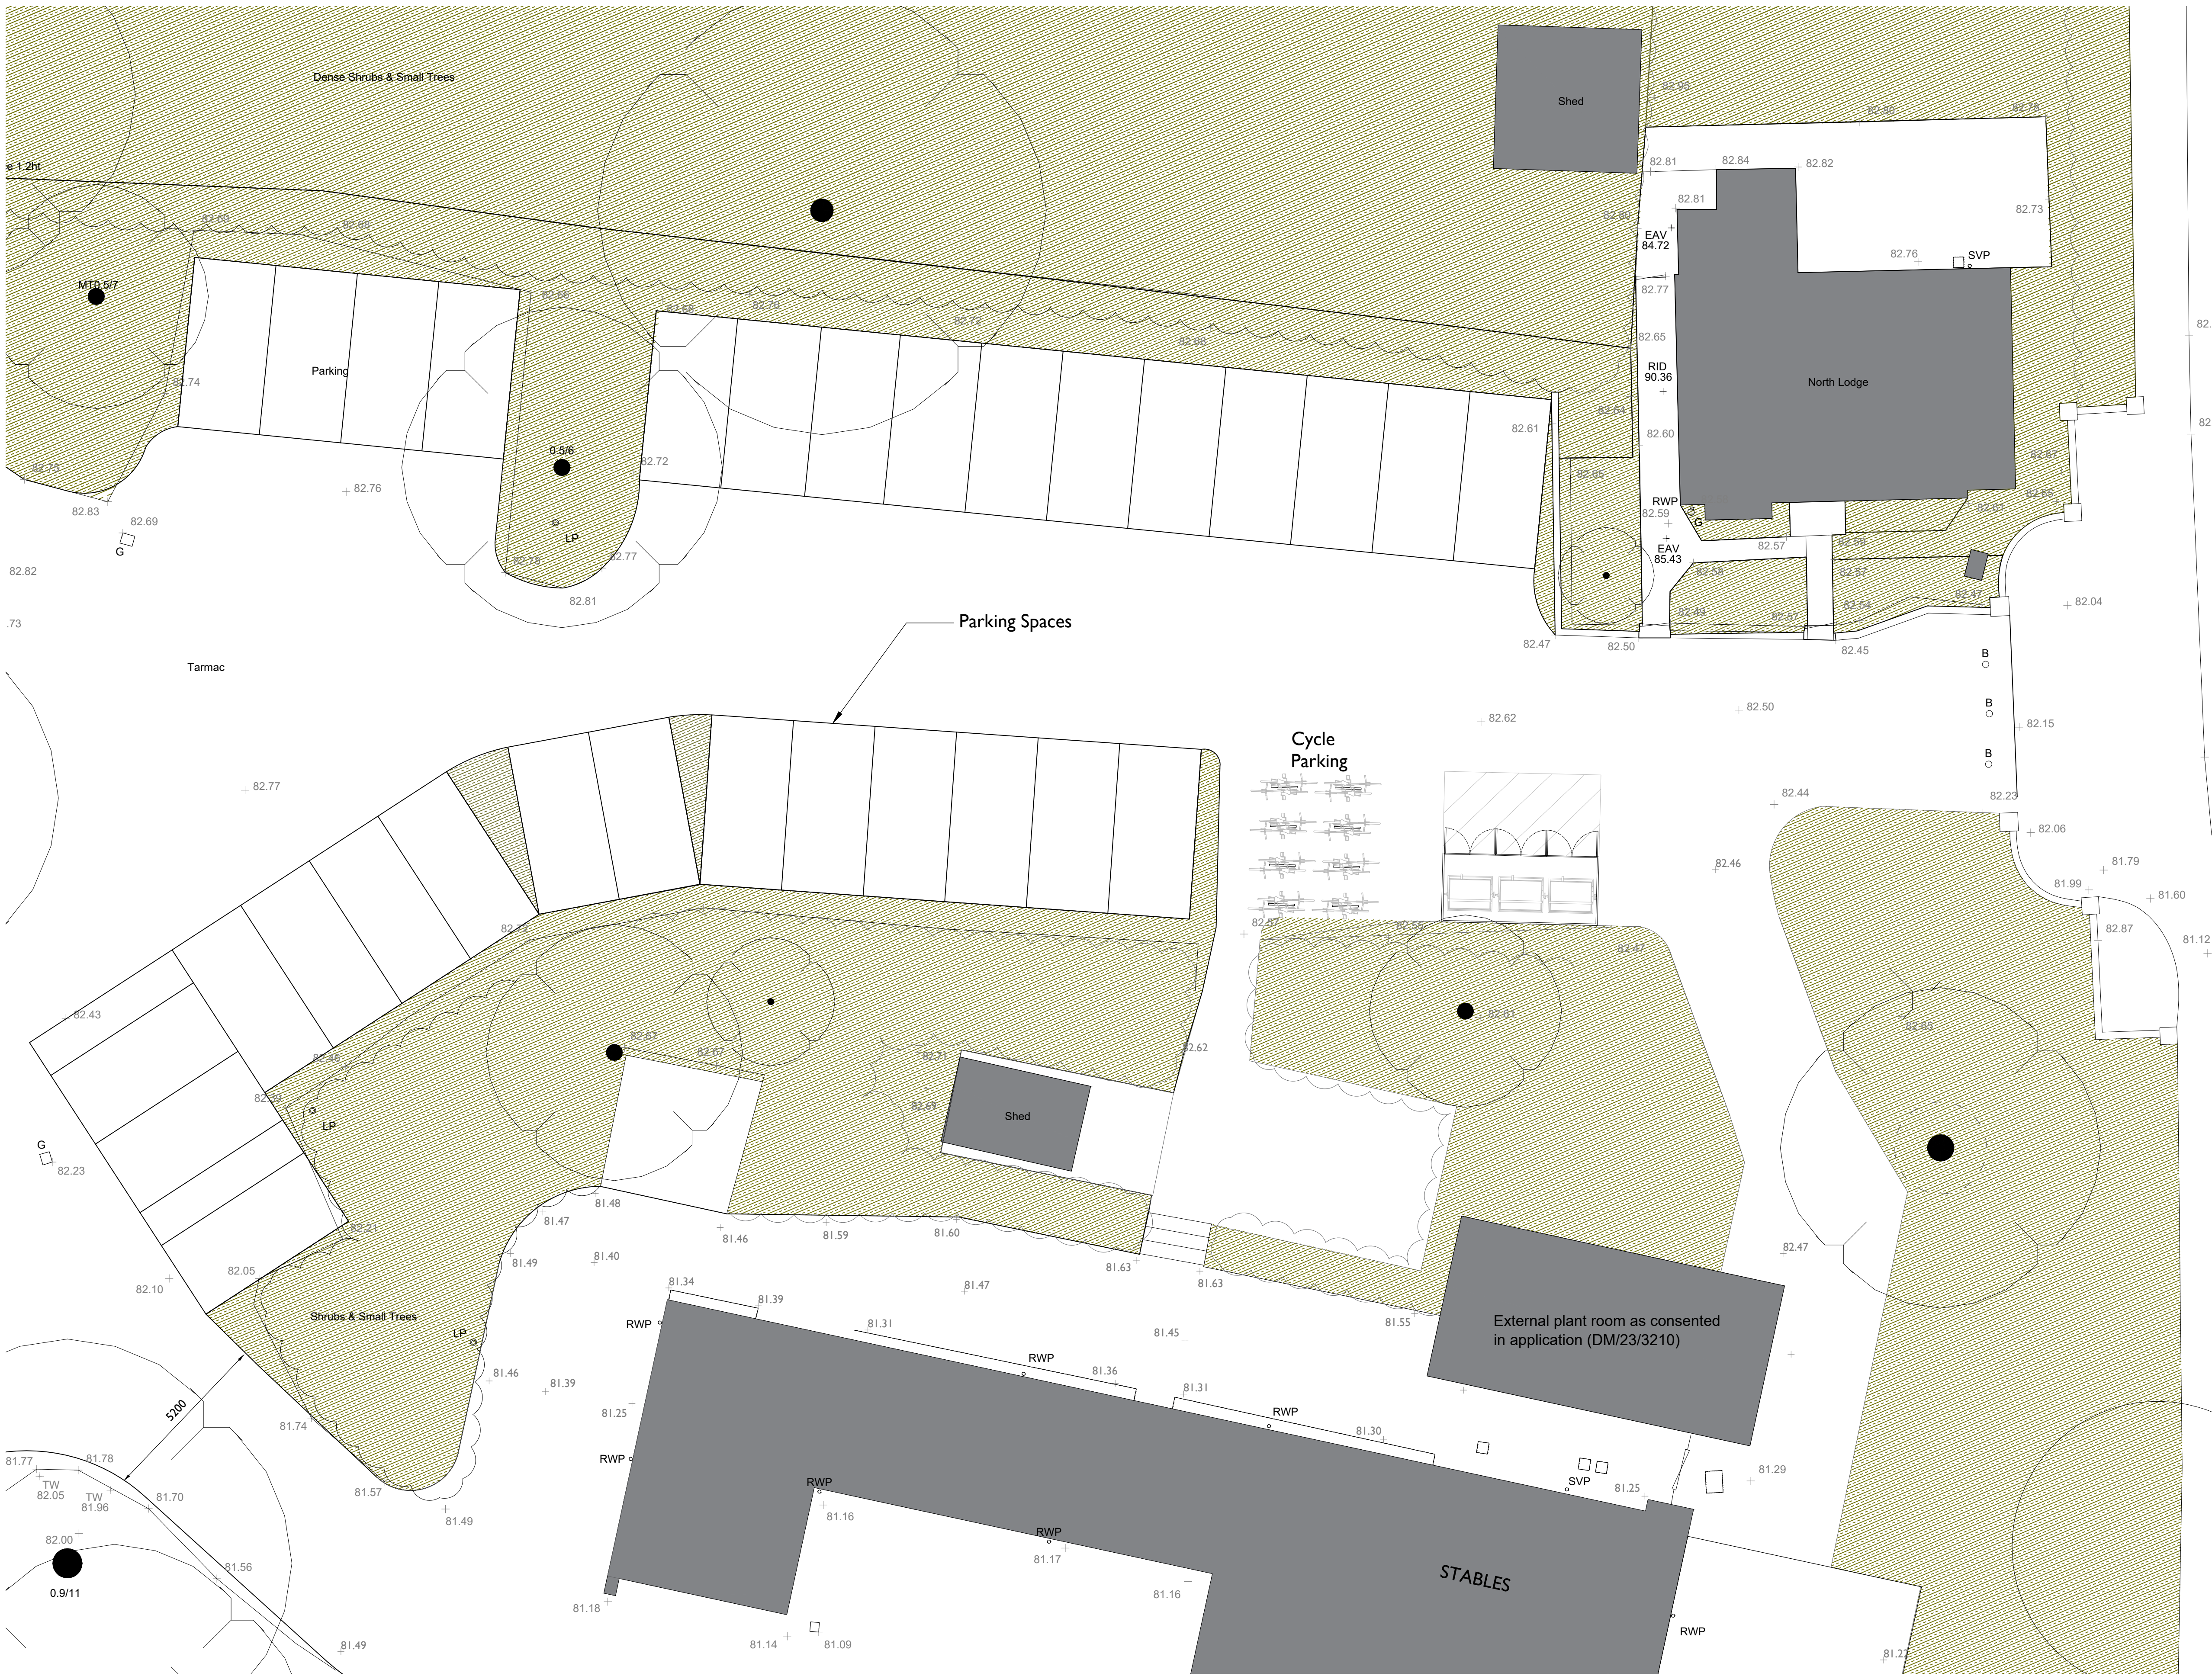

Notes: 19/08/2025 12:39:06

Drawings are based on survey data and may not accurately represent what is physically present.


All dimensions are in millimeters unless noted otherwise.

Purcell shall be notified in writing of any discrepancies.

Key Plan not to scale

+ 82.61 Site Levels

Landscaping/Vegetation

 

P01	19/08/2025	JS	JC	Planning
REV	DATE	BY	CHK	DESCRIPTION

CLIENT

RNSC Will Trust

PROJECT

Borde Hill Stables

JOB NUMBER

241720

TITLE

Site Plan

As Existing

SIZE	SCALE	LAST REVISED	DRAWN	CHECKED
A1L	1:100	18/08/2025	JS	JC

REV SUITABILITY/REASON FOR ISSUE

P01 Planning

DRAWING NAME

241720-PUR-04-XX-DR-A-1105

15 Bermondsey Square, Tower Bridge Road, London SE1 3UN
© PURCELL 2019. PURCELL IS THE TRADING NAME OF PURCELL ARCHITECTURE LTD.

I SITE PLAN AS EXISTING
1105 I:100 @ A1, I:200 @ A3