


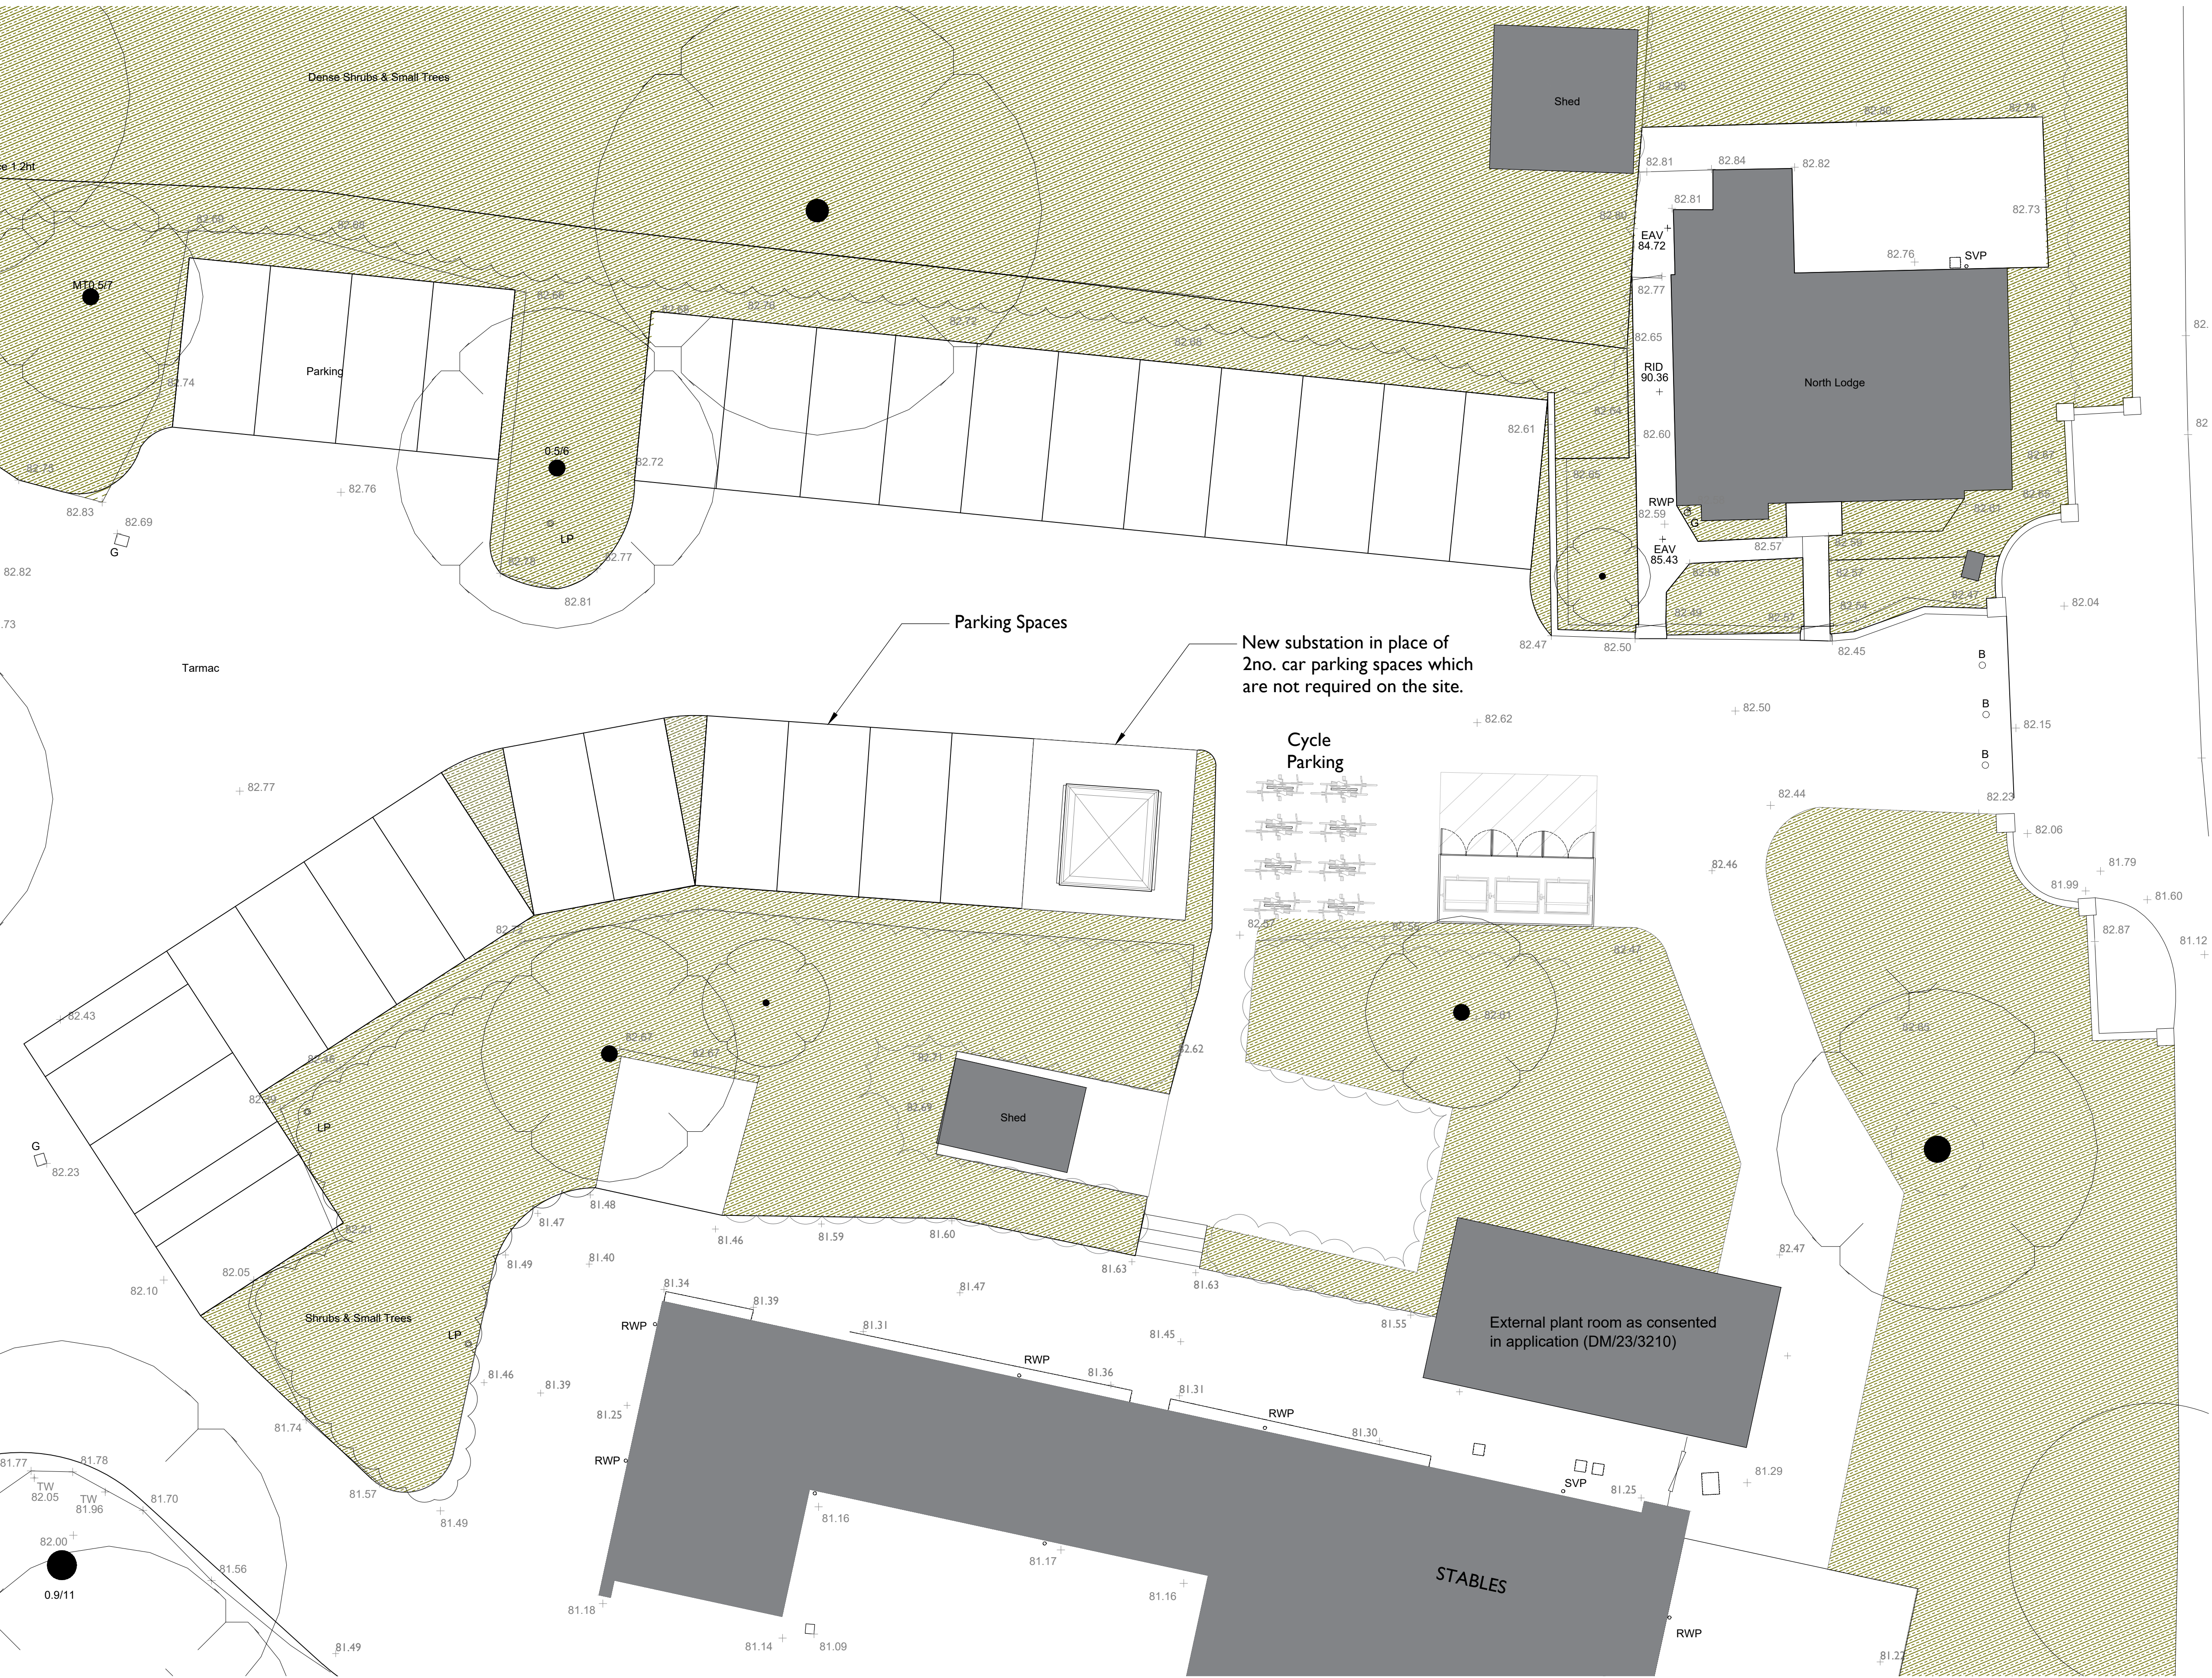

Notes:

19/08/2025 12:38:52

Drawings are based on survey data and may not accurately represent what is physically present.

All dimensions are in millimeters unless noted otherwise.

Purcell shall be notified in writing of any discrepancies.

Key Plan

not to scale

+ 82.61

Site Levels

Landscaping/Vegetation

01 m2m3m4m5m10 m

0

1 m

2 m

3 m

4 m

5 m

10 m

P01	19/08/2025	JS	JC	Planning
REV	DATE	BY	CHK	DESCRIPTION

CLIENT

RNSC Will Trust

PROJECT

Borde Hill Stables

JOB NUMBER

241720

TITLE

Site Plan

As Proposed

SIZE	SCALE	LAST REVISED	DRAWN	CHECKED
A1L	1:100	18/08/2025	JS	JC

REV

SUITABILITY/REASON FOR ISSUE

P01

Planning

DRAWING NAME

241720-PUR-04-XX-DR-A-2105

15 Bermondsey Square, Tower Bridge Road, London SE1 3UN

© PURCELL 2019. PURCELL ® IS THE TRADING NAME OF PURCELL ARCHITECTURE LTD.

I

SITE PLAN AS PROPOSED

2105

I:100 @ A1, I:200 @ A3