




Key Plan
not to scale

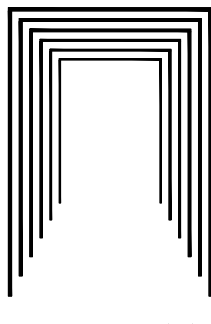


P01	19/08/2025	JS	JC	Planning
REV	DATE	BY	CHK	DESCRIPTION
CLIENT				
RNSC Will Trust				
PROJECT				
Borde Hill Stables				
JOB NUMBER				
241720				
				 PURCELL
TITLE				
External Plant Room				
As Proposed				
SIZE	SCALE	LAST REVISED		DRAWN
A1L	1:100	18/08/2025		JS
REV	SUITABILITY/REASON FOR ISSUE			
P02	PLANNING			
DRAWING NAME				
241720-PUR-04-ZZ-DR-A-2305				
15 Bermondsey Square, Tower Bridge Road, London SE1 3UN				
© PURCELL 2019. PURCELL ® IS THE TRADING NAME OF PURCELL ARCHITECTURE LTD.				

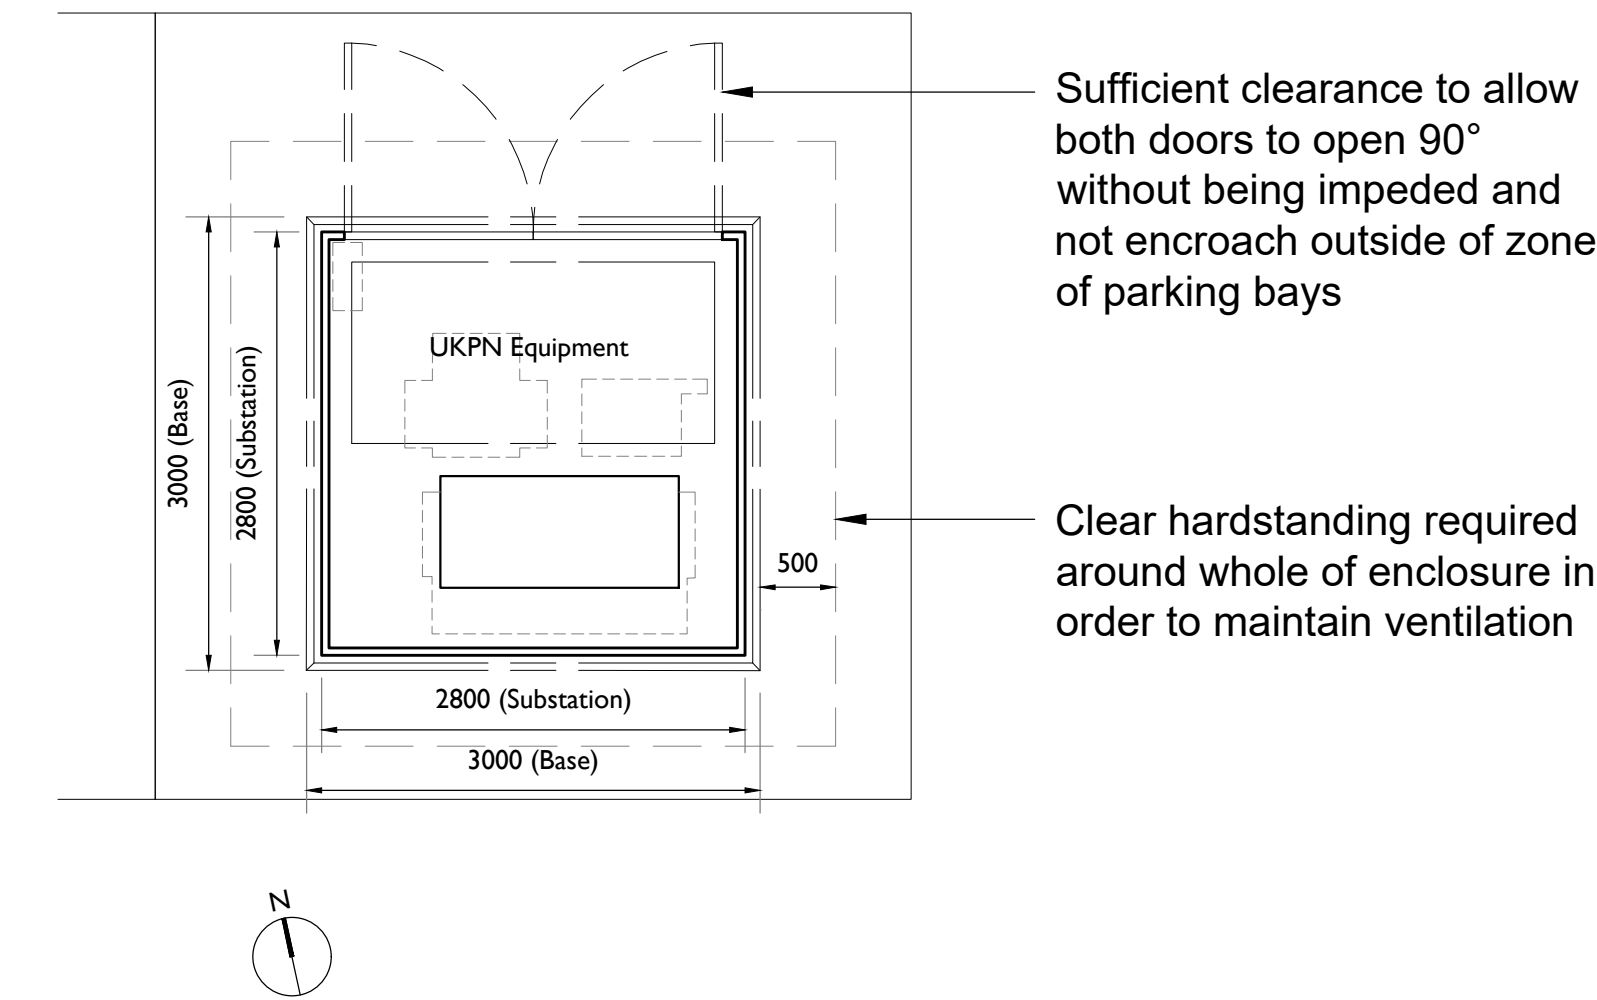


I FLOOR PLAN
2305 1:50 @ A1, 1:100 @ A3

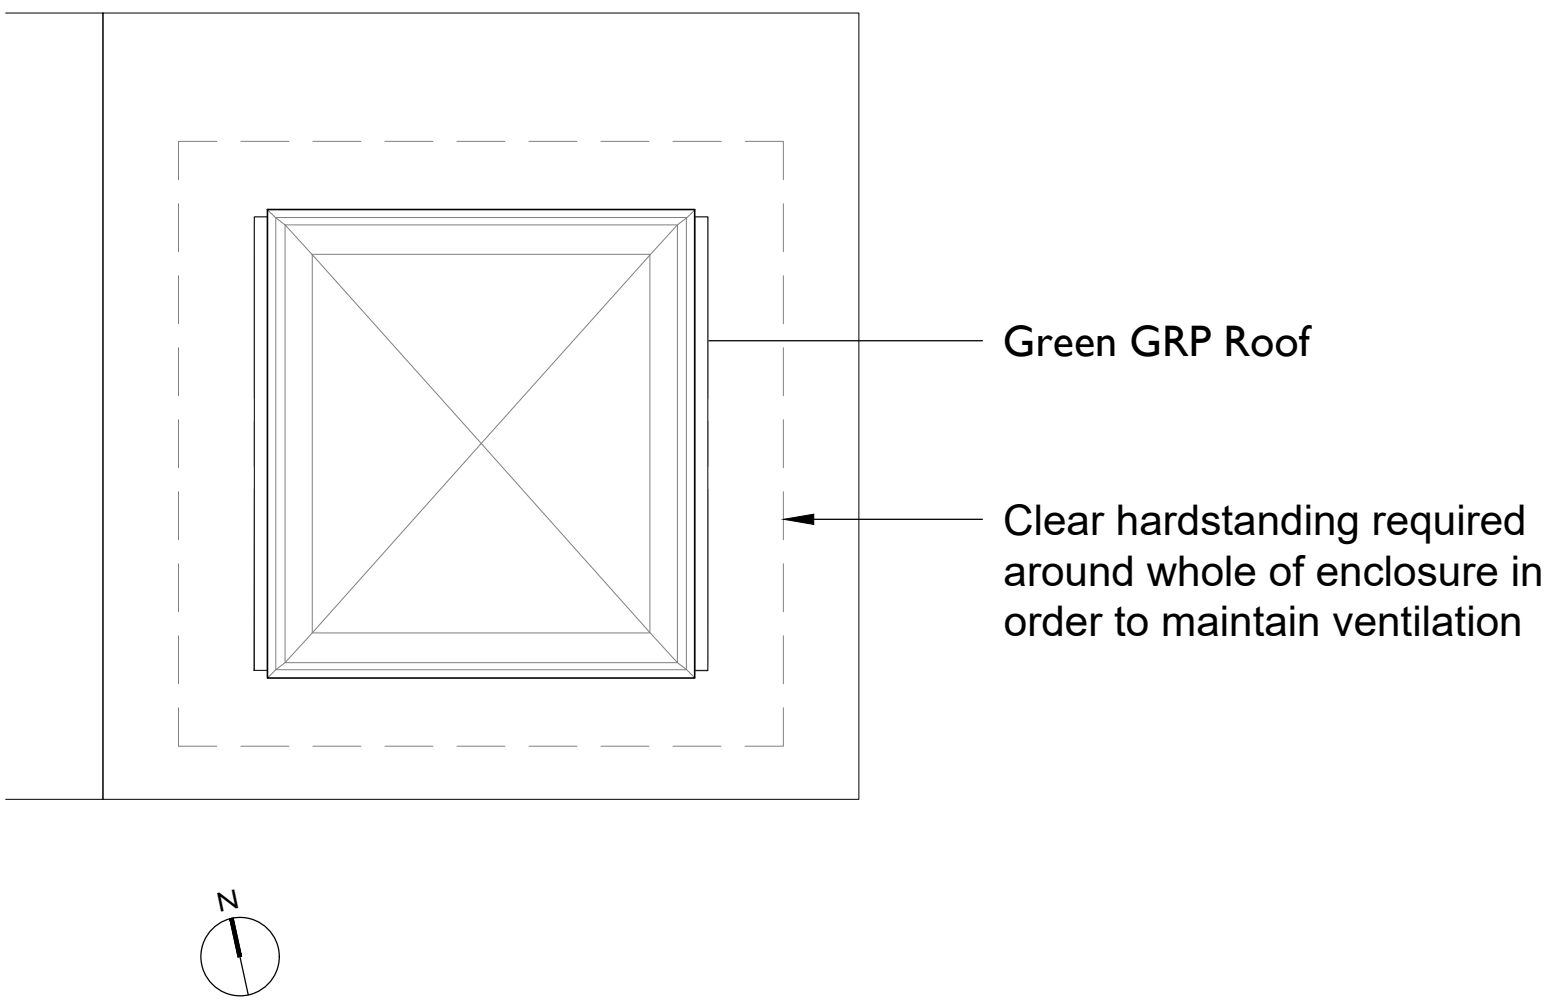


I ROOF PLAN
2305 1:50 @ A1, 1:100 @ A3

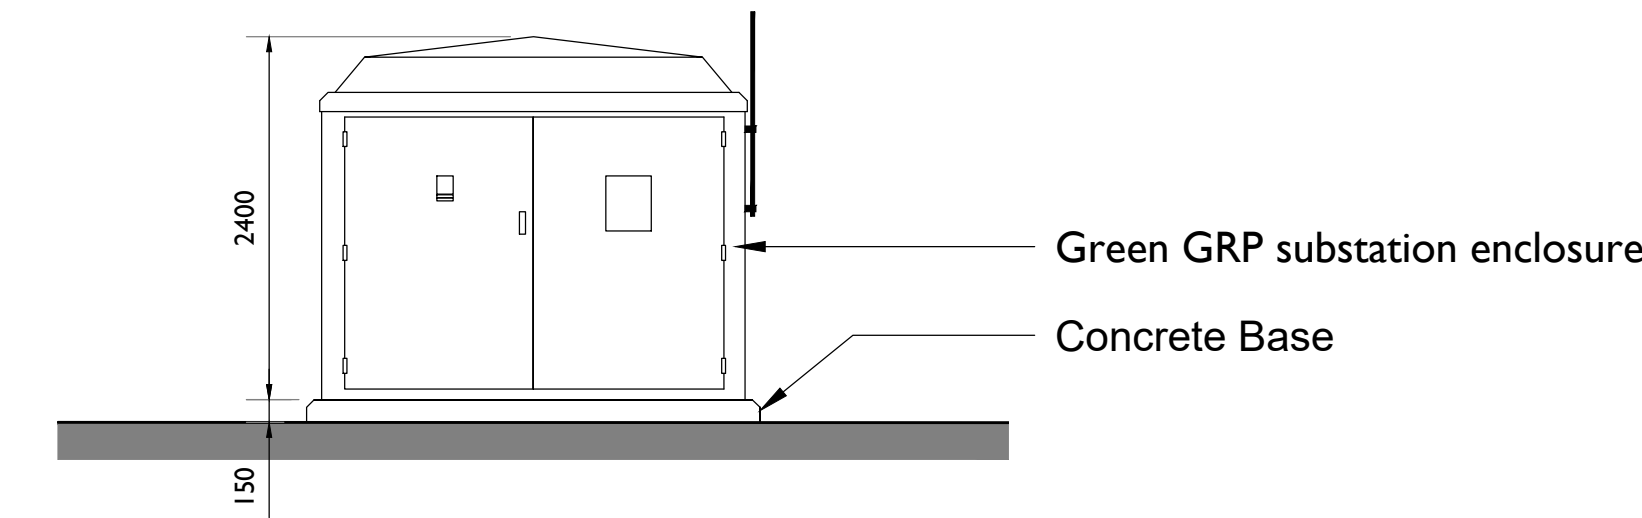


2 NORTH ELEVATION
2305 1:50 @ A1, 1:100 @ A3

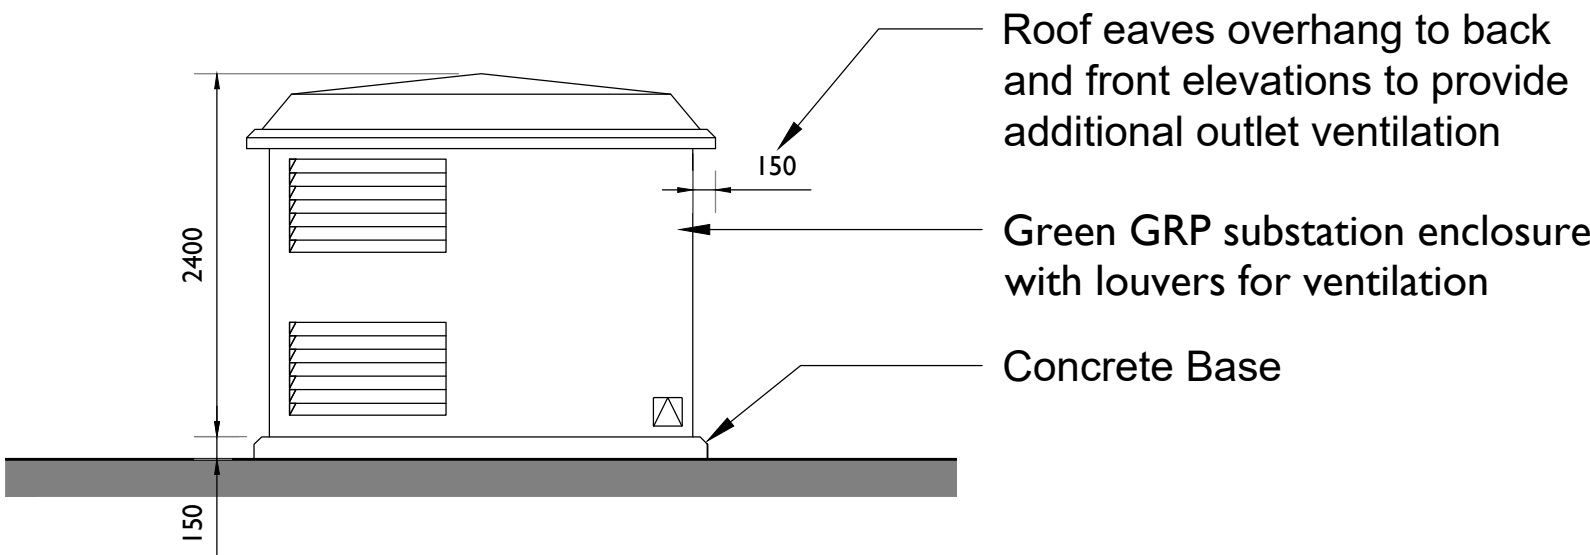

3 WEST ELEVATION
2305 1:50 @ A1, 1:100 @ A3

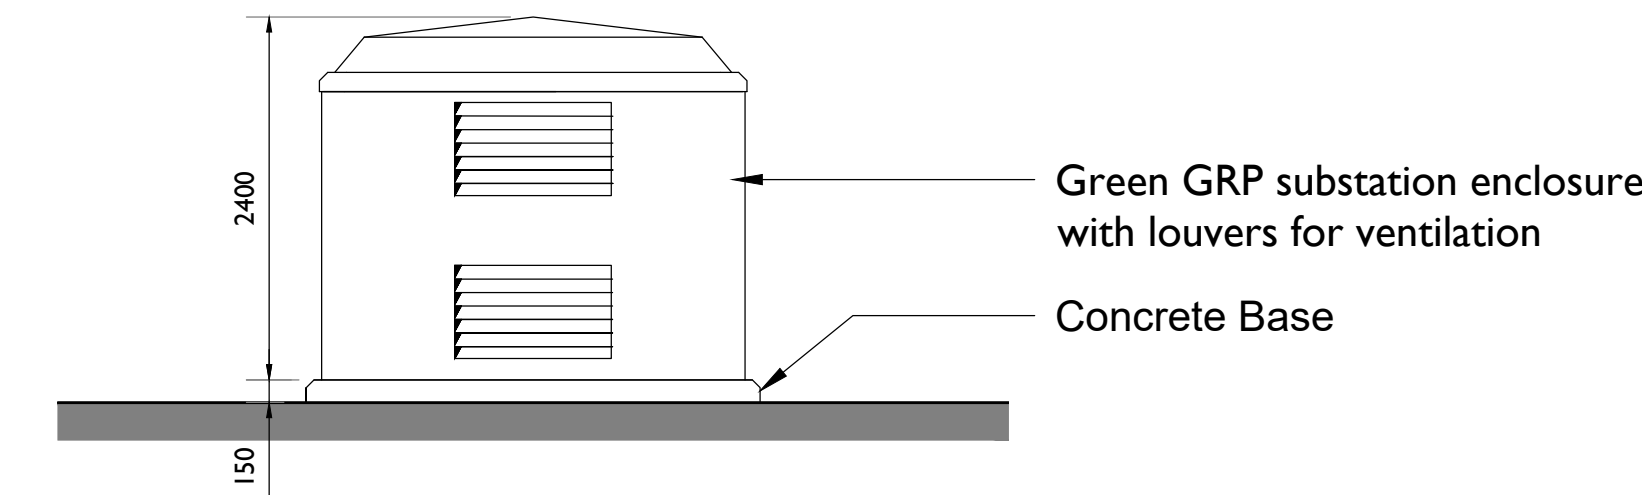

4 SOUTH ELEVATION
2305 1:50 @ A1, 1:100 @ A3

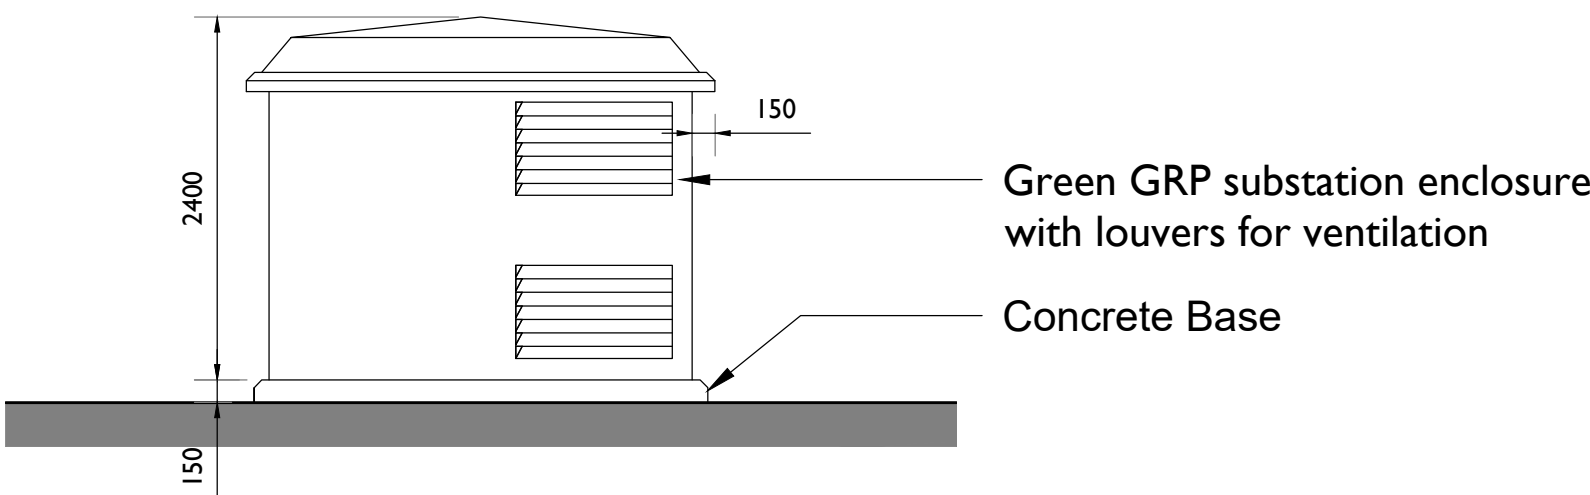

5 EAST ELEVATION
2305 1:50 @ A1, 1:100 @ A3