




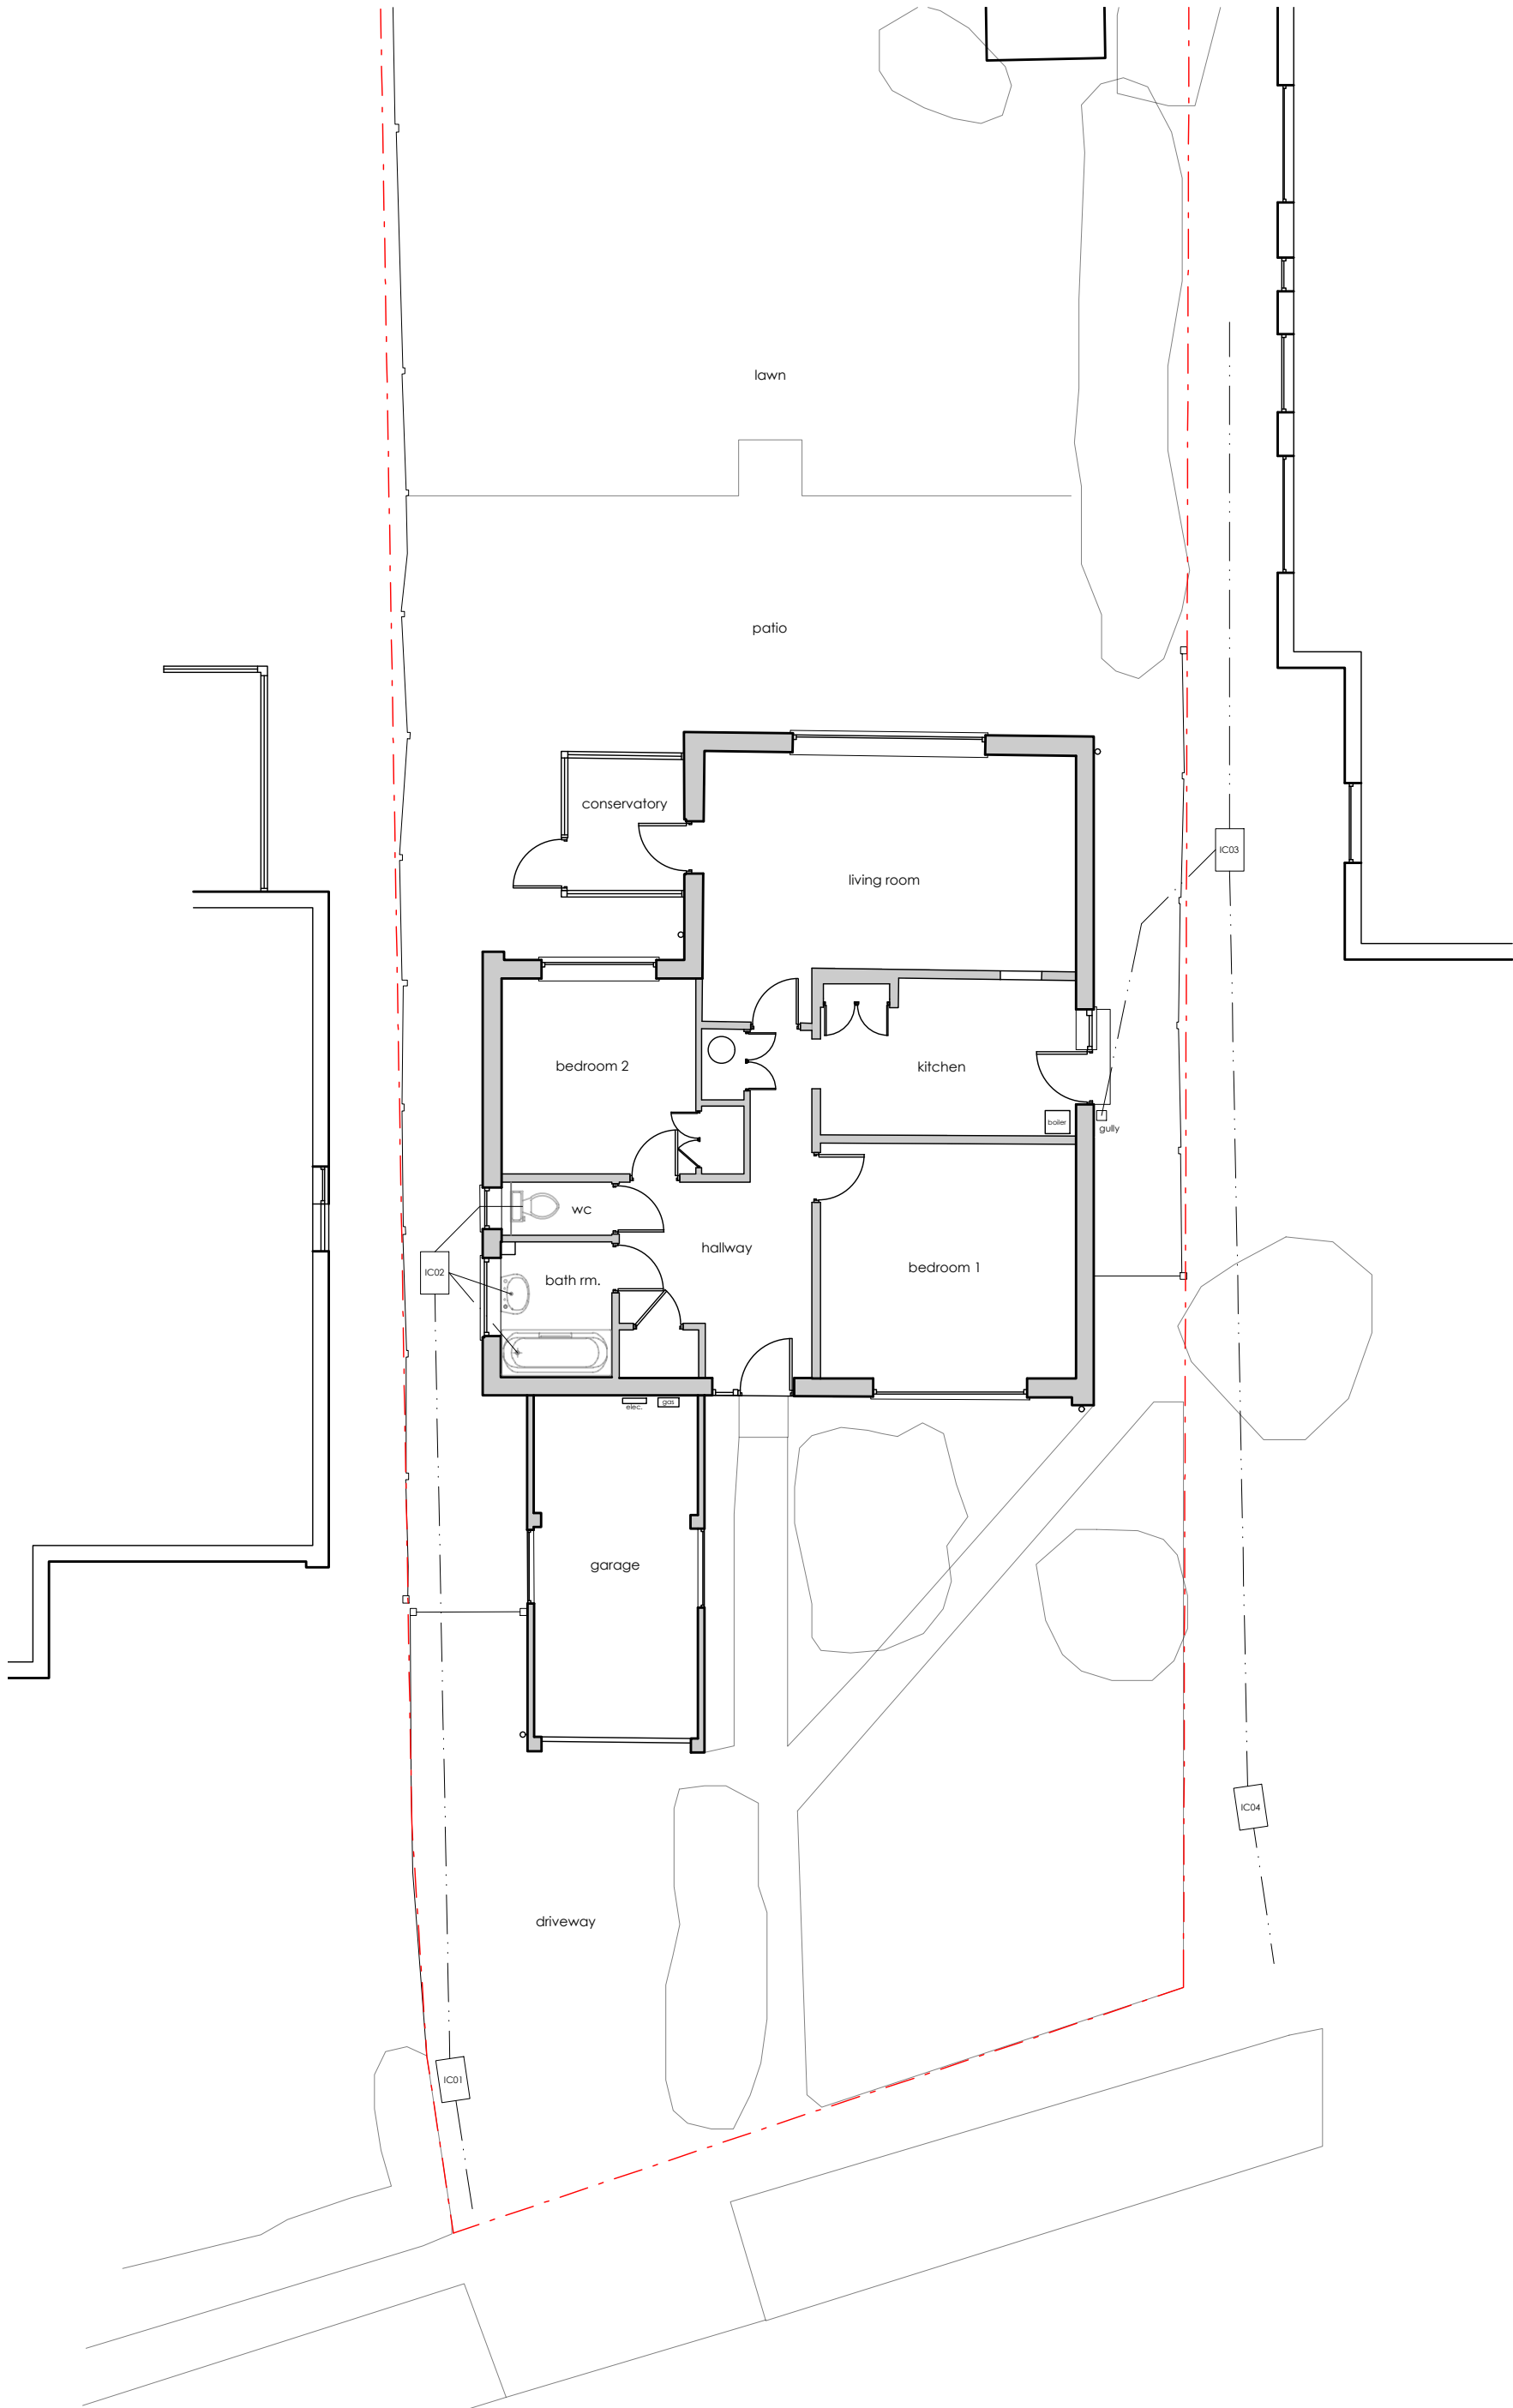

01 Floor Plan
240 Scale: 1:100

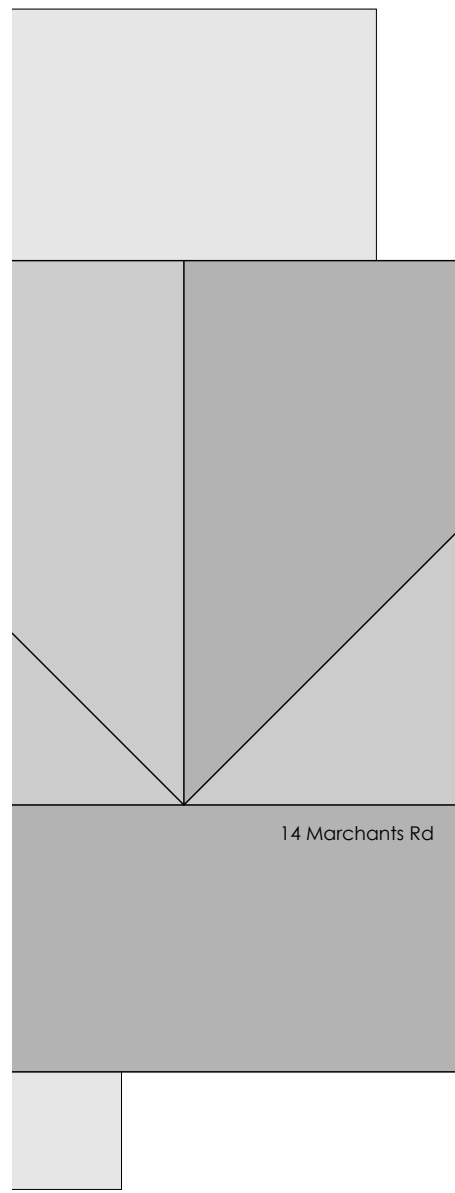

02 Roof Plan
240 Scale: 1:100

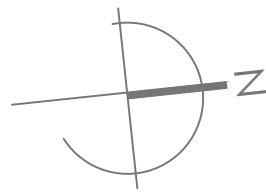

Notes

This drawing remains the copyright of jnf architecture limited. Copying and/or distribution of this drawing in part or in whole is not permitted without prior approval.

Legend

--- presumed boundary line

10 Marchants Rd

14 Marchants Rd

P1 06.02.2026 NF
Planning issue

Rev Date & Notes Issued

jnf architecture limited
studio@jnfarchitecture.co.uk
www.jnfarchitecture.co.uk
01273 937537

arb RIBA #
Chartered Practice

project

12 Marchants Road
Hurstpierpoint
Hassocks
BN6 9UT

drawing name

Existing
Plans

dwg no. rev

2518-JNF-XX-ZZ-DR-A-240-P1

scale size drwn chkd
1:100 A2 NF NF

status suitability

Planning S2