



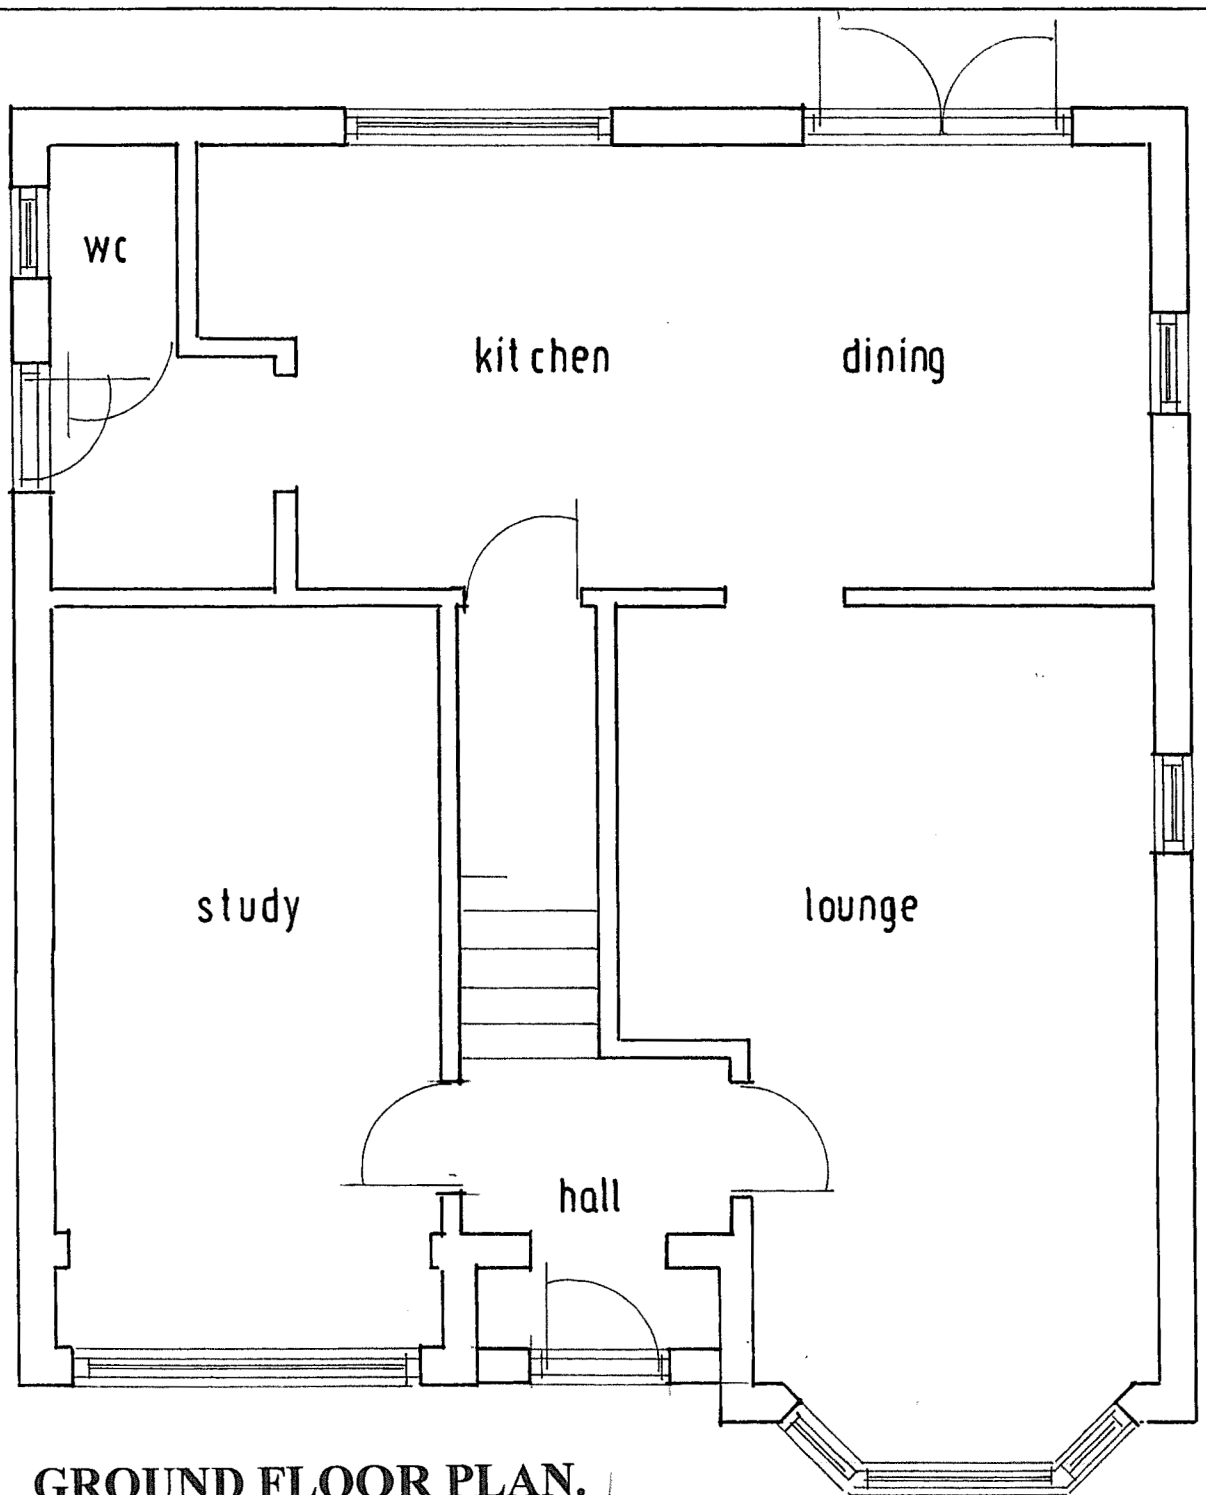

GROUND FLOOR PLAN.

Scale 1:50 (metres)

 

**MR. & MRS. T. CROWTHER,
11, FOXGLOVE CLOSE,
BURGESS HILL.**

**GARAGE CONVERSION
PLAN AND ELEVATION**