




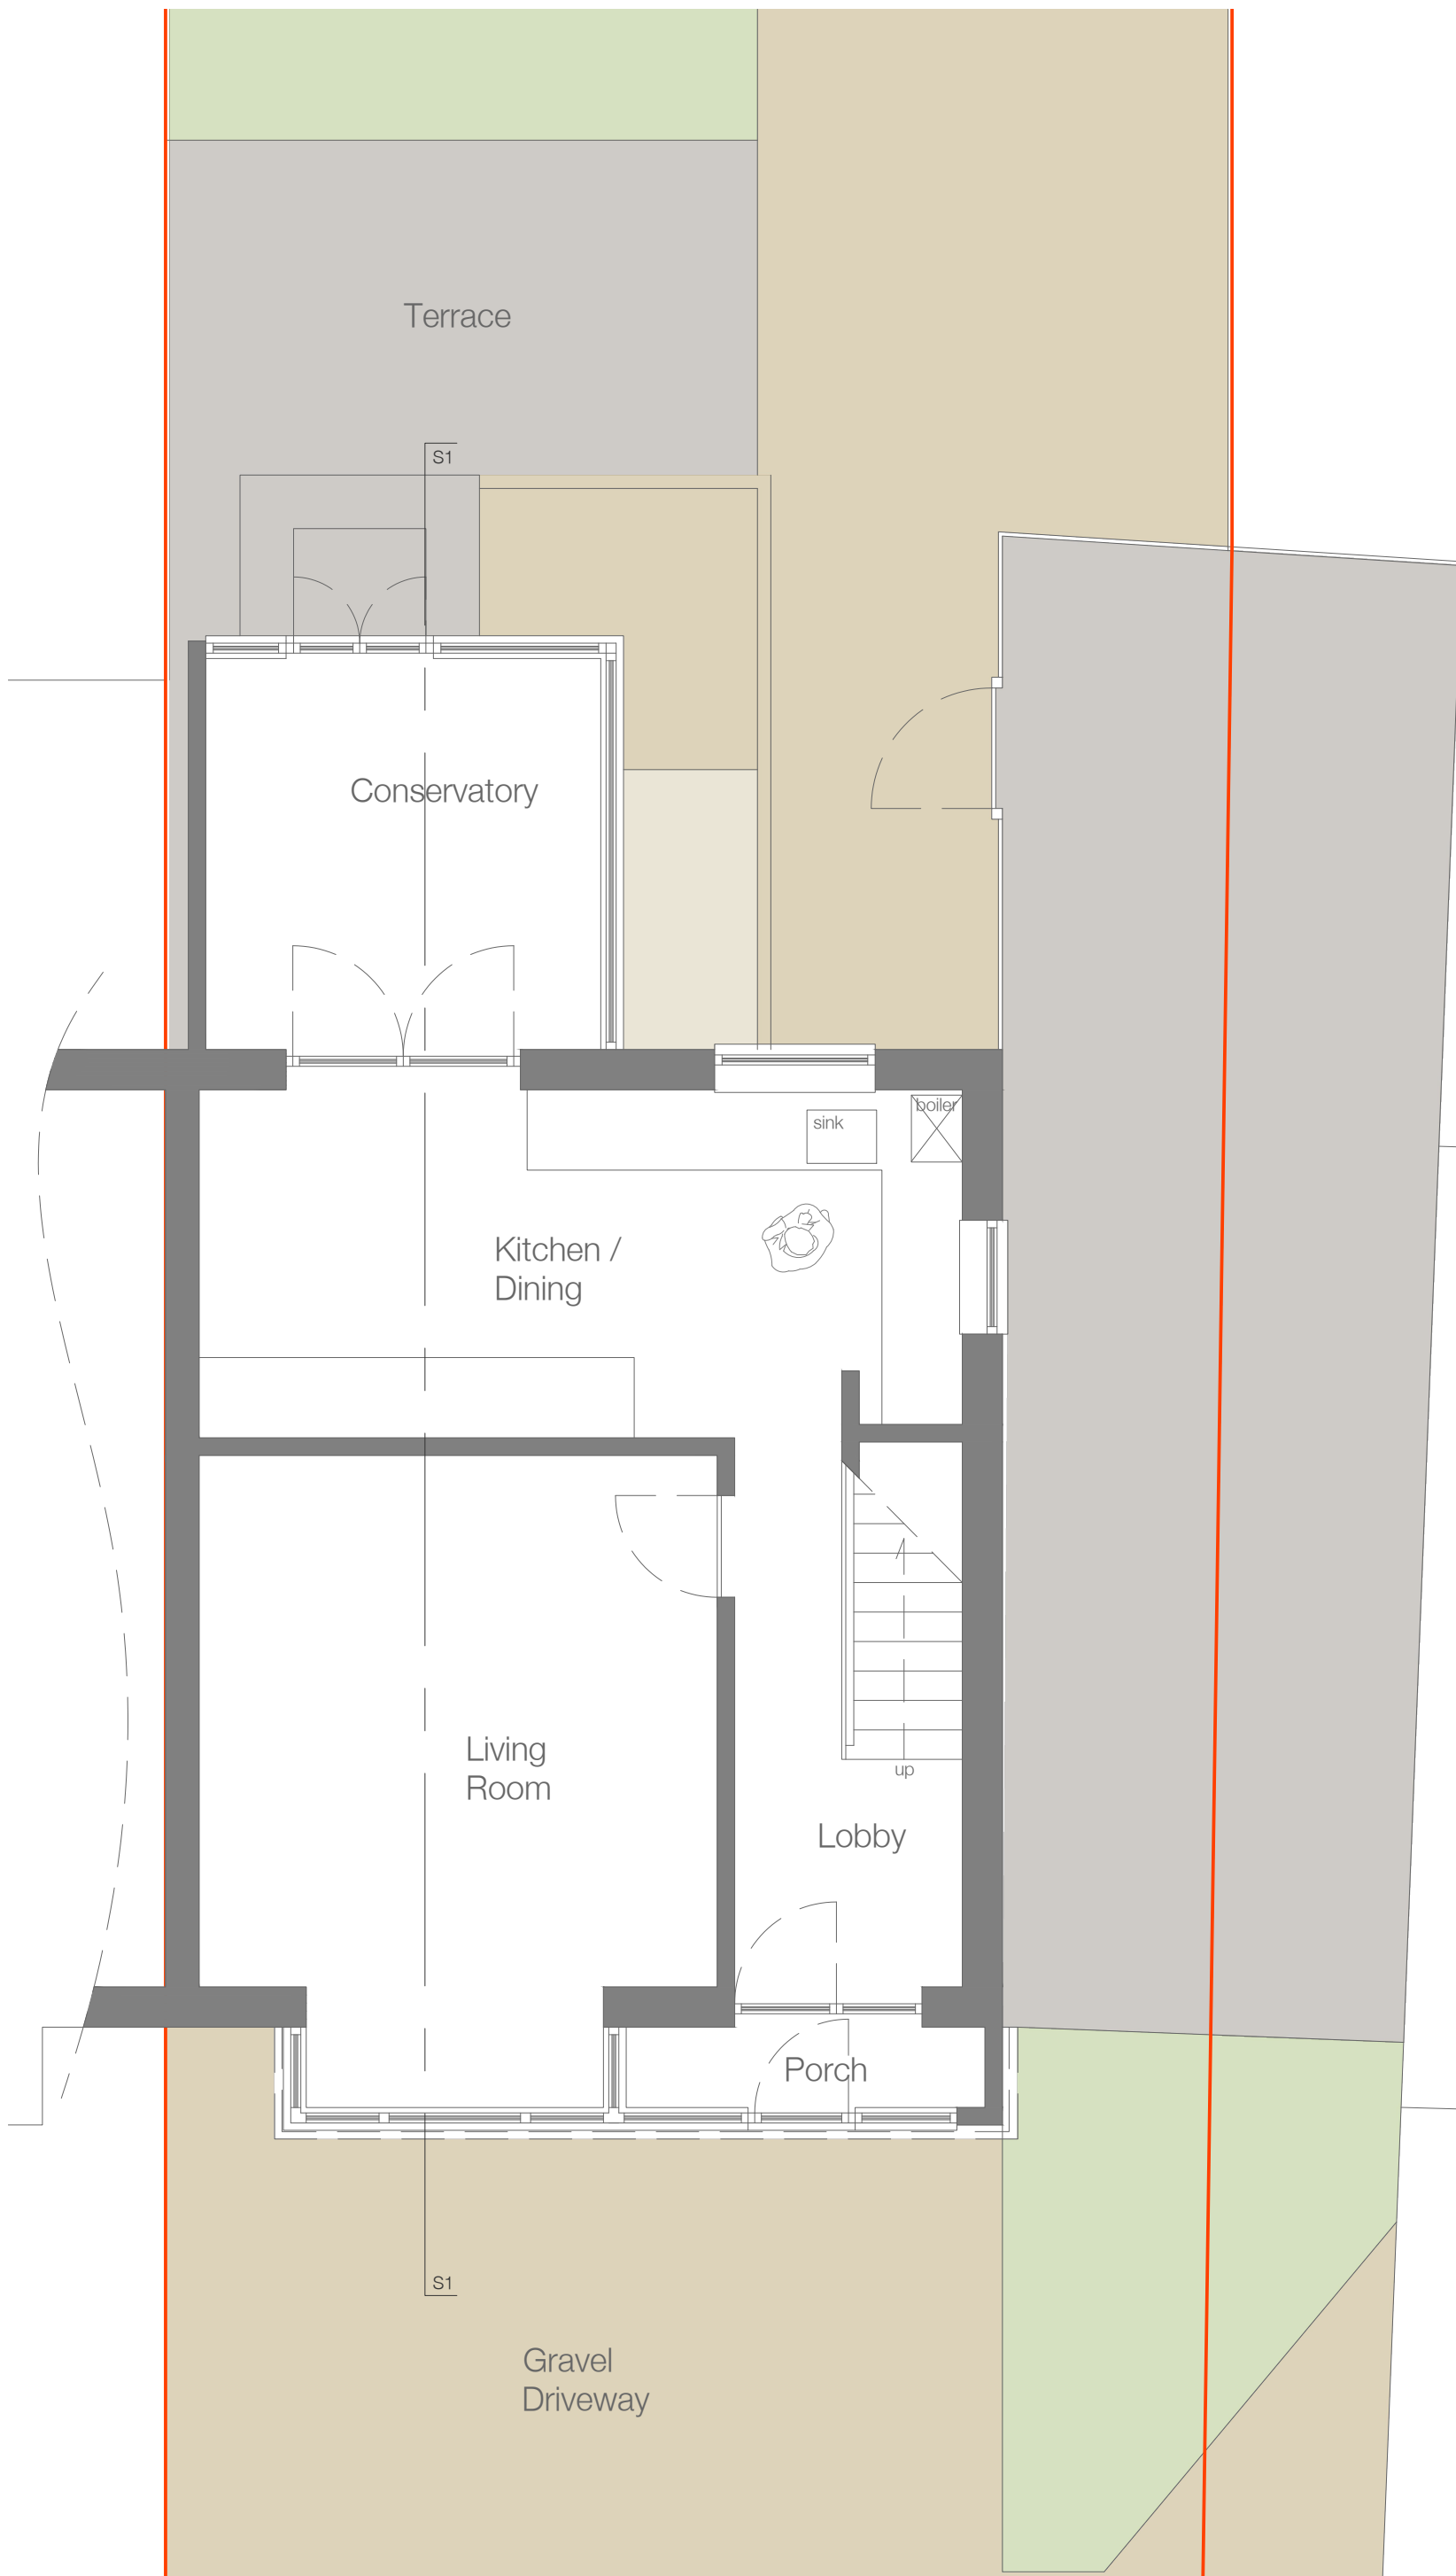

Existing Ground Floor Plan

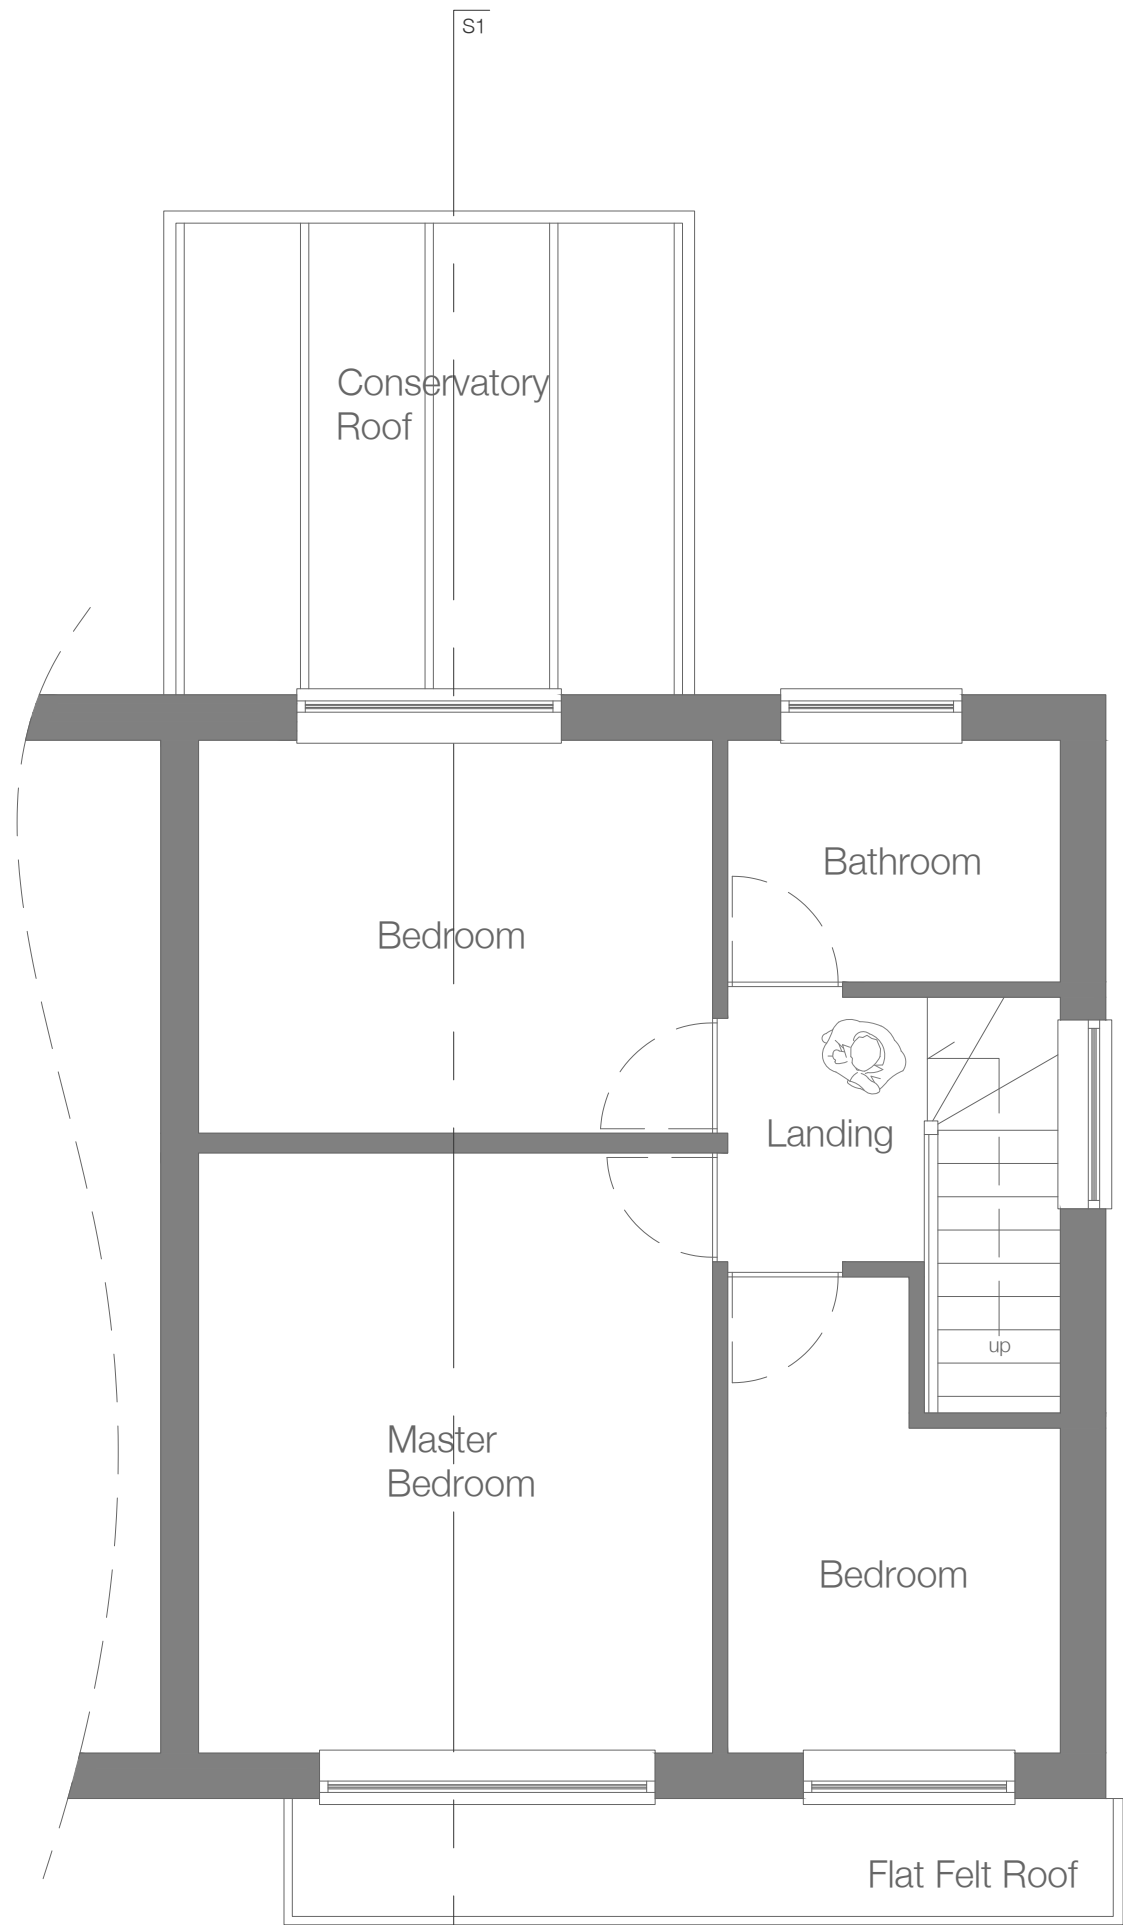

Existing First Floor Plan

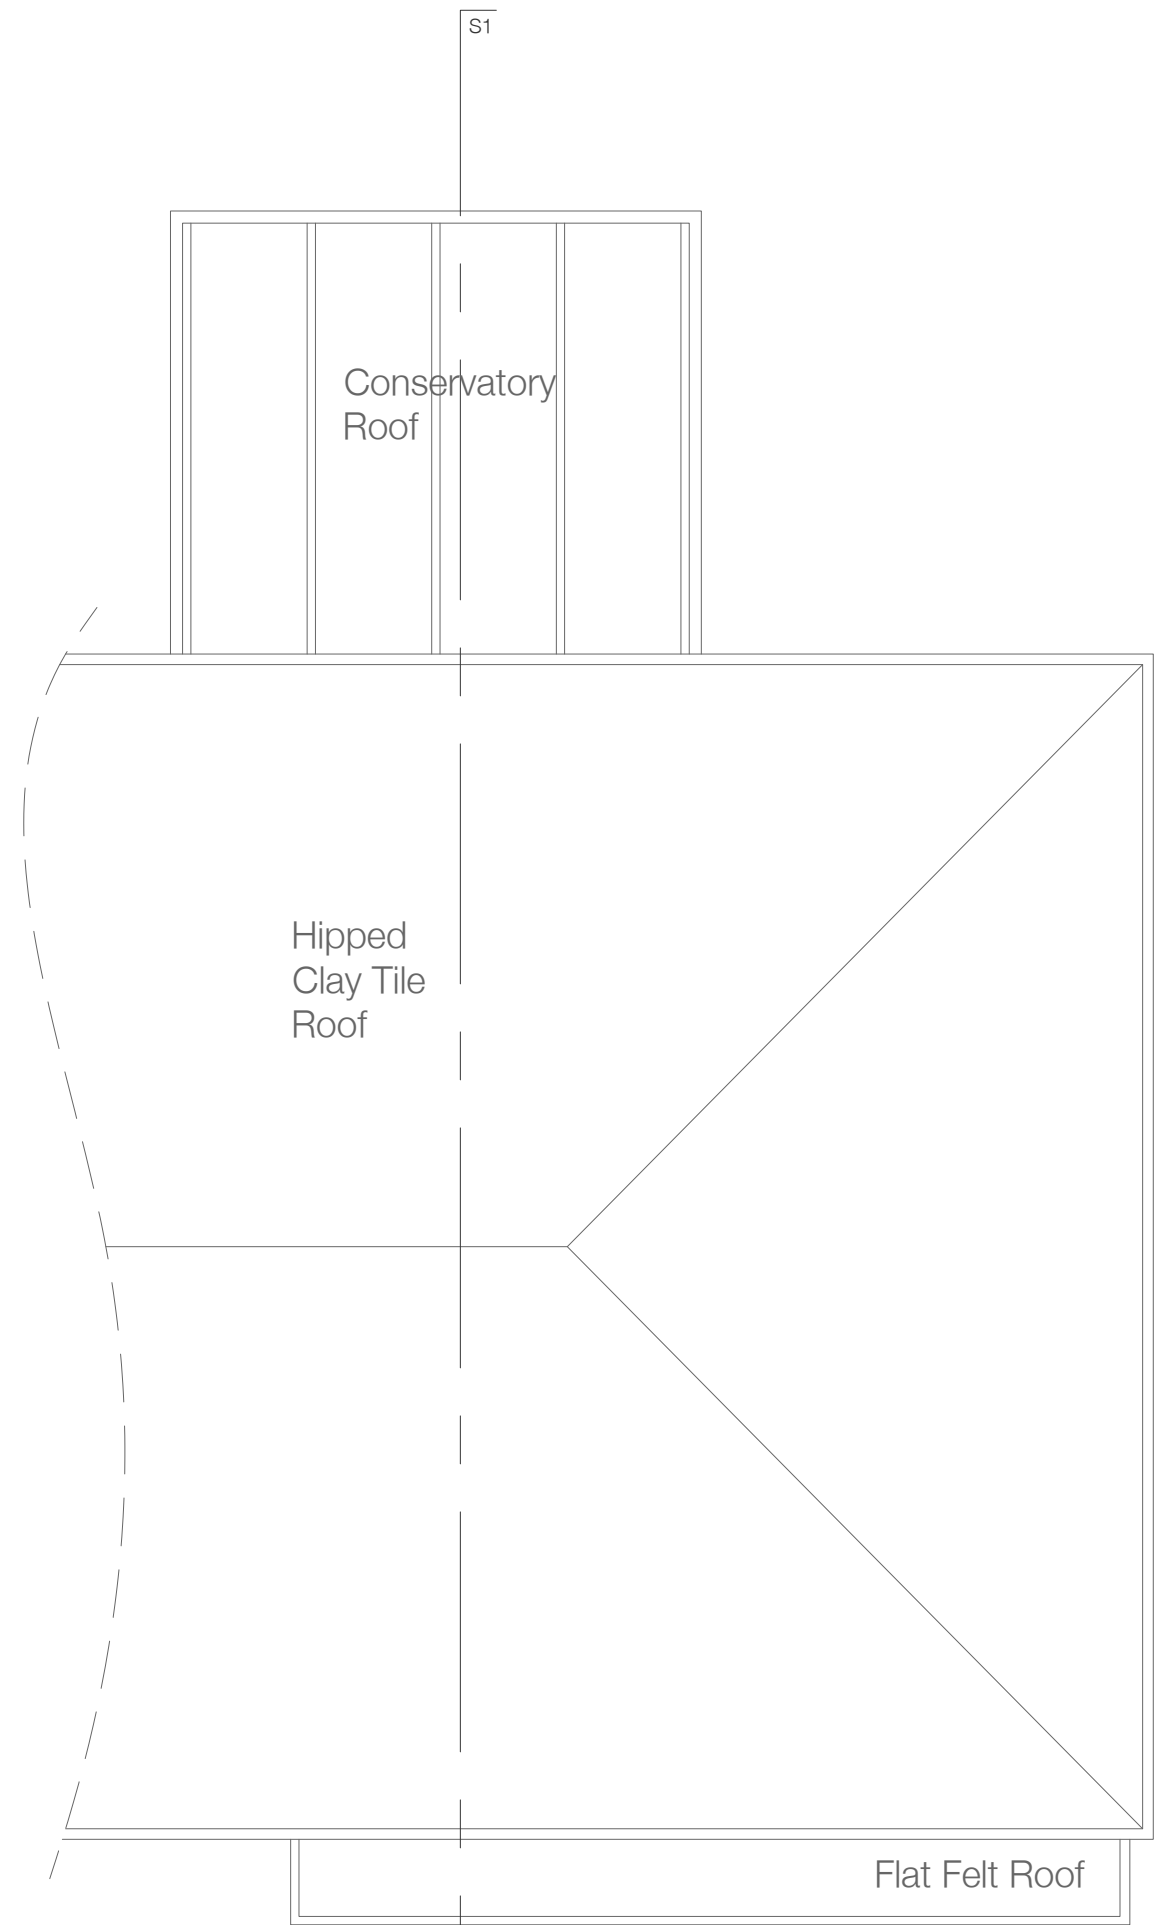

Existing Roof Plan

*Note - Cerath Studio did not undertake the measured surveys of the property and does not take responsibility for any discrepancies.

Cerath Studio

Client: Claire & Steve Hall
Project: 61 Stonepound Road : Hassocks : BN6 8PR
Drawing: CS012.EXG.003
Date: Jan '25
Title: Existing Floor & Roof Plans
Scale: 1:50 @ A2