


East Elevation

As Proposed
1:100


South Elevation

As Proposed
1:100

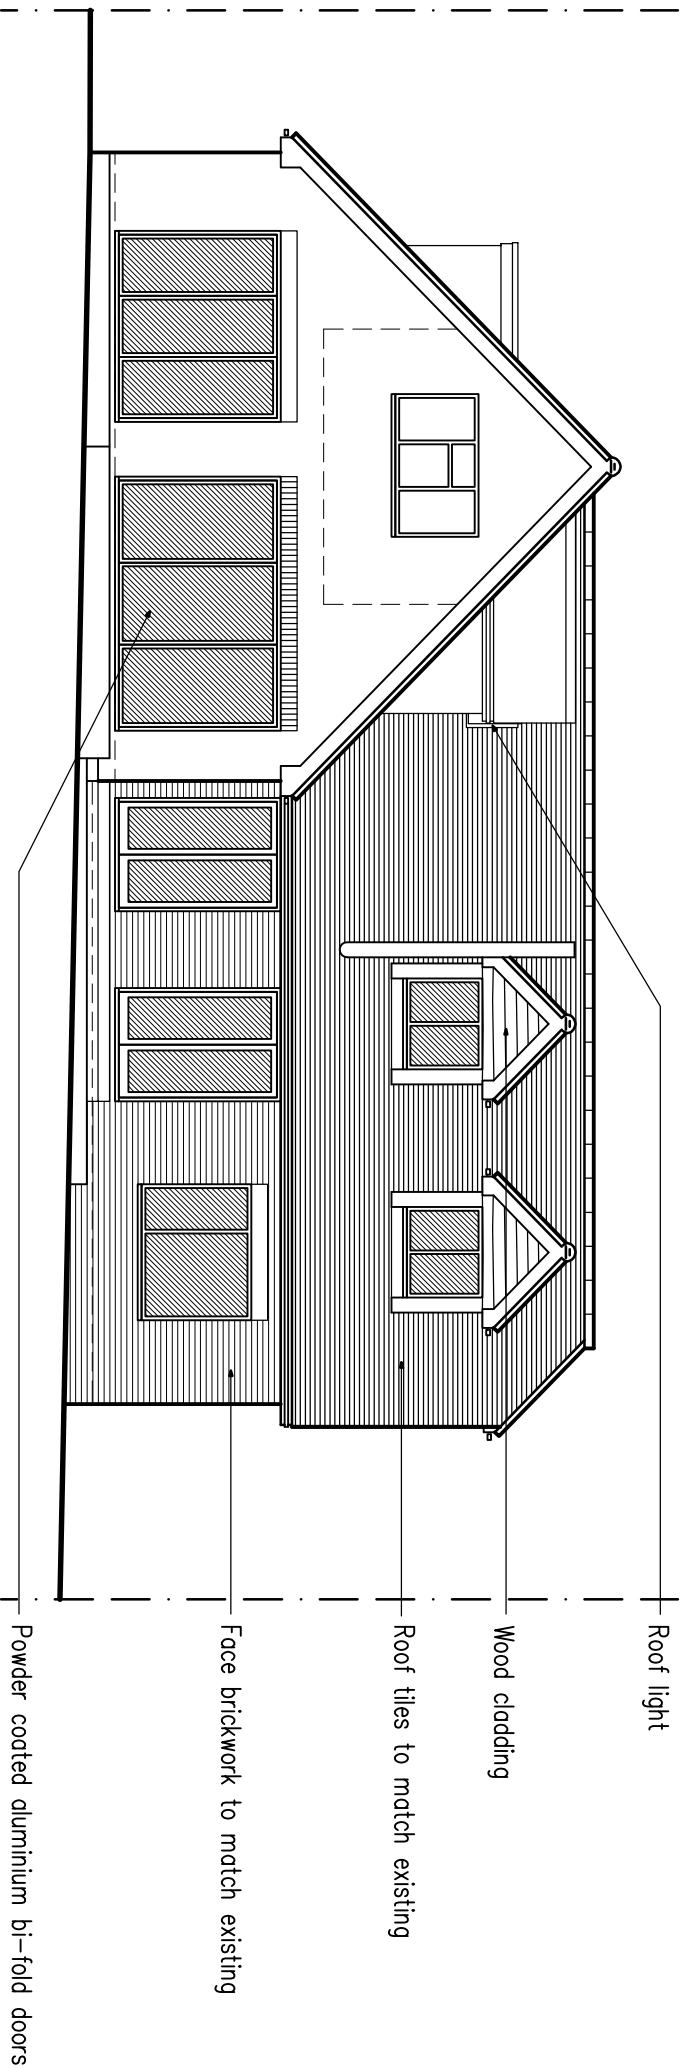

West Elevation

As Proposed
1:100

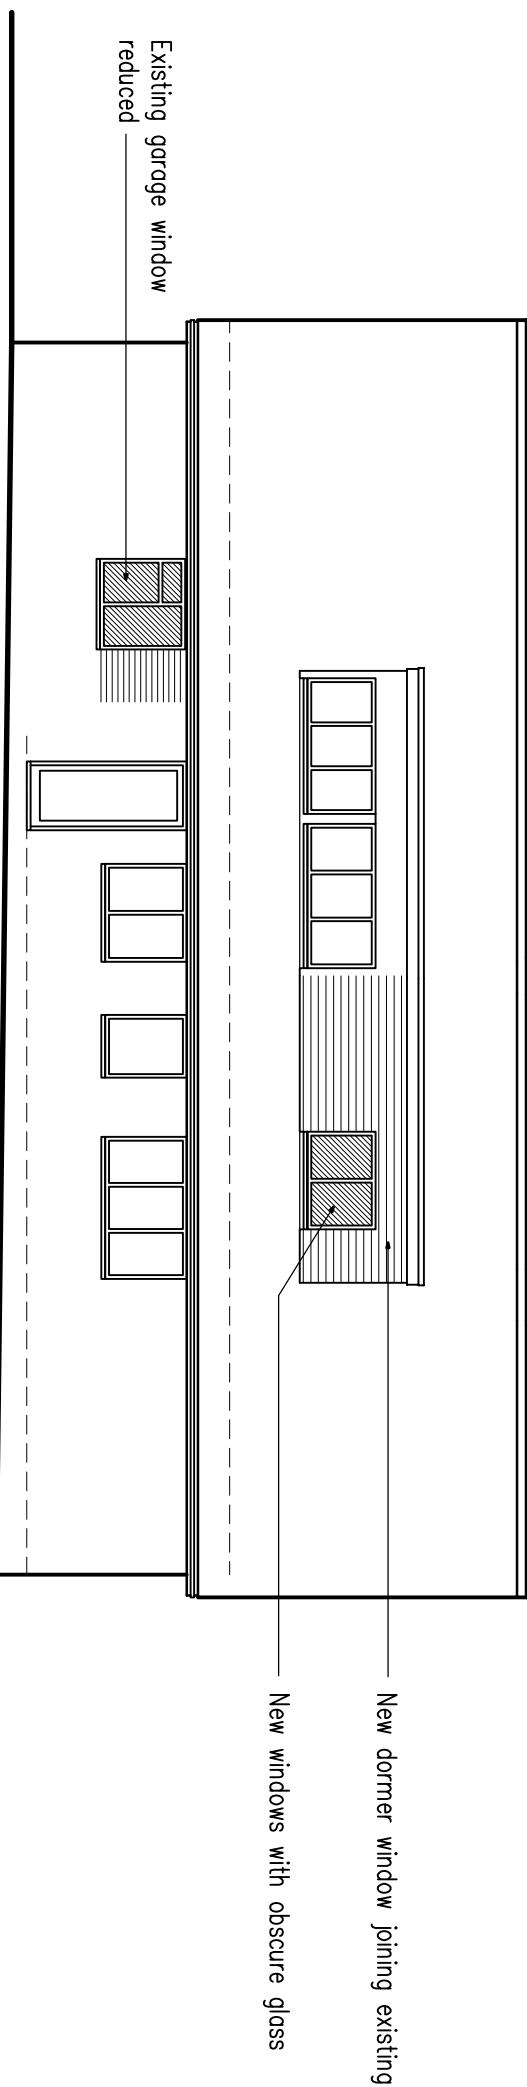

North Elevation

As Proposed
1:100

13 July 2026	Issued to clients comments
09 April 2026	Issued to clients comments
19 April 2026	Issued to clients comments
19 April 2026	Issued to clients comments
19 April 2026	Issued to clients comments

Project:
Proposed Extension
& Internal Alterations at:
Rosewood House
Ockley Lane
Hassocks

Drawing title:
Elevations as Proposed

Client:
Mr & Mrs Hurley

Copyright of:
Clive Voller Associates
Chartered Building Surveyors
15 Station Road
Burgess Hill
West Sussex
RH15 9DE
Tel: 01444 871010
Fax: 01444 870099
Web: www.clivevoller.com



Scale:
1:100 @ A1

Date:
April 2026

Drawn:

Dwg No. 4156-05

Rev'n
D

1m 2m 3m 4m 5m
1:100 Scale Bar