




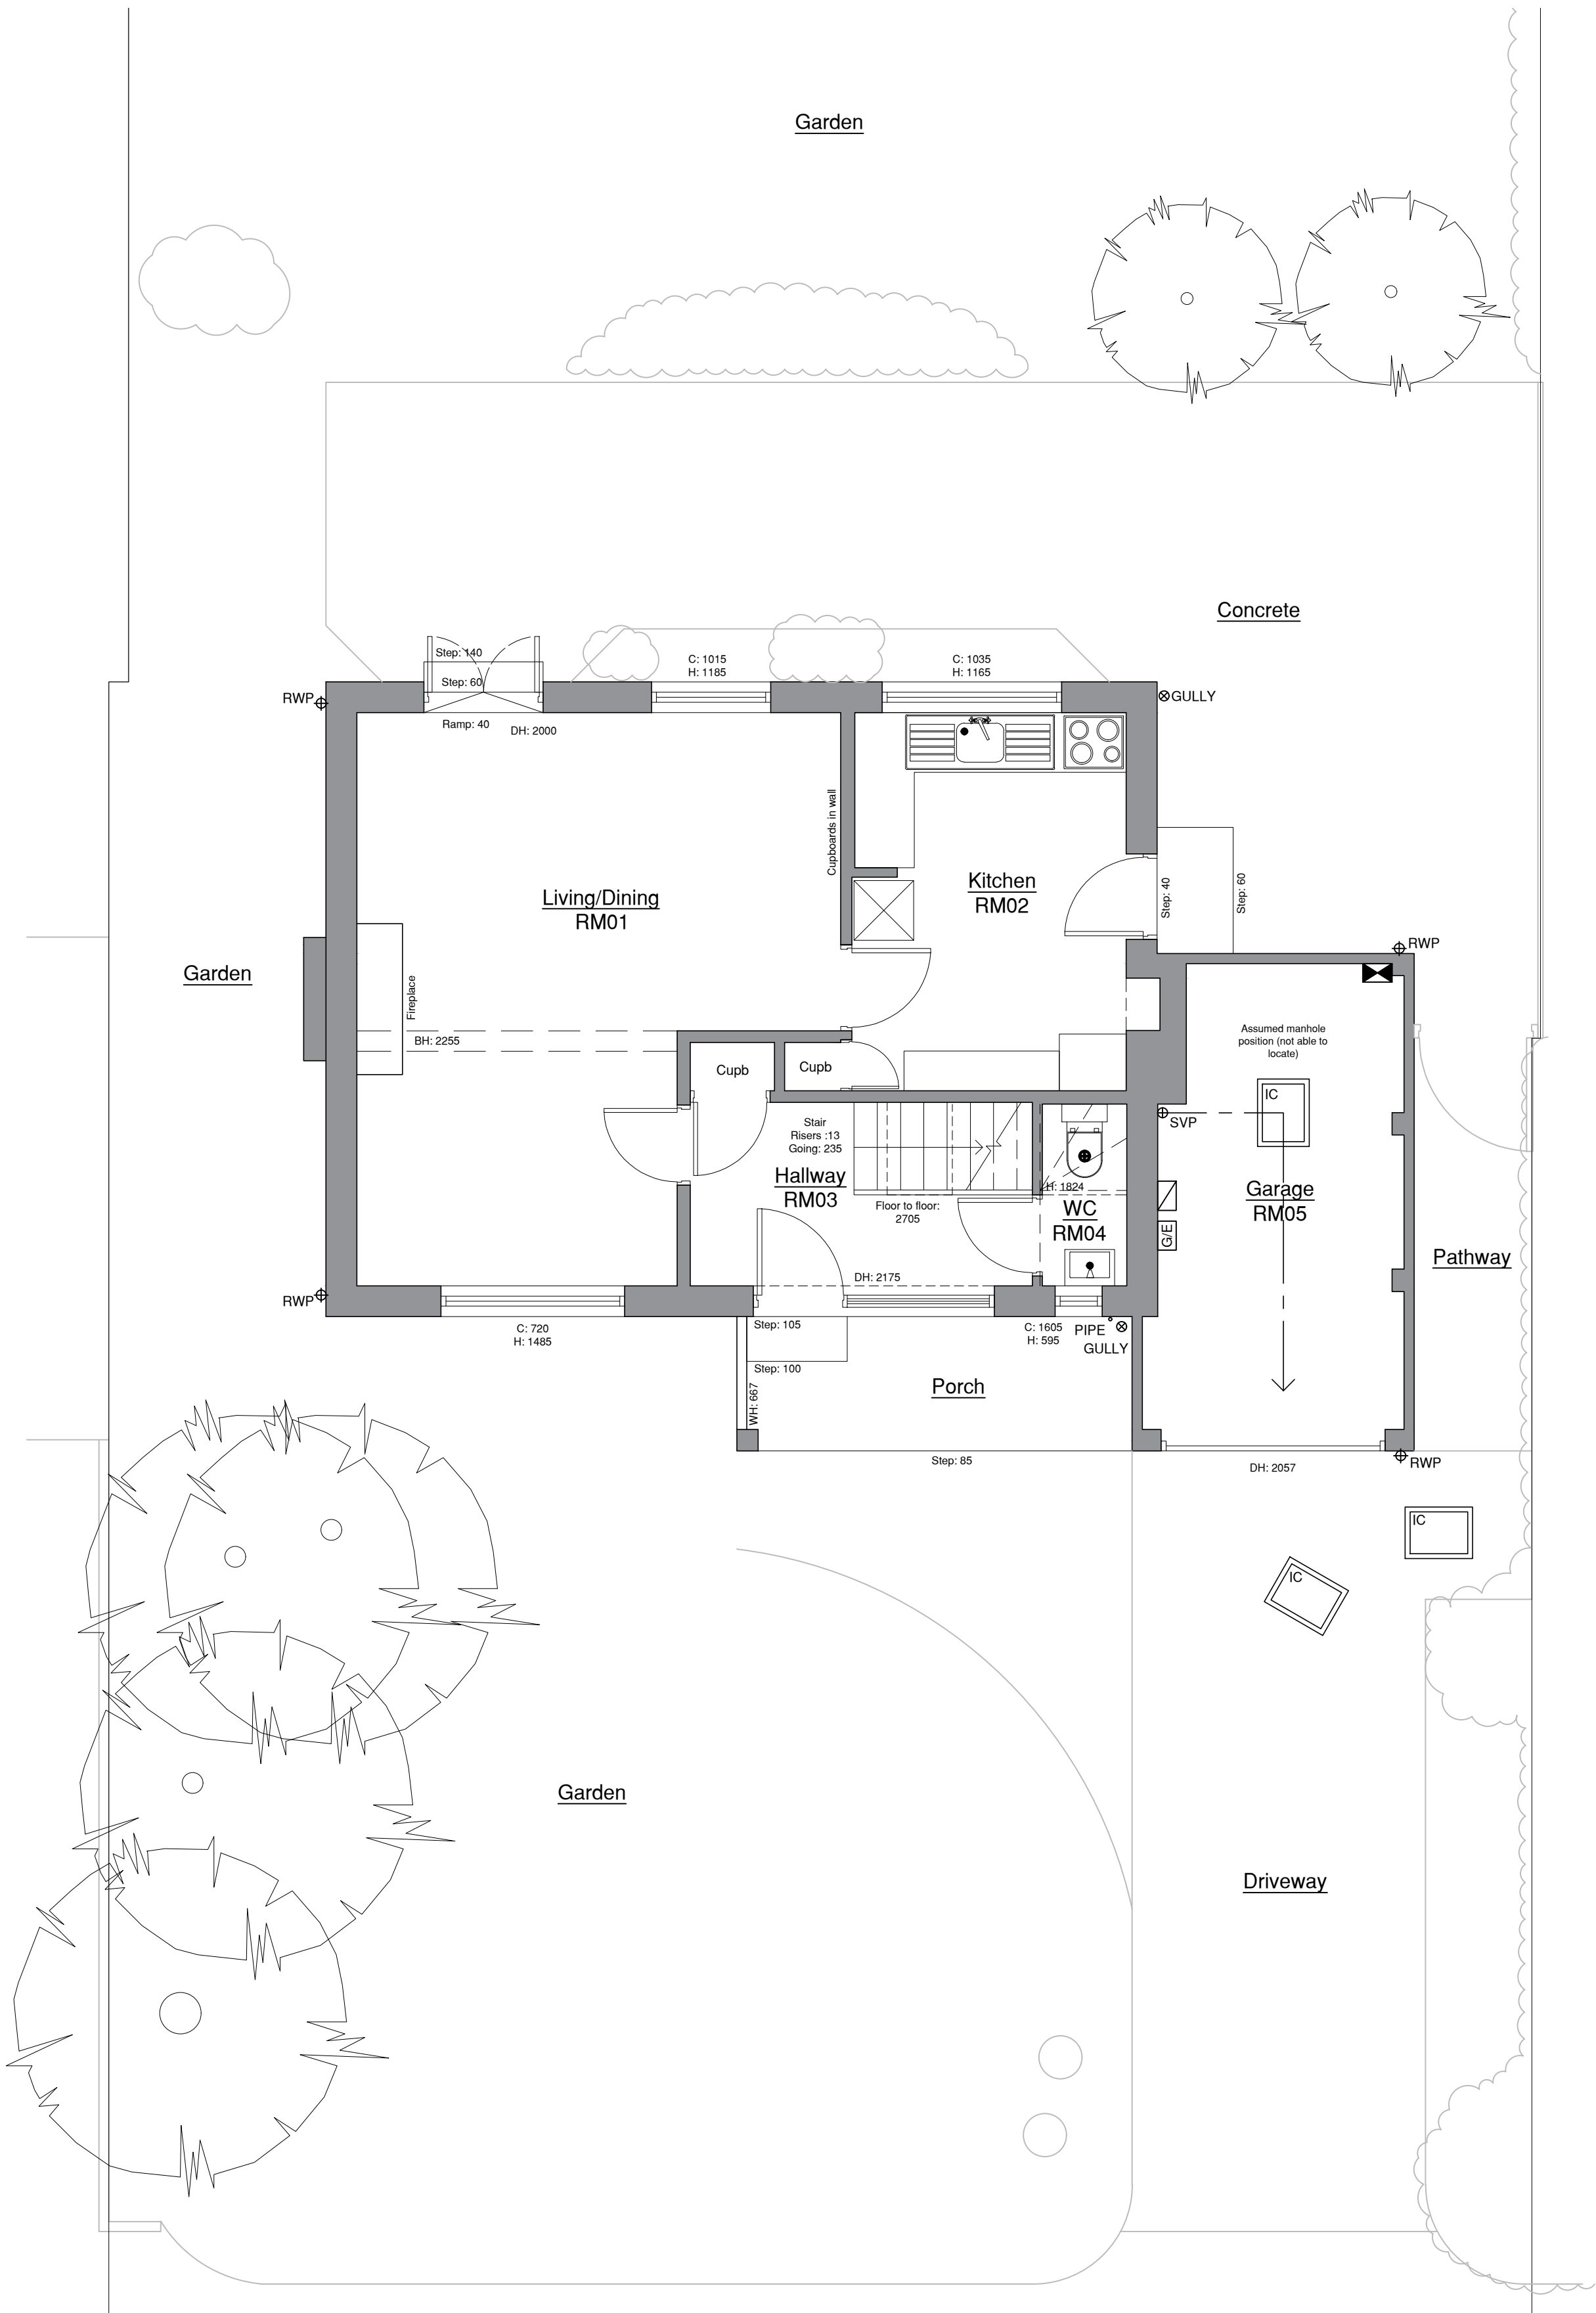

Existing Ground Floor Plan 1:50

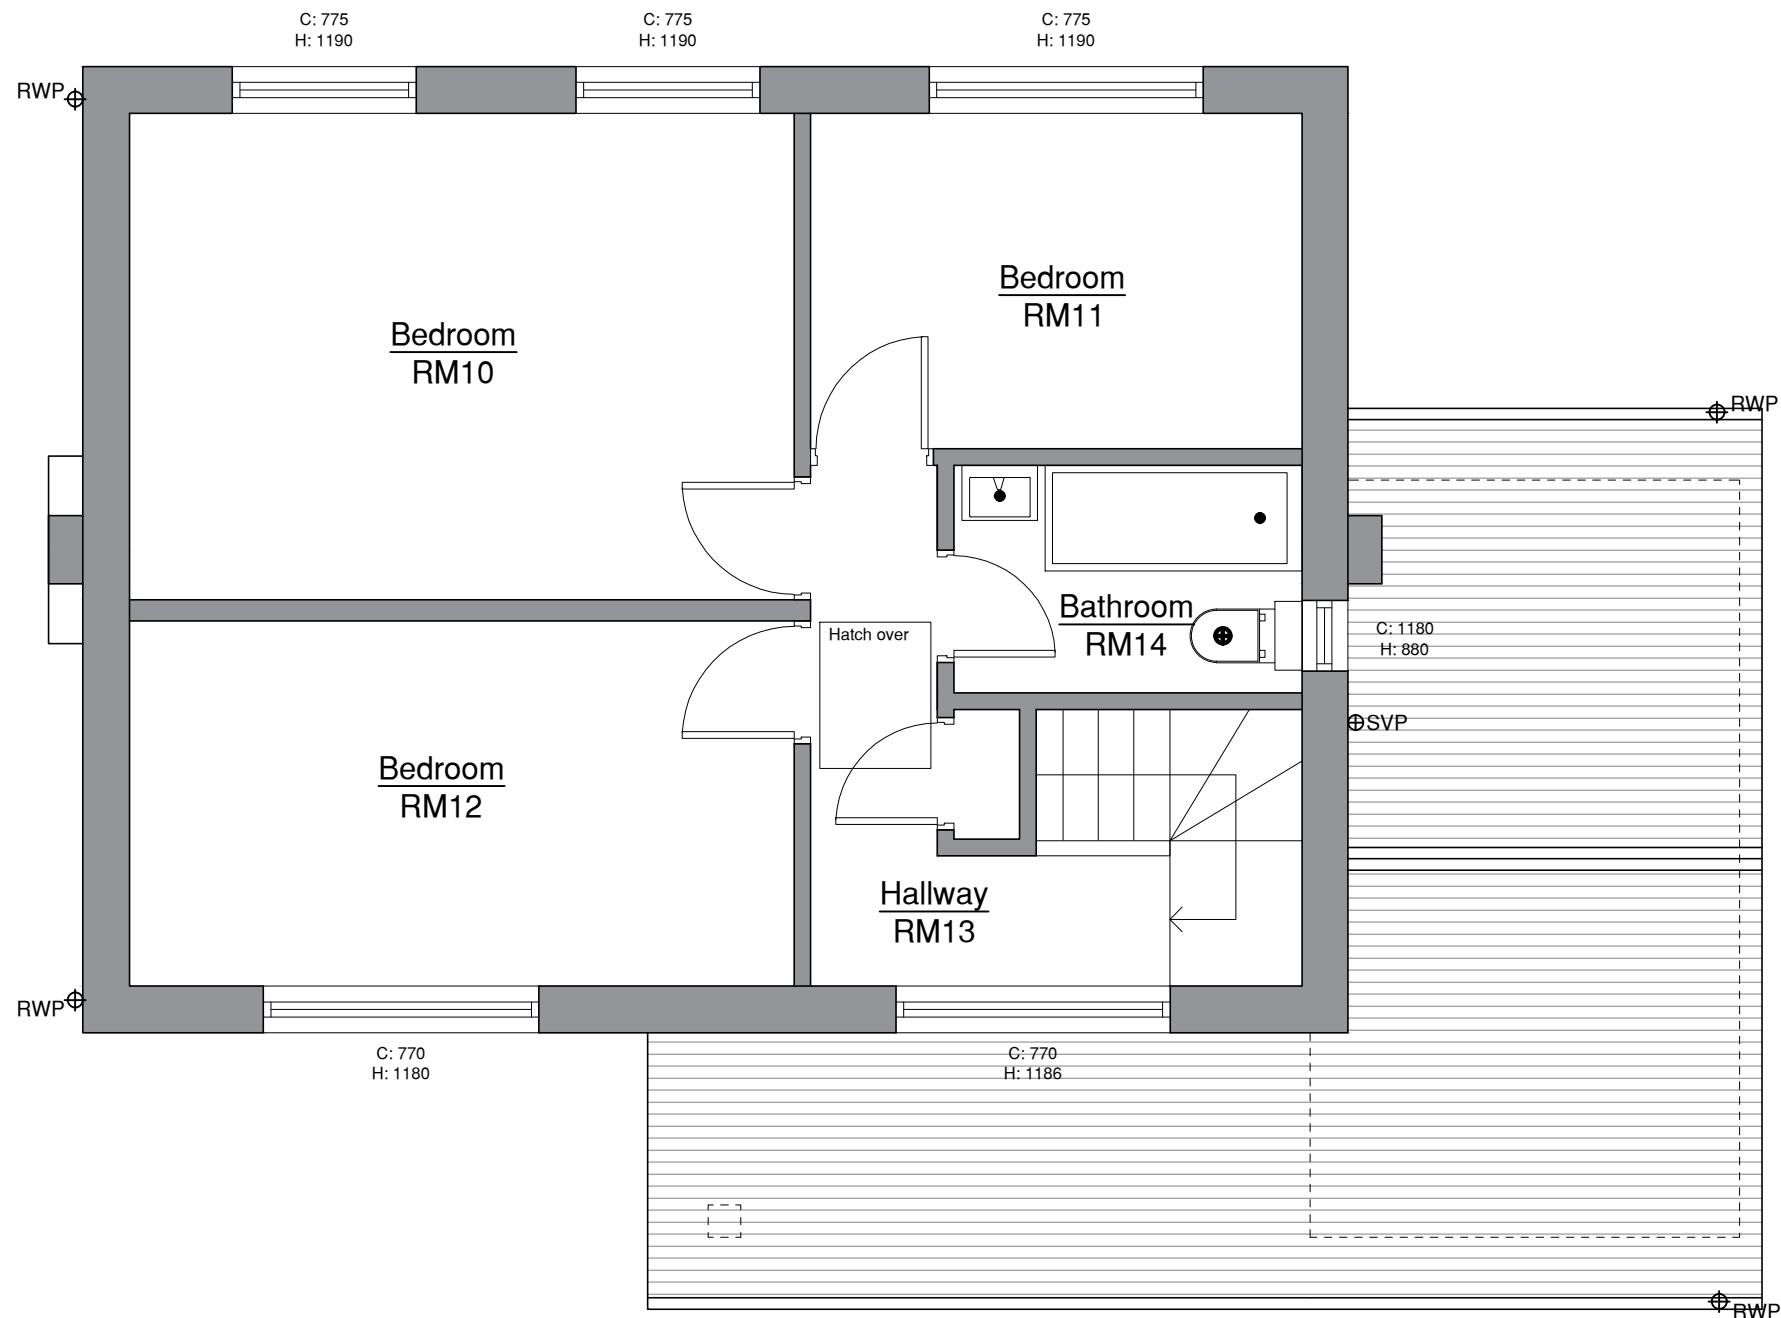

Existing First Floor Plan 1:50

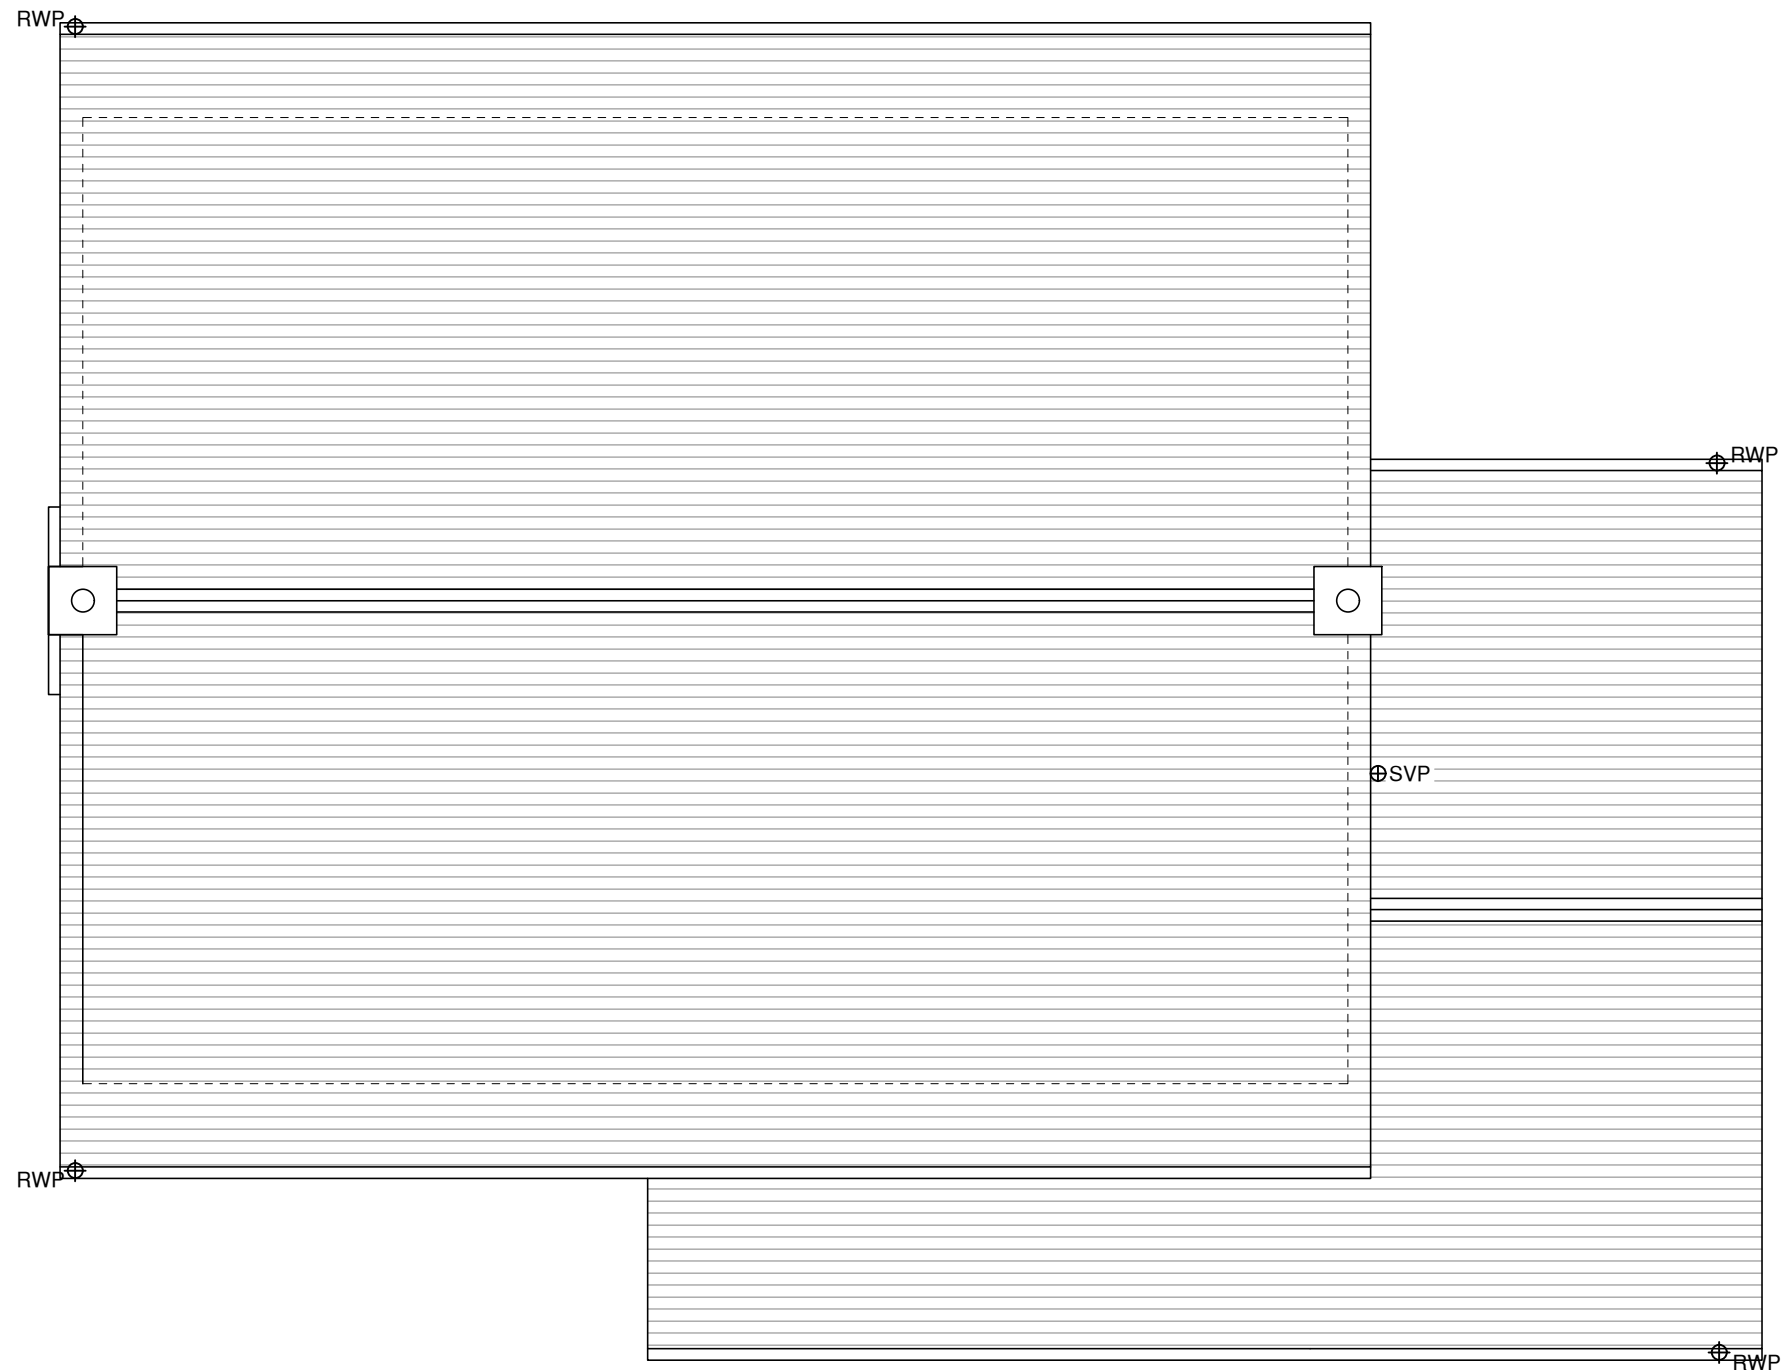

Existing Roof Plan 1:50

- General Notes
1. All dimensions are to be checked onsite. Do not scale from these drawings.
 2. Structural information on drawings is shown for quick reference only. Refer to Structural Engineers drawings and calculations for construction information.
 3. Building Regulations compliance is the responsibility of the contractor.

Key - Annotations

- Existing wall
- Proposed wall
- Wall removed
- Levels
- RWP Rainwater pipe
- SVP/SS Soil vent pipe/stub stack
- GULLY Gully
- Boiler
- Electrical consumer board
- Gas/Electric meter
- Inspection Chamber
- C: Window sill height
- H: Window head height
- DH: Door head height

A 21.01.25 Tree updated

Rev	Date	Description
-----	------	-------------



puzzlearchitecture.co.uk
contact@puzzlearchitecture.co.uk




Planning


Drawing Ref
Existing Floor Plans

Project
34 Finches Park Rd, Lindfield,
Haywards Heath RH16 2DA

Project No		Drawing No	Rev
38.23.FPR		001	A
Drawn	Checked	Scale	Date
LC	LC	1:50 @ A1	07.02.24

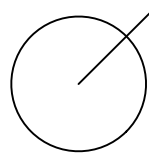

North.

 

Scale bar in metres.