


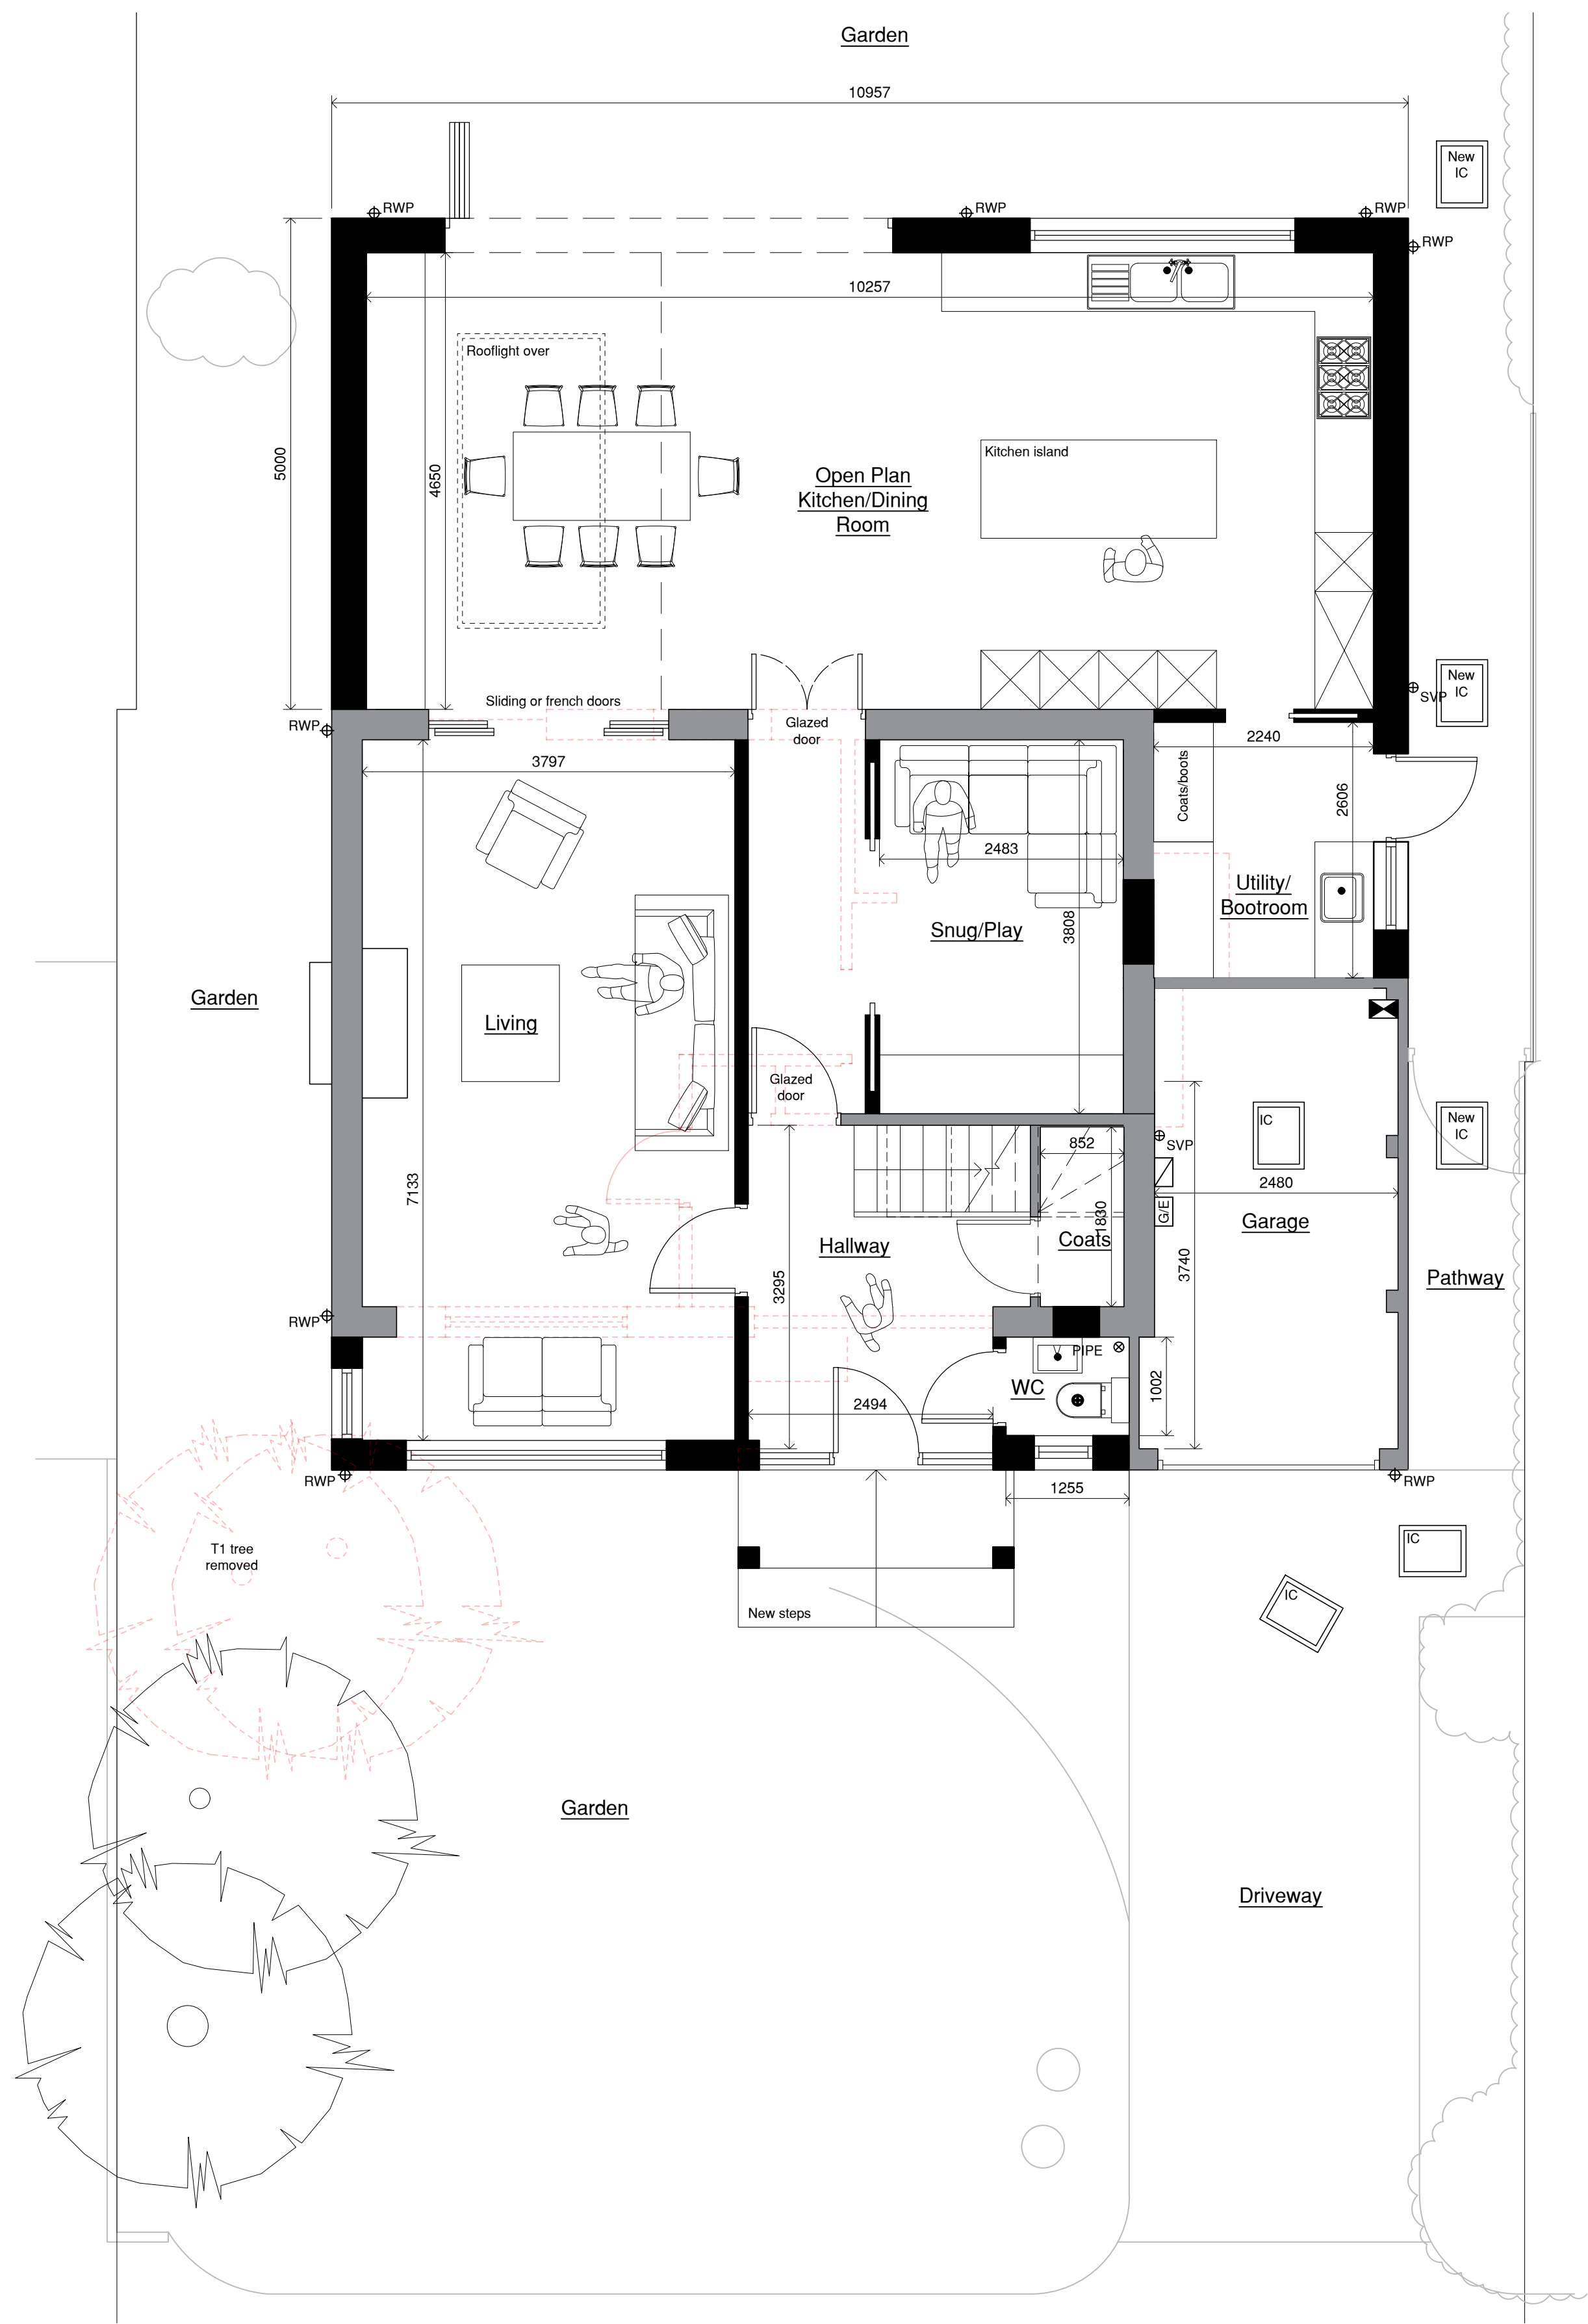


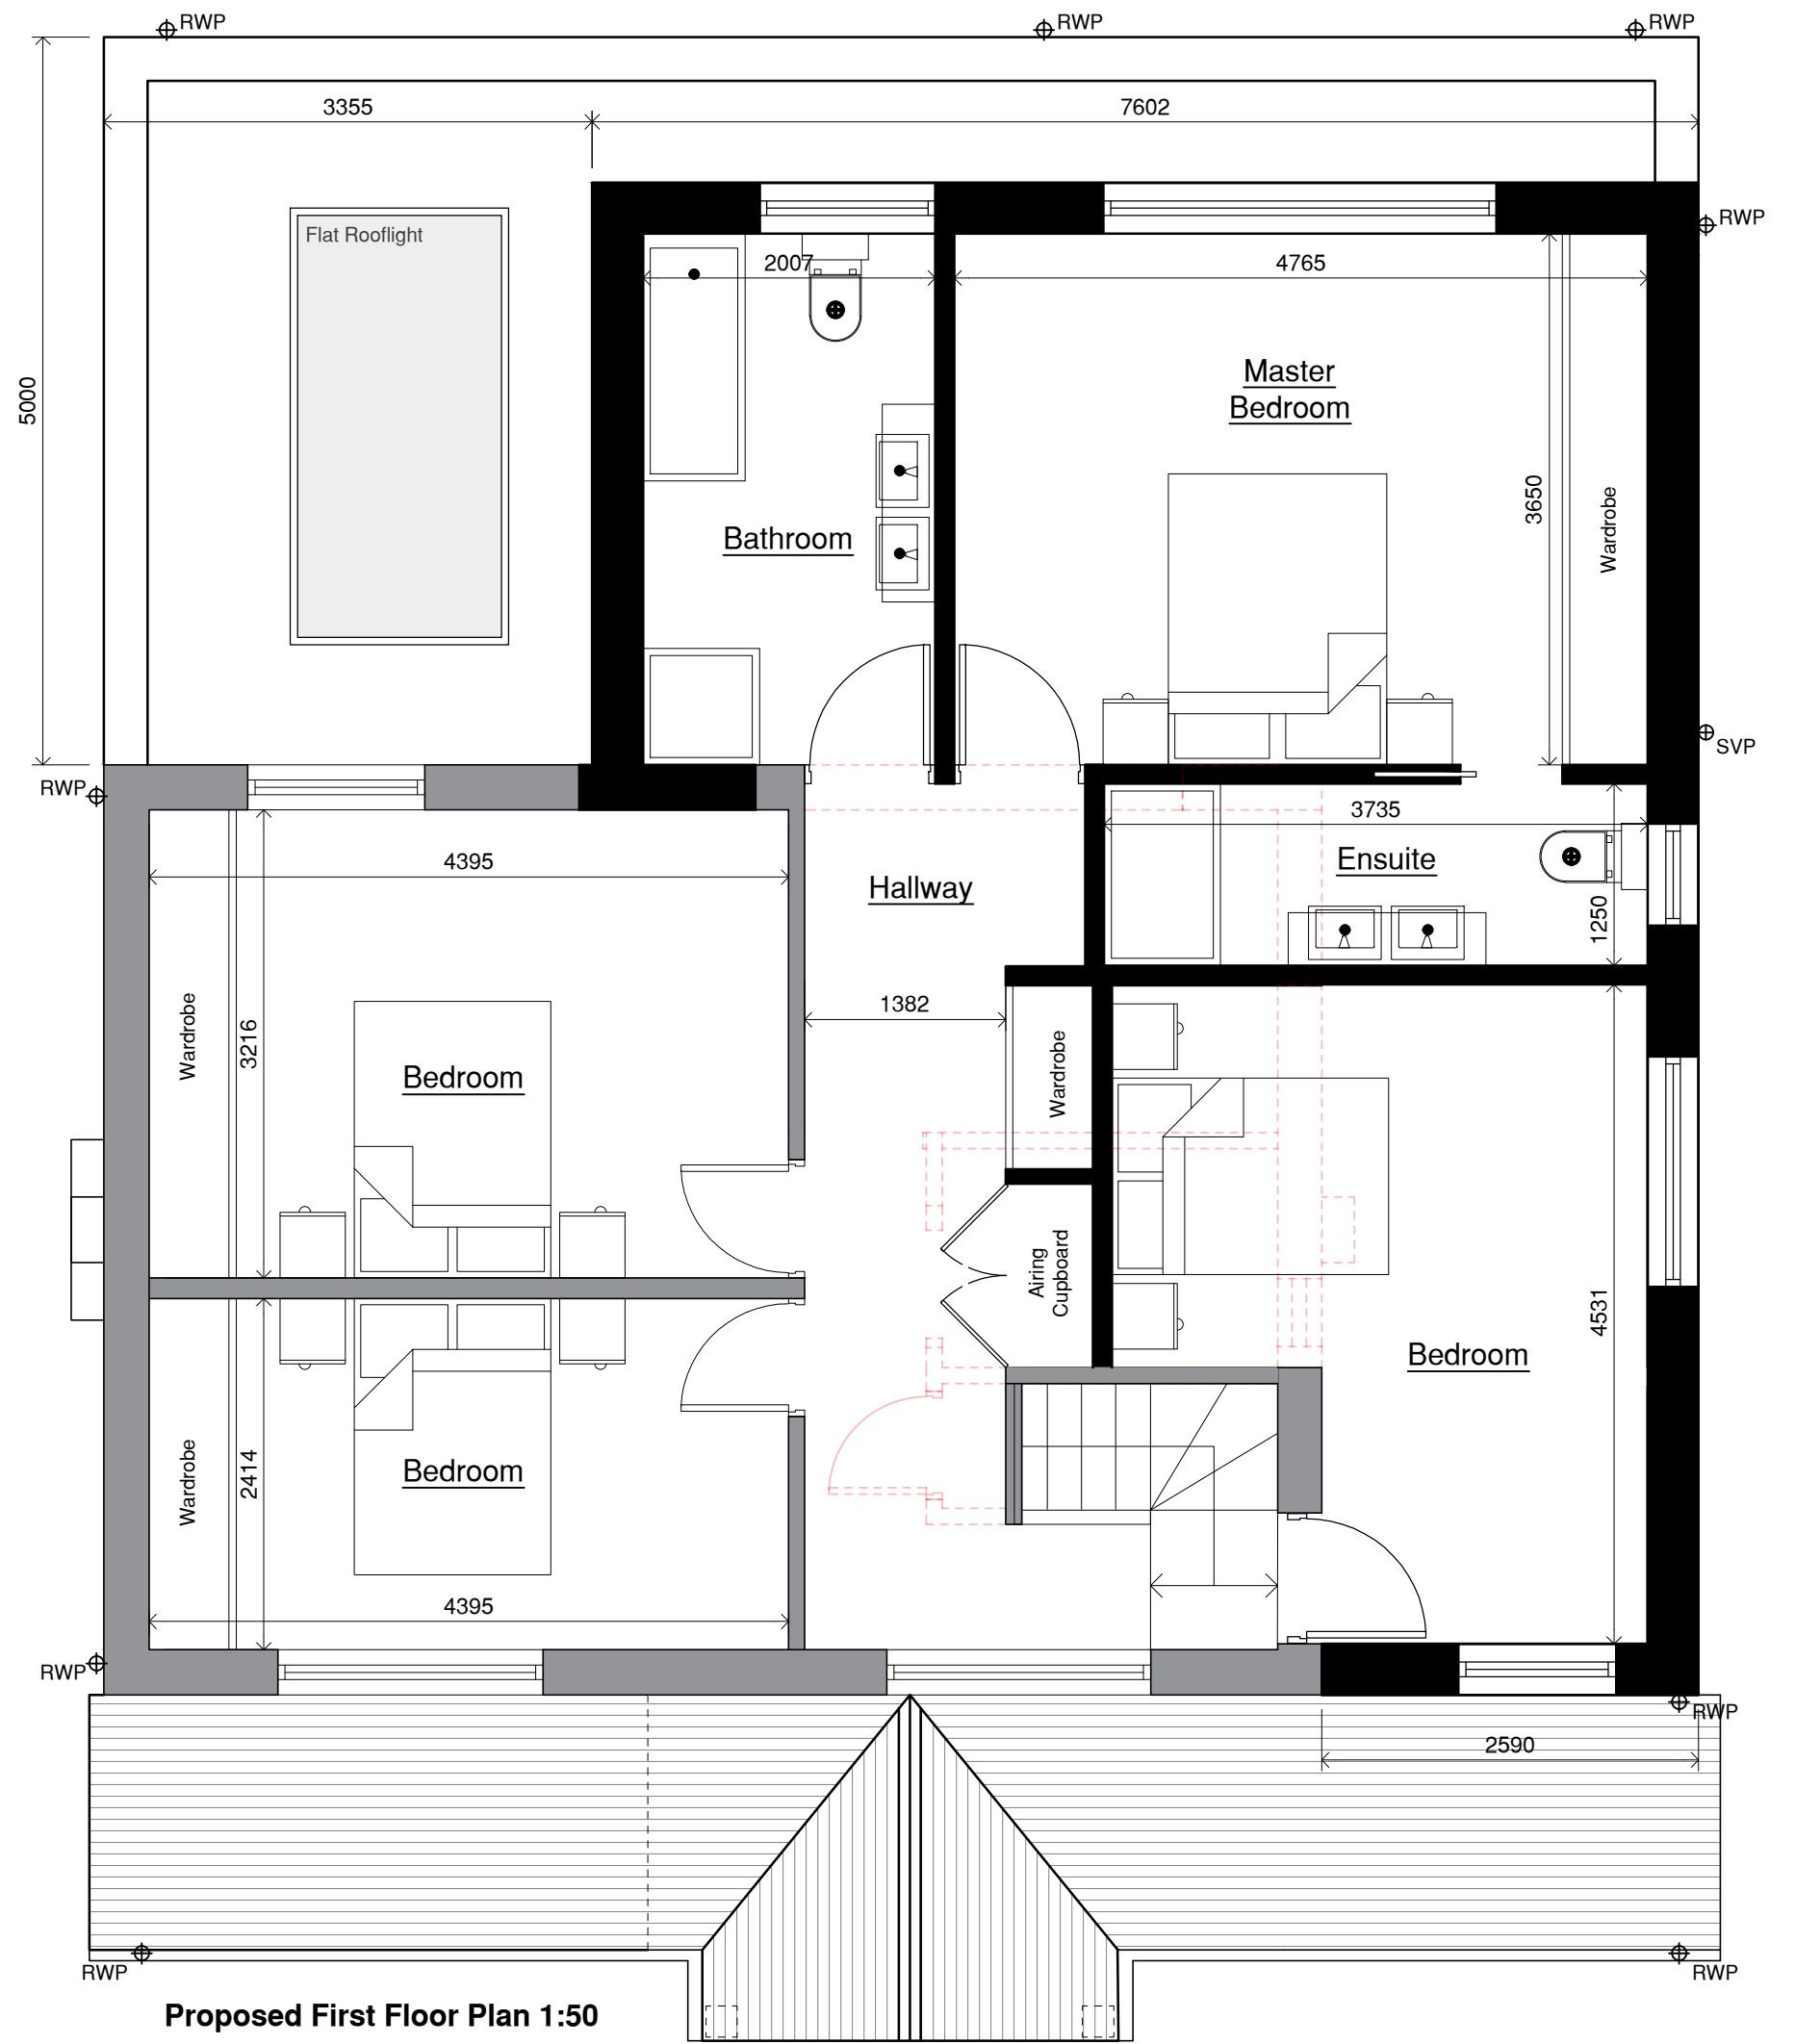

Proposed Ground Floor Plan 1:50

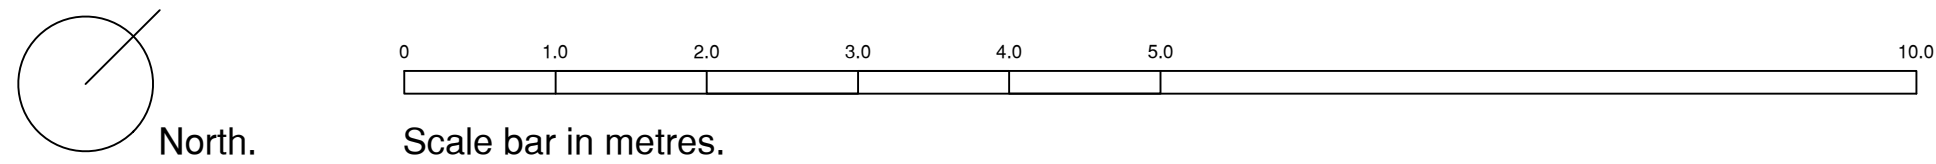

Proposed First Floor Plan 1:50

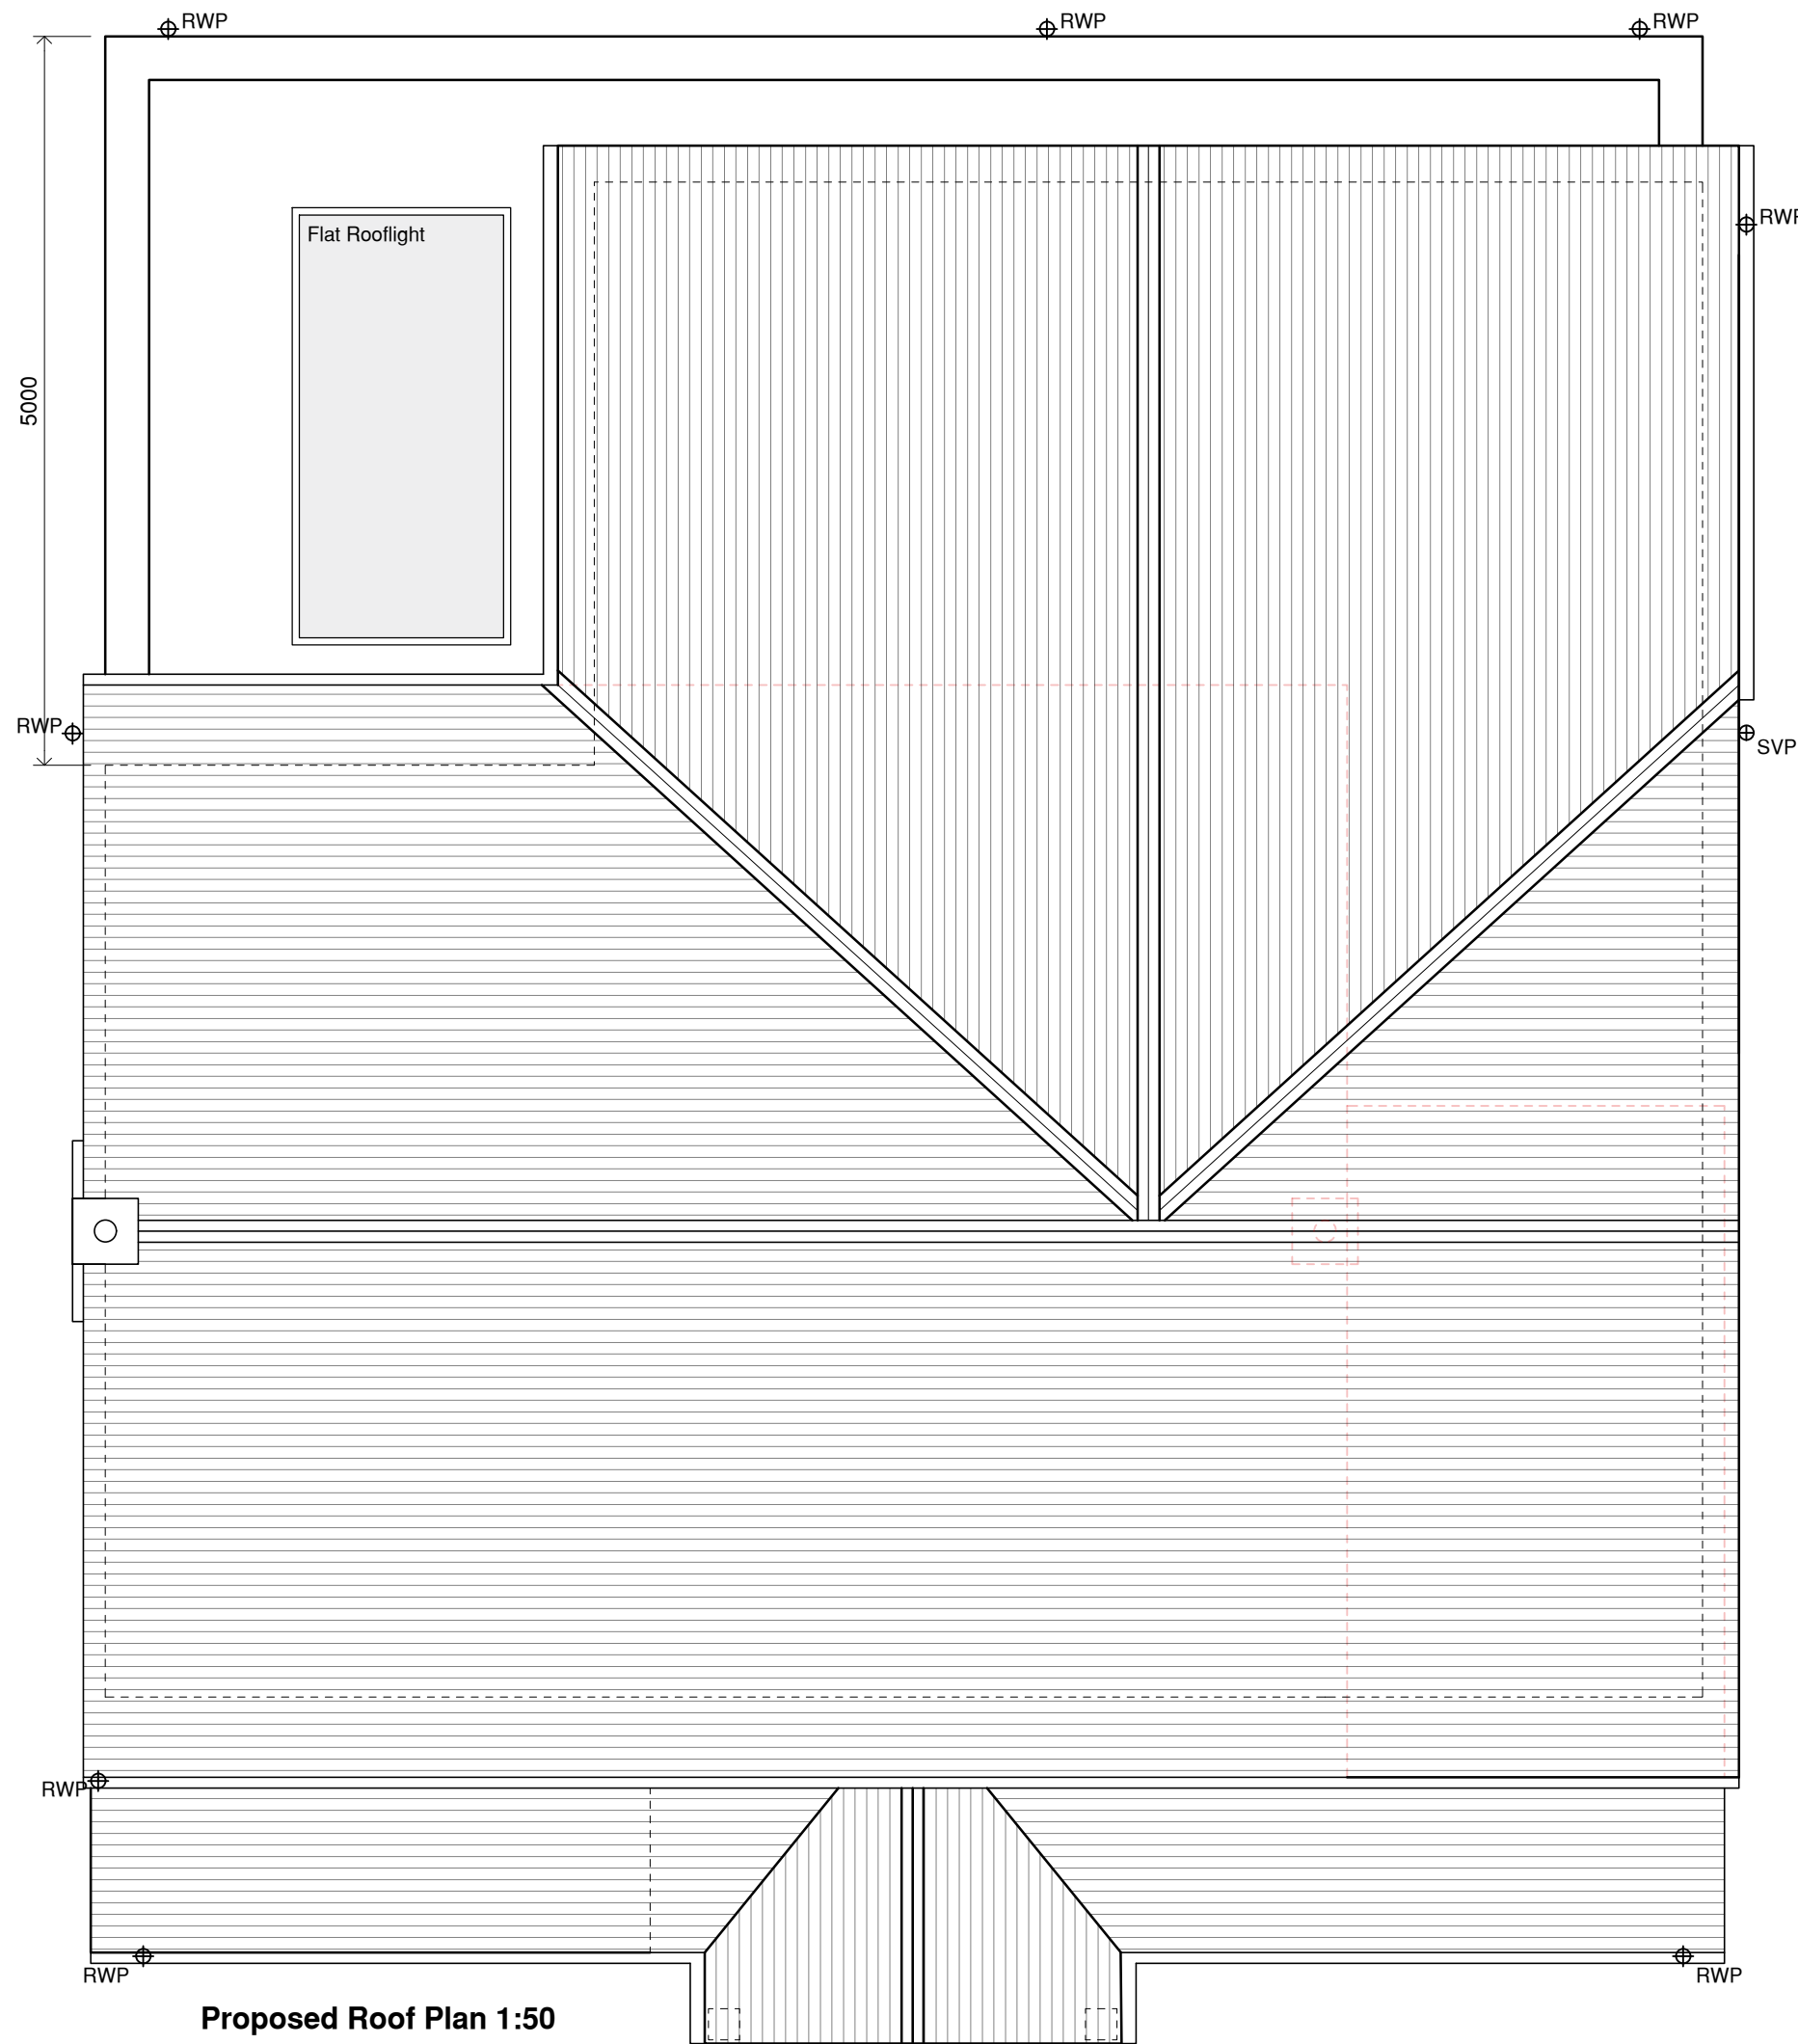

Proposed Roof Plan 1:50

General Notes

- All dimensions are to be checked on-site. Do not scale from these drawings.
- Structural information on drawings is shown for quick reference only. Refer to Structural Engineers drawings and calculations for construction information.
- Building Regulations compliance is the responsibility of the contractor.

Key - Annotations

- Existing wall
- Proposed wall
- Wall removed
- Levels
- RWP Rainwater pipe
- SVP/SS Soil vent pipe/stub stack
- GULLY Gully
- Boiler
- Electrical consumer board
- Gas/Electric meter
- IC Inspection Chamber

- E 21.01.25 Tree updated
- D 04.11.24 Scheme amended
- C 22.08.24 Ground floor amended
- B 22.08.24 Shower room removed
- A 30.07.24 Garage retained

Rev	Date	Description
-----	------	-------------



puzzlearchitecture.co.uk
contact@puzzlearchitecture.co.uk



Planning

Drawing Ref
Proposed Ground and First Floor Plans

Project
34 Finches Park Rd, Lindfield,
Haywards Heath RH16 2DA

Project No	Drawing No	Rev
36.23.FPR	100	E
Drawn	Checked	Scale
LC	LC	1:50 @ A1
Date	07.02.24	