



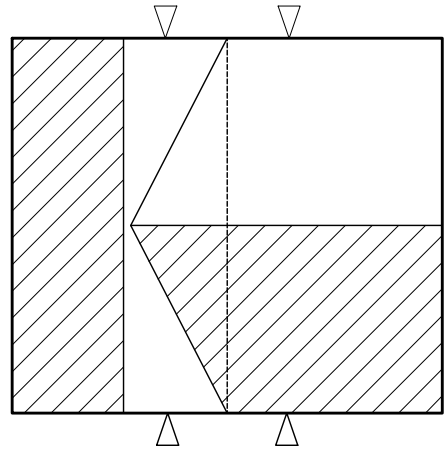


ROOF PROFILE - 1:200

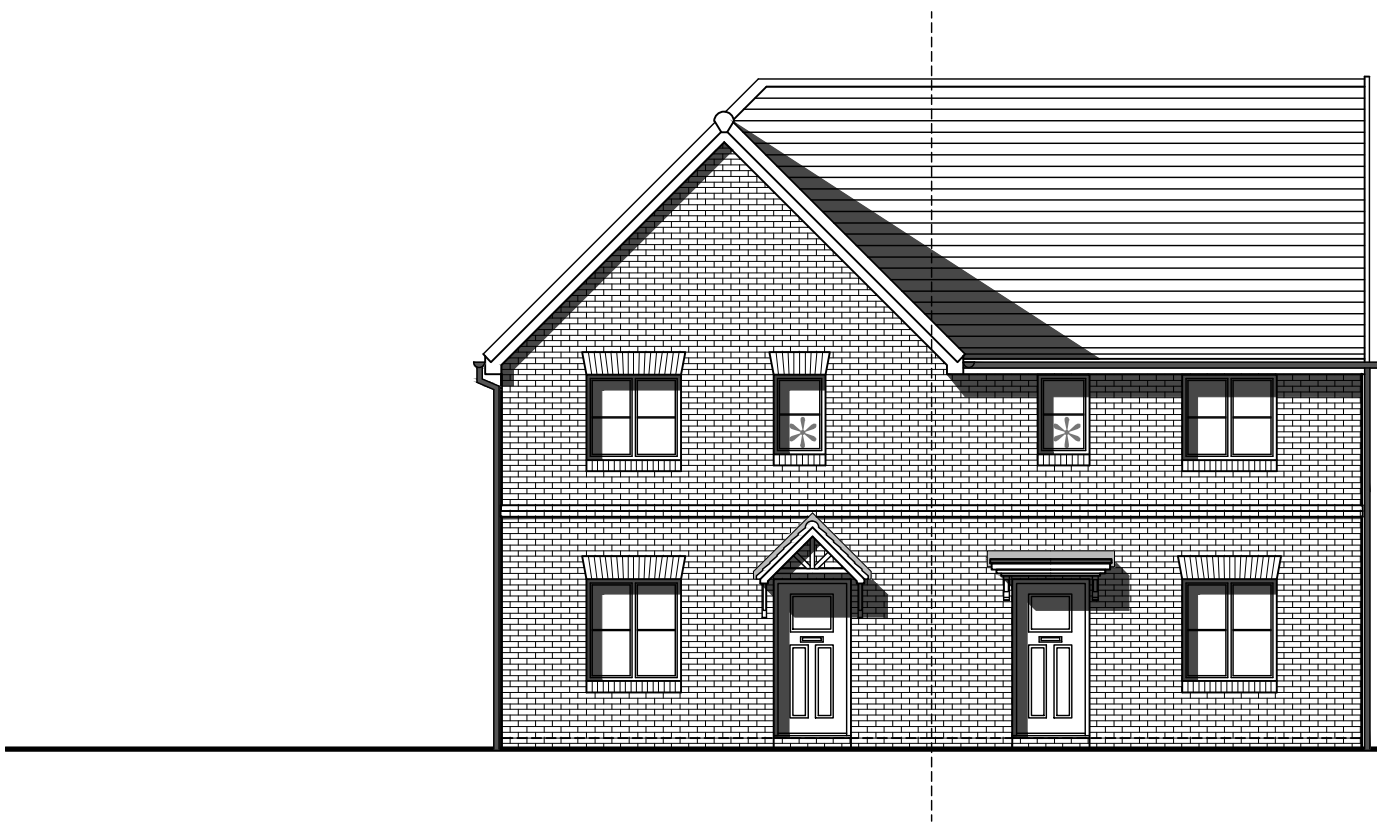

FRONT ELEVATION

* OBSCURE GLAZED WINDOW

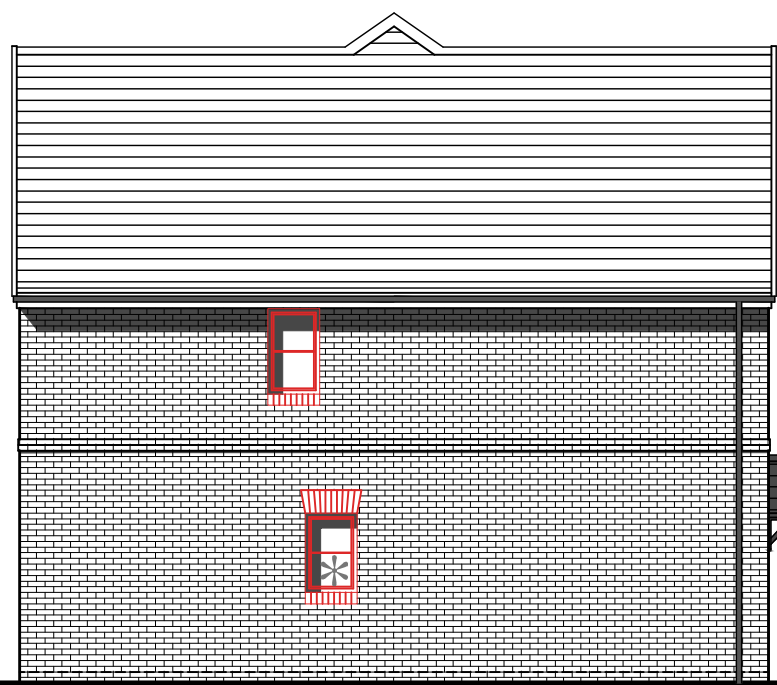


SIDE ELEVATION


* OBSCURE GLAZED WINDOW
□ ADDITIONAL WINDOWS ADDED



REAR ELEVATION

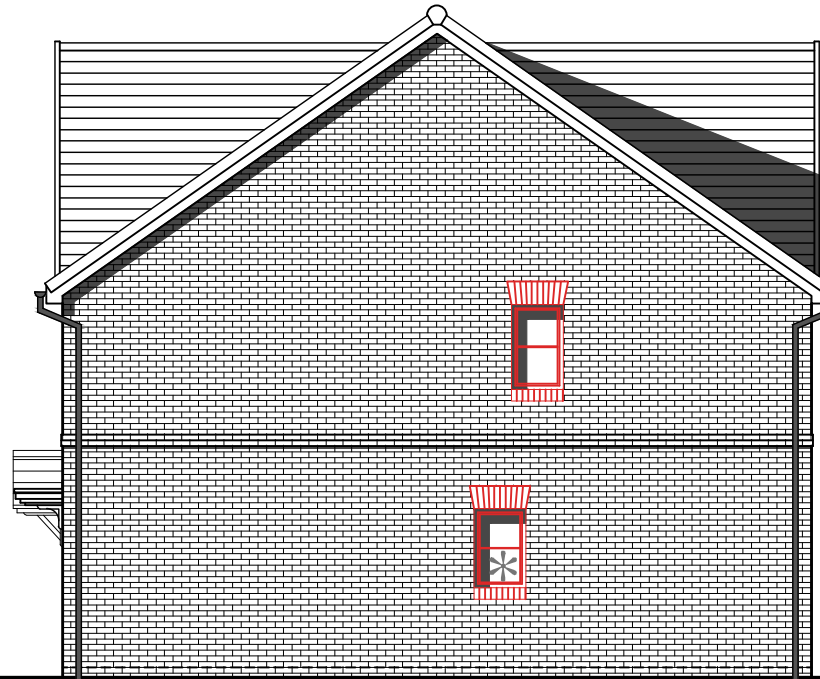


SIDE ELEVATION

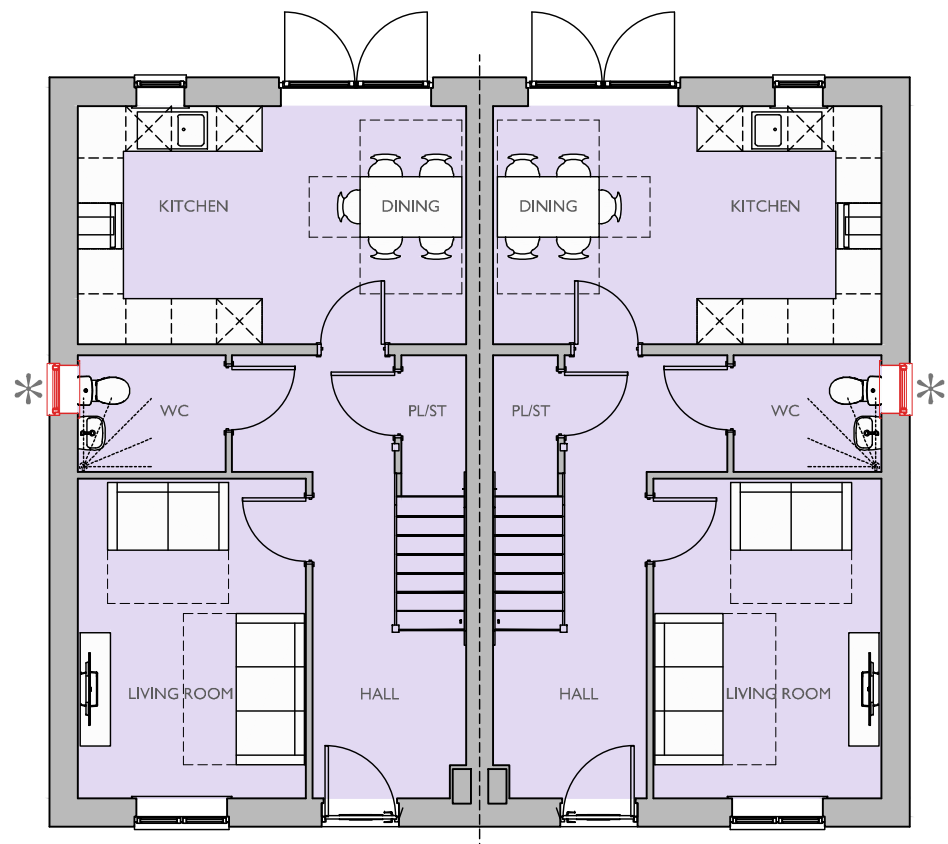

GROUND FLOOR PLAN

* OBSCURE GLAZED WINDOW
□ ADDITIONAL WINDOW ADDED

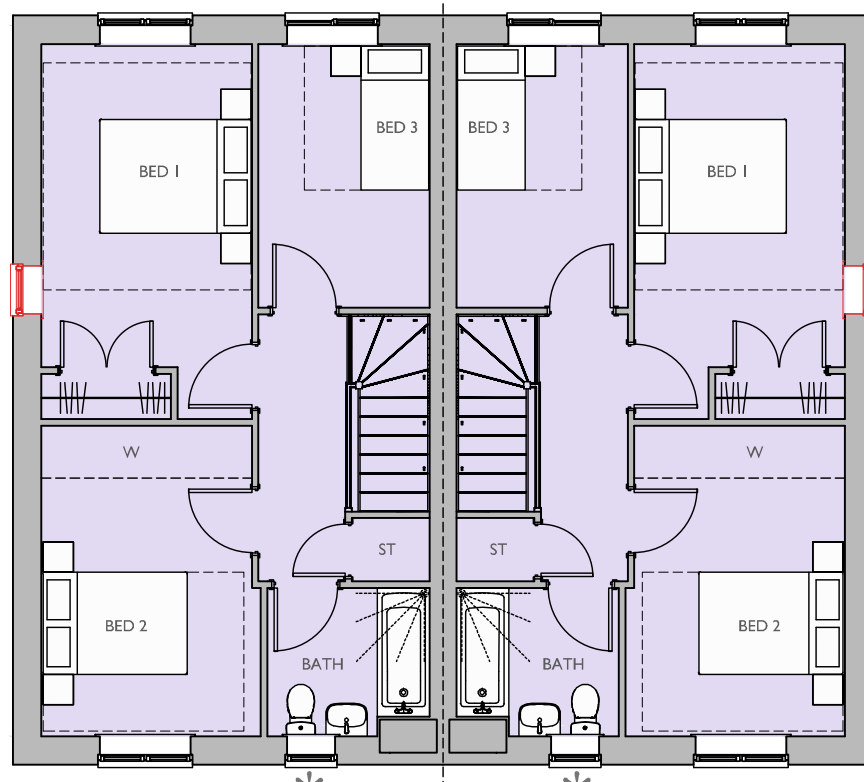

FIRST FLOOR PLAN

* OBSCURE GLAZED WINDOW
□ ADDITIONAL WINDOW ADDED

Housetype Name:		M352	
Occupancy:		3 BED / 5 PERSON	
Gross Area ft²:	Gross Area m²:	Net Area ft²:	Net Area m²:
1027.78	95.48	1012.34	94.05

For Colours of Material See External Finishes Layout (CB_96_282_008)	
Primary Material:	STRETCHER BOND MASONRY BRICKWORK.
Feature Material:	
Architectural Detail:	SPLAYED HEADERS AND SOLDIER COURSE CILLS 15MM PROJECTING STRING STRETCHER COURSE.
Window & Door Frames:	UPVC CASEMENT WINDOW, WITH GLAZING BARS COMPOSITE FRONT DOOR. UPVC FRENCH DOOR.
Fascia, Soffit & Bargeboard:	WHITE UPVC BOXED EAVES ROOFING SYSTEM.
Architectural Ornaments:	
Guttering & Drainage:	BLACK UPVC DRAINAGE SYSTEM.

Plot Numbers:
23 & 24 (AS)



Scale @ A1:		Project:	
0 1 2 3 4 5m		LAND WEST OF IMBERHORNE LANE, EAST GRINSTEAD	
Scale 1:100		Title:	
		M352 ELEVATIONS & FLOOR PLANS	
		Client:	
		Linden Homes VistryHomes	
		COOPERBAILLIE	
Date: NOVEMBER 2025			
Drawn by: LRD		Checked by: BB	
Dwg No: CB_96_282_L_EQ_M352_02		Rev:	

Please note these drawings are not for construction but for concept design and planning applications purposes only.
Cooper Baillie Limited - Cornmough House, 24 Guildford Road, Bagshot, Surrey GU19 5JN - Telephone 01276 400639 - www.cooperbaillie.co.uk
This drawing and the marks depicted are the copyright of Cooper Baillie Ltd and may not be reproduced or altered without written permission. No liability will be accepted for any damage made by other persons.