



ROOF PROFILE - 1:200


FRONT ELEVATION

SIDE ELEVATION



SIDE ELEVATION

REAR ELEVATION

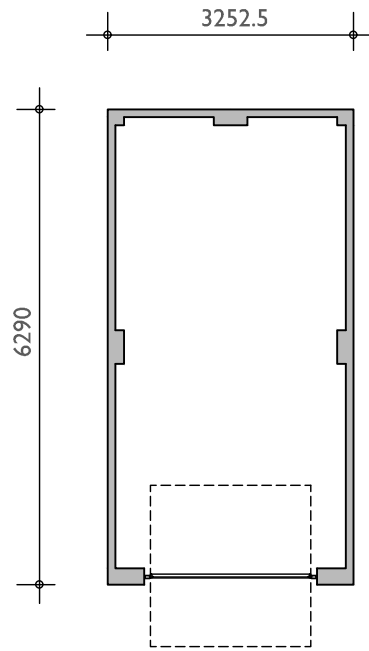

GROUND FLOOR PLAN

Housetype Name:		SINGLE GARAGE	
Occupancy:			
Gross Area ft²:	Gross Area m²:	Net Area ft²:	Net Area m²:

For Colours of Material See External Finishes Layout (CB_96_282_008)	
Primary Material:	STRETCHER BOND MASONRY BRICKWORK.
Feature Material:	
Architectural Detail:	SPLAYED HEADERS.
Window & Door Frames:	
Fascia, Soffit & Bargeboard:	WHITE UPVC BOXED EAVES ROOFING SYSTEM.
Architectural Ornaments:	
Guttering & Drainage:	BLACK UPVC DRAINAGE SYSTEM.

Plot Numbers:
168, 171, 187, 188, 198, 199, 219, 220, 223, 224, 227, 228, 231, 232, 241, 242, 405, 406, 410, 411



Location Plan (Not to Scale)

Scale @ A1:

0 1 2 3 4 5m

Scale 1:100

Rev	Date	Drawn	Checked

Project:

LAND WEST OF IMBERHORNE LANE,
EAST GRINSTEAD

Title:

SINGLE GARAGE
ELEVATIONS & FLOOR PLANS

Client:

Date: NOVEMBER 2025

Drawn by: LRD Checked by: BB

Org No: CB_96_282_L_GAR_03 Rev:

Please note these drawings are not for construction but for concept design and planning applications purposes only. Cooper Baillie Limited - Cornmaugh House, 24 Guildford Road, Bagshot, Surrey GU24 0JN - Telephone 01276 400039 - www.cooperbaillie.co.uk This drawing and the works depicted are the copyright of Cooper Baillie Ltd and may not be reproduced or amended without written permission. No liability will be accepted for any damage made by other persons.