


ROOF PROFILE - 1:200




FRONT ELEVATION




SIDE ELEVATION
* OBSCURE GLAZED WINDOW

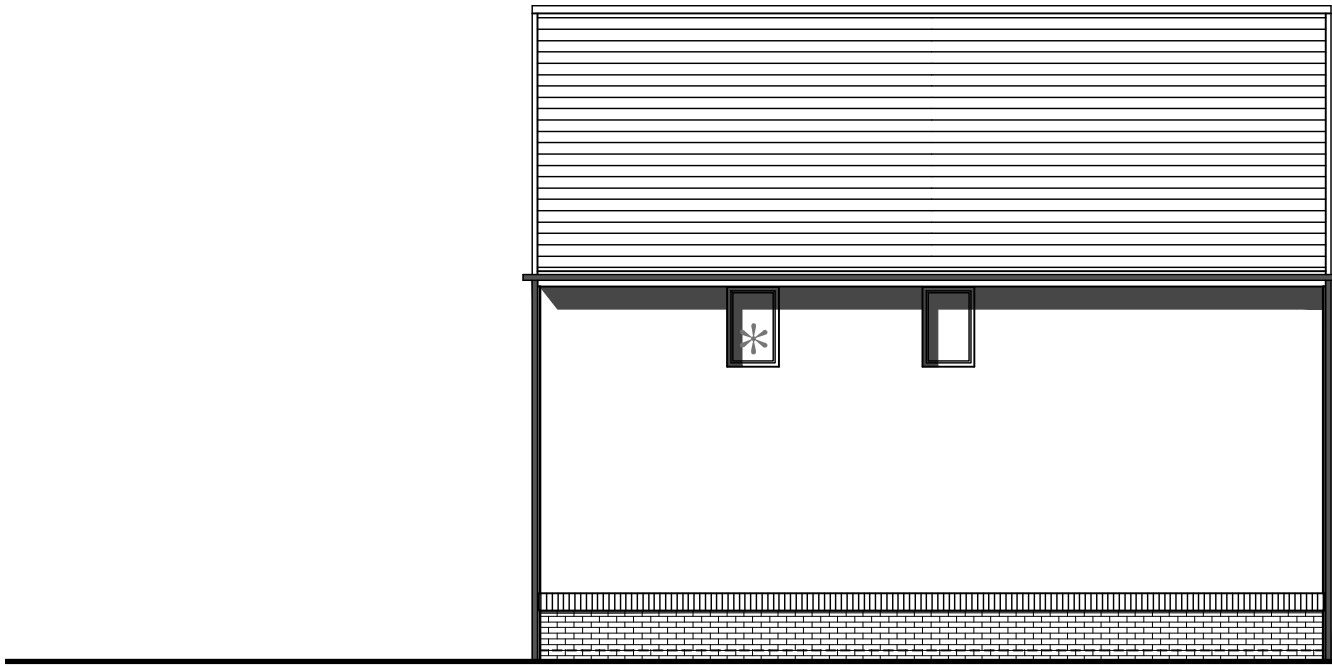


REAR ELEVATION
* OBSCURE GLAZED WINDOW

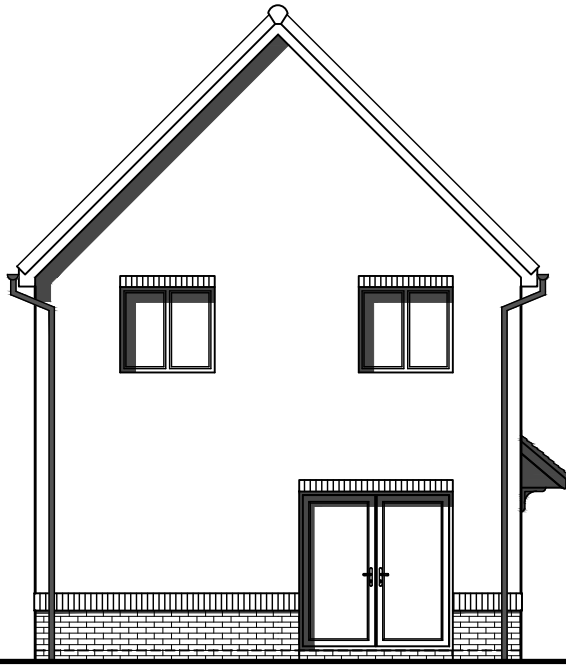

SIDE ELEVATION

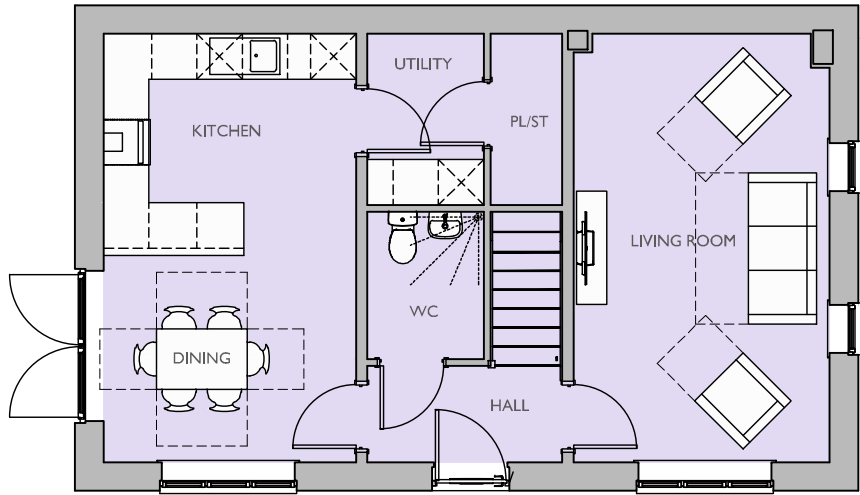

GROUND FLOOR PLAN

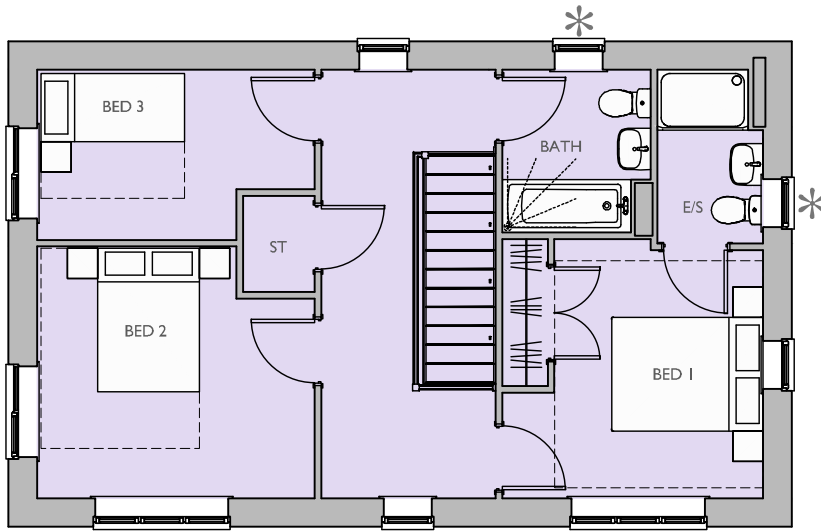

FIRST FLOOR PLAN
* OBSCURE GLAZED WINDOW

Housetype Name:		M354	
Occupancy:		3 BED / 5 PERSON	
Gross Area ft²:	Gross Area m²:	Net Area ft²:	Net Area m²:
1188.39	110.40	1171.90	108.87

For Colours of Material See External Finishes Layout (CB_96_282_008)	
Primary Material:	STRETCHER BOND MASONRY BRICKWORK.
Feature Material:	COLOURED THROUGH RENDER.
Architectural Detail:	SPLAYED HEADERS AND SOLDIER COURSE CILLS 15MM PROJECTING SOLDIER COURSE.
Window & Door Frames:	UPVC CASEMENT WINDOW, WITH GLAZING BARS COMPOSITE FRONT DOOR. UPVC FRENCH DOOR.
Fascia, Soffit & Bargeboard:	WHITE UPVC BOXED EAVES ROOFING SYSTEM.
Architectural Ornaments:	
Guttering & Drainage:	BLACK UPVC DRAINAGE SYSTEM.

Plot Numbers:
404 (AS), 409 (OPP), 420 (OPP)



Scale @ A1:
012345m
Scale 1:100

Rev

Date

Drawn

Checked

Date: NOVEMBER 2025

Drawn by: LRD

Checked by: BB

Dwg No: CB_96_282_L_WQ_M354_02

Rev:

Project:
LAND WEST OF IMBERHORNE LANE,
EAST GRINSTEAD

Title:
M354
ELEVATIONS & FLOOR PLANS

Client:

Linden

HOUSES

VistryHomes

COOPER

BAILLIE

Please note these drawings are not for construction but for concept design and planning applications purposes only.
Cooper Baillie Limited - Cornmough House, 24 Guildford Road, Bagshot, Surrey GU24 0JN - Telephone 01276 400039 - www.cooperbaillie.co.uk
This drawing and the works depicted are the copyright of Cooper Baillie Ltd and may not be reproduced or awarded, except by written permission. No liability will be accepted for any damage made by other persons.