


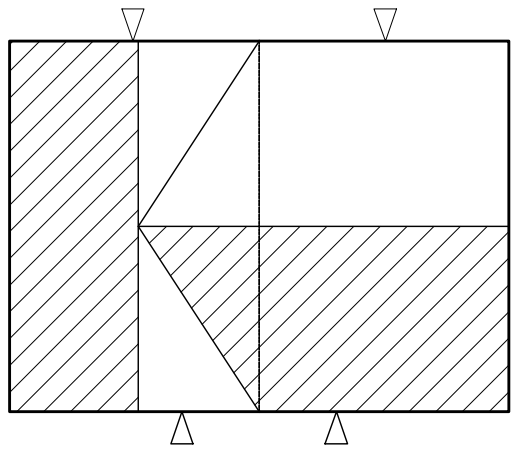

ROOF PROFILE - 1:200




FRONT ELEVATION




SIDE ELEVATION




REAR ELEVATION

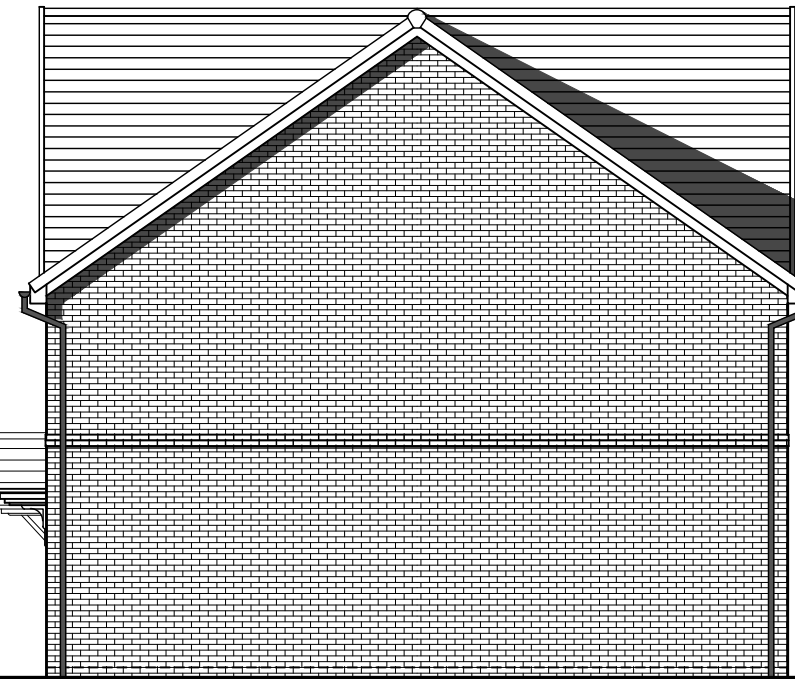

SIDE ELEVATION

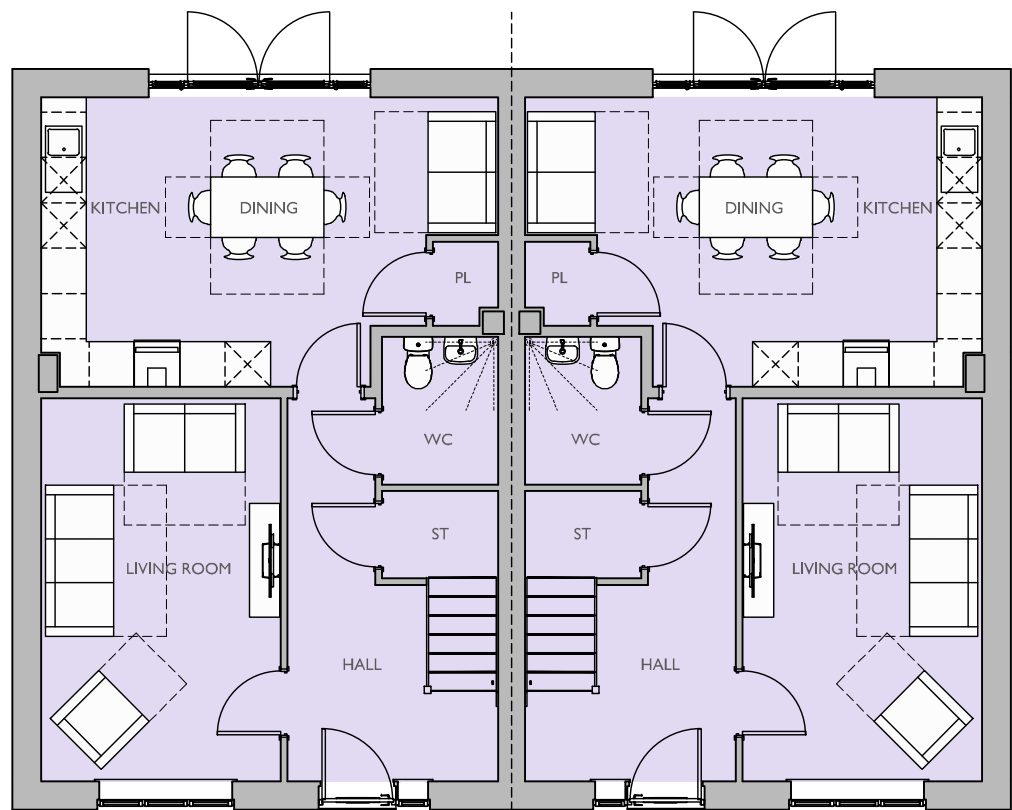

GROUND FLOOR PLAN

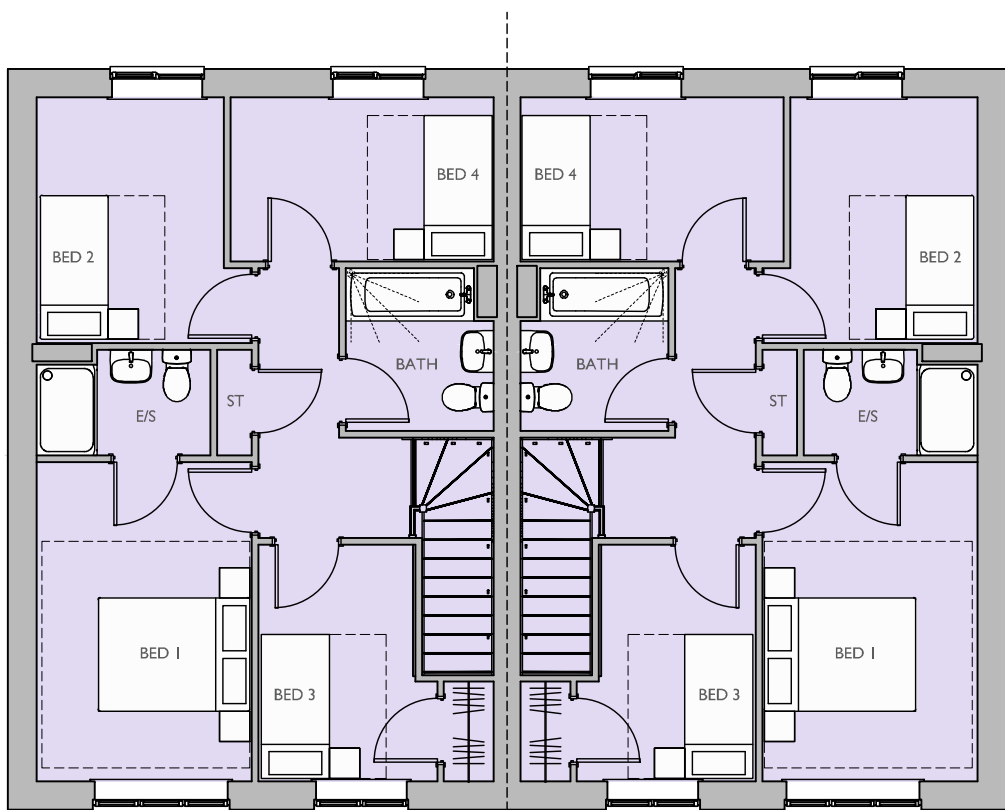


FIRST FLOOR PLAN

Housetype Name:		M451	
Occupancy:		4 BED / 5 PERSON	
Gross Area ft²:	Gross Area m²:	Net Area ft²:	Net Area m²:
1194.02	110.93	1177.73	109.41

For Colours of Material See External Finishes Layout (CB_96_282_008)	
Primary Material:	STRETCHER BOND MASONRY BRICKWORK.
Feature Material:	
Architectural Detail:	SPLAYED HEADERS AND SOLDIER COURSE CILLS 15MM PROJECTING STRING STRETCHER COURSE.
Window & Door Frames:	UPVC CASEMENT WINDOW, WITH GLAZING BARS COMPOSITE FRONT DOOR. UPVC FRENCH DOOR.
Fascia, Soffit & Bargeboard:	WHITE UPVC BOXED EAVES ROOFING SYSTEM.
Architectural Ornaments:	
Guttering & Drainage:	BLACK UPVC DRAINAGE SYSTEM.

Plot Numbers:
405 & 406 (AS), 410 & 411 (AS)

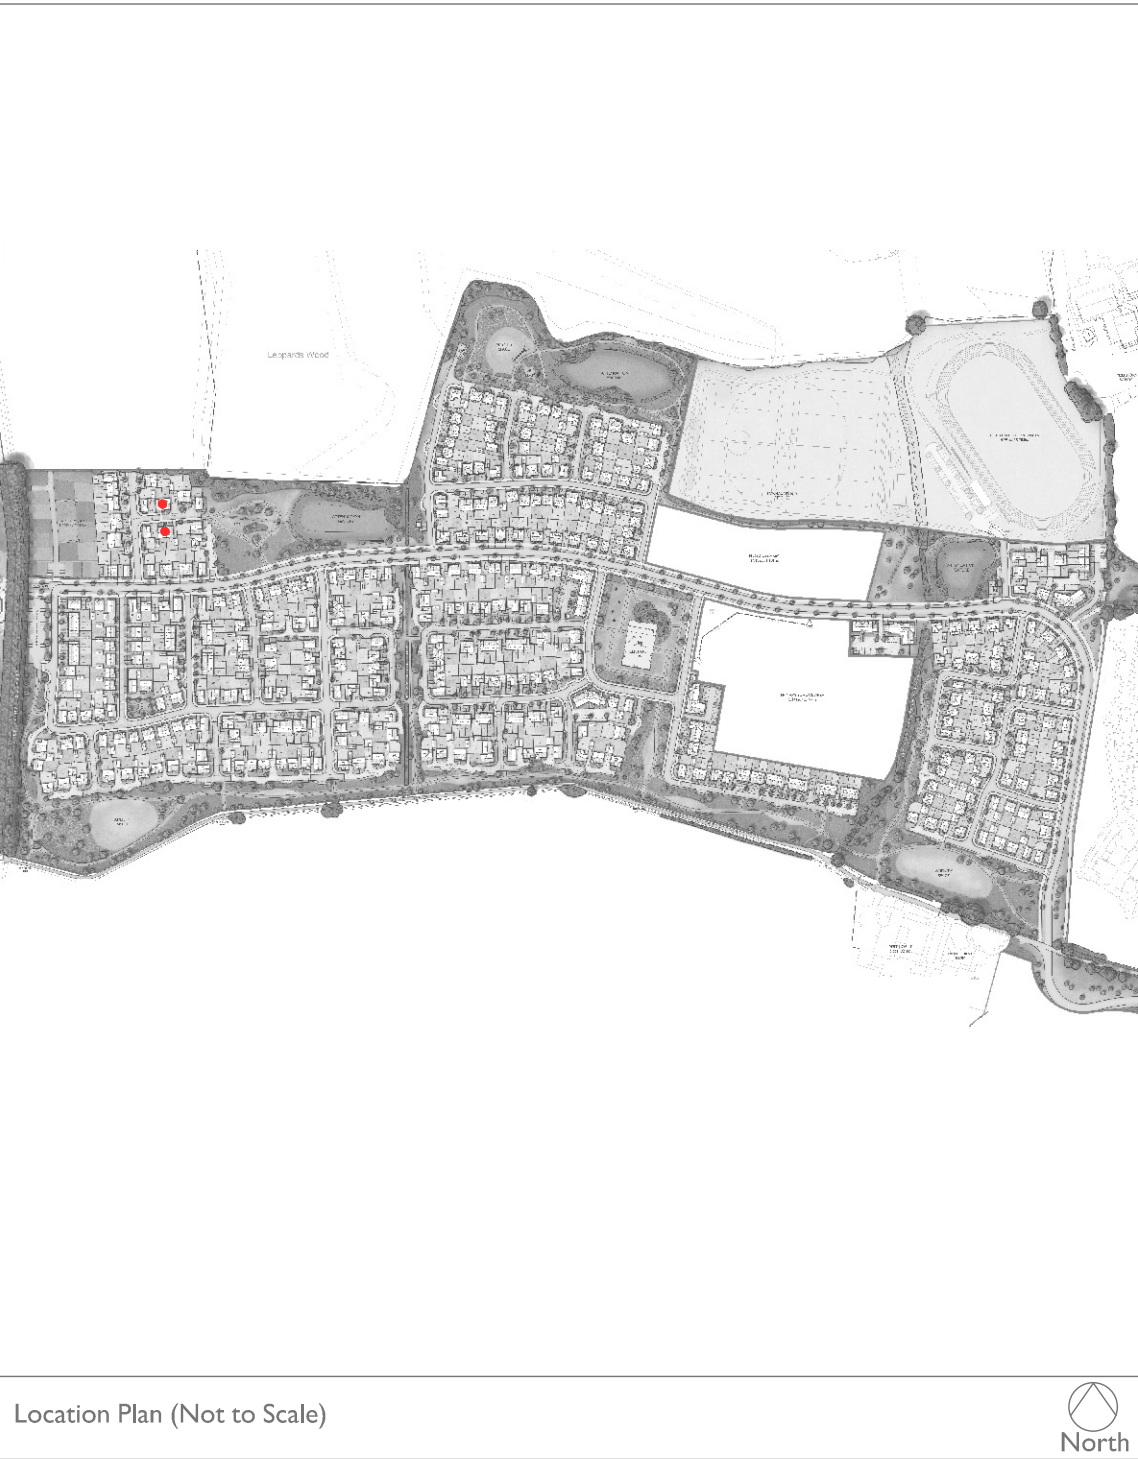

Scale @ A1:

0 1 2 3 4 5m

Scale 1:100

Rev	Date	Drawn	Checked

Date: NOVEMBER 2025

Drawn by: LRD

Org No: CB_96_282_L_WQ_M451_01

Project: LAND WEST OF IMBERHORNE LANE, EAST GRINSTEAD

Title: M451 ELEVATIONS & FLOOR PLANS

Client:

Please note these drawings are not for construction but for concept design and planning applications purposes only. Cooper Baillie Limited - Cornleigh House, 24 Guildford Road, Bagshot, Surrey GU24 0JN - Telephone 01276 40039 - www.cooperbaillie.co.uk This drawing and the works depicted are the copyright of Cooper Baillie Ltd and may not be reproduced or altered without written permission. No liability will be accepted for any damage made by other persons.