



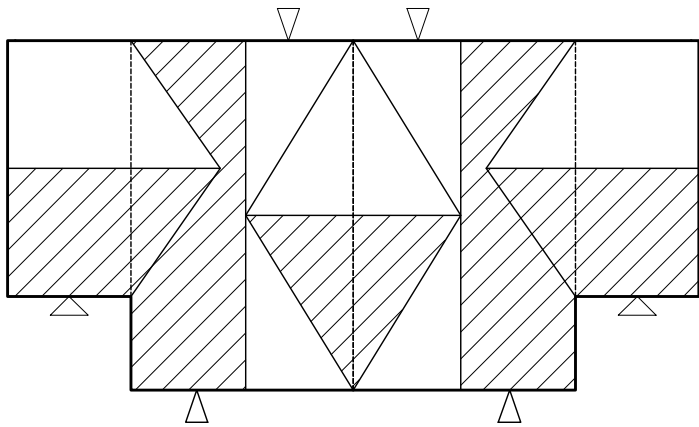

ROOF PROFILE - 1:200




FRONT ELEVATION

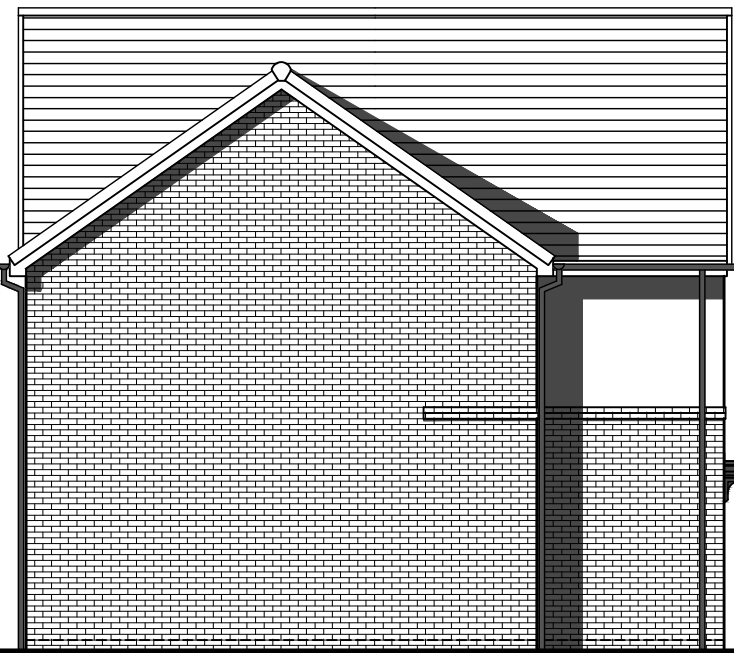


SIDE ELEVATION




REAR ELEVATION
* OBSCURE GLAZED WINDOW

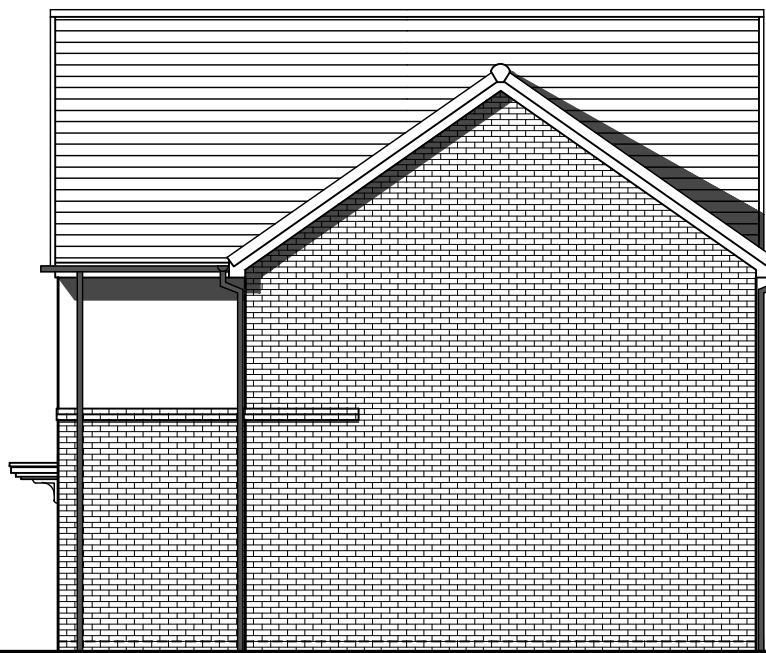

SIDE ELEVATION

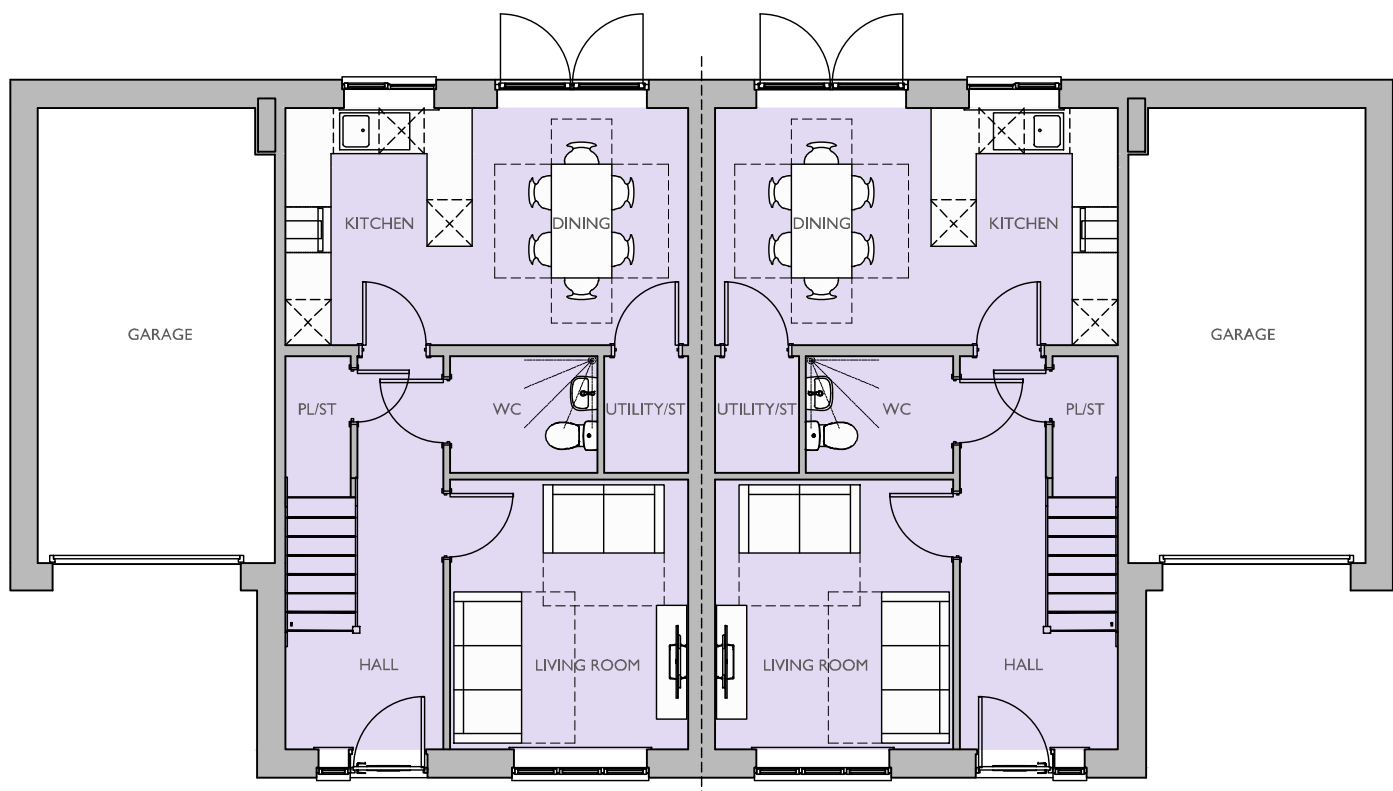

GROUND FLOOR PLAN

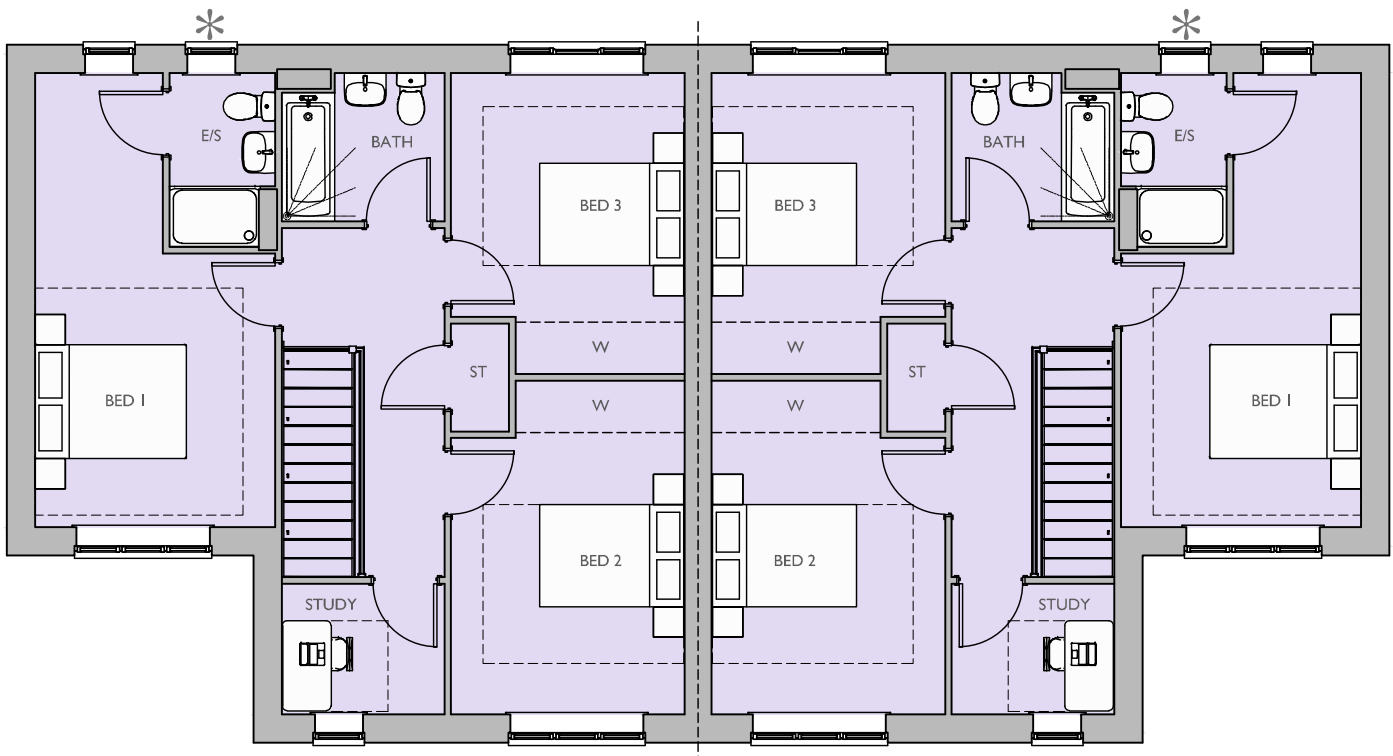

FIRST FLOOR PLAN
* OBSCURE GLAZED WINDOW

Housetype Name:		M364	
Occupancy:		3 BED / 6 PERSON	
Gross Area ft²:	Gross Area m²:	Net Area ft²:	Net Area m²:
1200.51	111.53	1183.90	109.99

For Colours of Material See External Finishes Layout (CB_96_282_008)	
Primary Material:	STRETCHER BOND MASONRY BRICKWORK.
Feature Material:	COLOURED THROUGH RENDER.
Architectural Detail:	SPLAYED HEADERS AND SOLDIER COURSE CILLS 15MM PROJECTING STRING STRETCHER COURSE.
Window & Door Frames:	UPVC CASEMENT WINDOW, WITH GLAZING BARS COMPOSITE FRONT DOOR. UPVC FRENCH DOOR.
Fascia, Soffit & Bargeboard:	WHITE UPVC BOXED EAVES ROOFING SYSTEM.
Architectural Ornaments:	
Guttering & Drainage:	BLACK UPVC DRAINAGE SYSTEM.

Plot Numbers:
161 & 162 (AS)



Location Plan (Not to Scale)

Scale @ A1:

0

1

2

3

4

5m

Scale 1:100

Rev

Date

Drawn

Checked

Project:

LAND WEST OF IMBERHORNE LANE,
EAST GRINSTEAD

Title:

M364
ELEVATIONS & FLOOR PLANS

Client:

Linden

HOUSES

VistryHomes

Date: NOVEMBER 2025

Drawn by: LRD

Checked by: BB

Dwg No: CB_96_282_L_CA_M364_03

Rev:

