


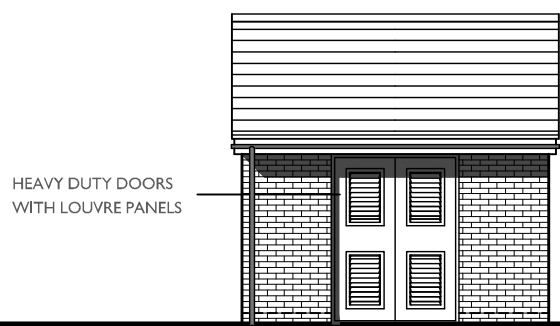


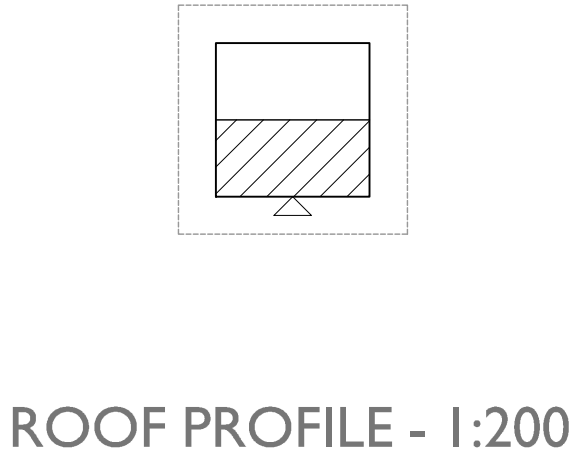


FRONT ELEVATION

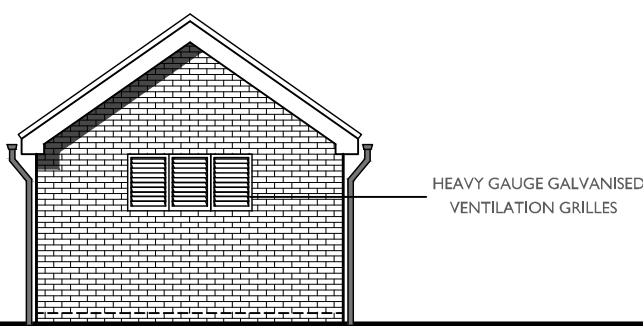


SIDE ELEVATION

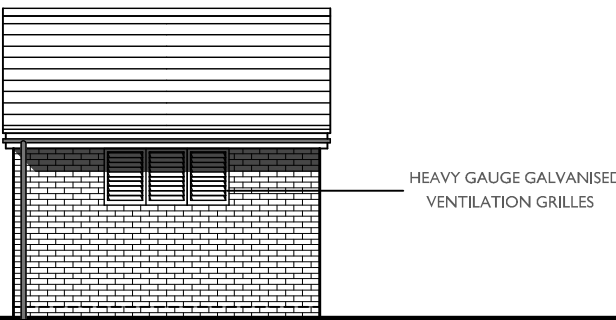

REAR ELEVATION

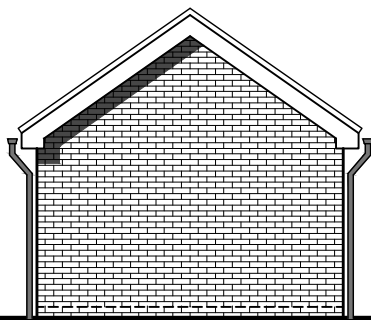

SIDE ELEVATION

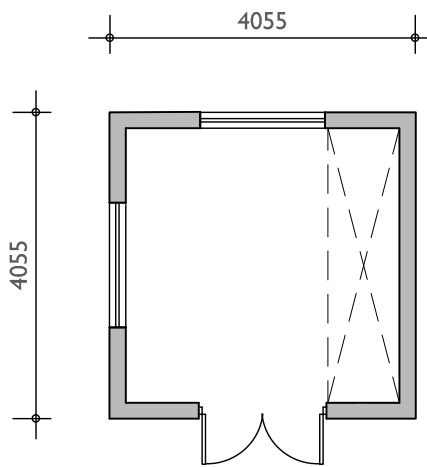

FLOOR PLAN

Housetype Name: SUB STATIONS			
Occupancy:			
Gross Area ft²:	Gross Area m²:	Net Area ft²:	Net Area m²:

For Colours of Material See External Finishes Layout (CB_96_282_008)	
Primary Material:	STRETCHER BOND MASONRY BRICKWORK.
Feature Material:	
Architectural Detail:	
Window & Door Frames:	
Fascia, Soffit & Bargeboard:	WHITE UPVC BOXED EAVES ROOFING SYSTEM.
Architectural Ornaments:	
Guttering & Drainage:	BLACK UPVC DRAINAGE SYSTEM.

Plot Numbers:



Scale @ A1: 0 1 2 3 4 5m Scale 1:100	Project: LAND WEST OF IMBERHORNE LANE, EAST GRINSTEAD
Rev Date Drawn Checked	Title: SUB STATIONS ELEVATIONS & FLOOR PLANS
	Client: Vistry Homes
Date: NOVEMBER 2025 Drawn by: LAC Checked by: BB Dwg No: CB_96_282_SUB_01 Rev:	 COOPERBAILLIE

Please note these drawings are not for construction but for concept design and planning applications purposes only. Cooper Baillie Limited - Cornleigh House, 24 Guildford Road, Bagshot, Surrey GU19 5JN - Telephone 01276 400039 - www.cooperbaillie.co.uk This drawing and the works depicted are the copyright of Cooper Baillie Ltd and may not be reproduced or awarded, except by written permission. No liability will be accepted for any damage made by other persons.