


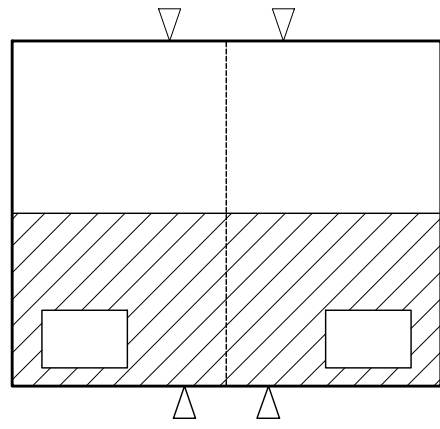

ROOF PROFILE - 1:200



FRONT ELEVATION

* OBSCURE GLAZED WINDOW


SIDE ELEVATION



REAR ELEVATION


SIDE ELEVATION

* OBSCURE GLAZED WINDOW
□ ADDITIONAL WINDOW ADDED

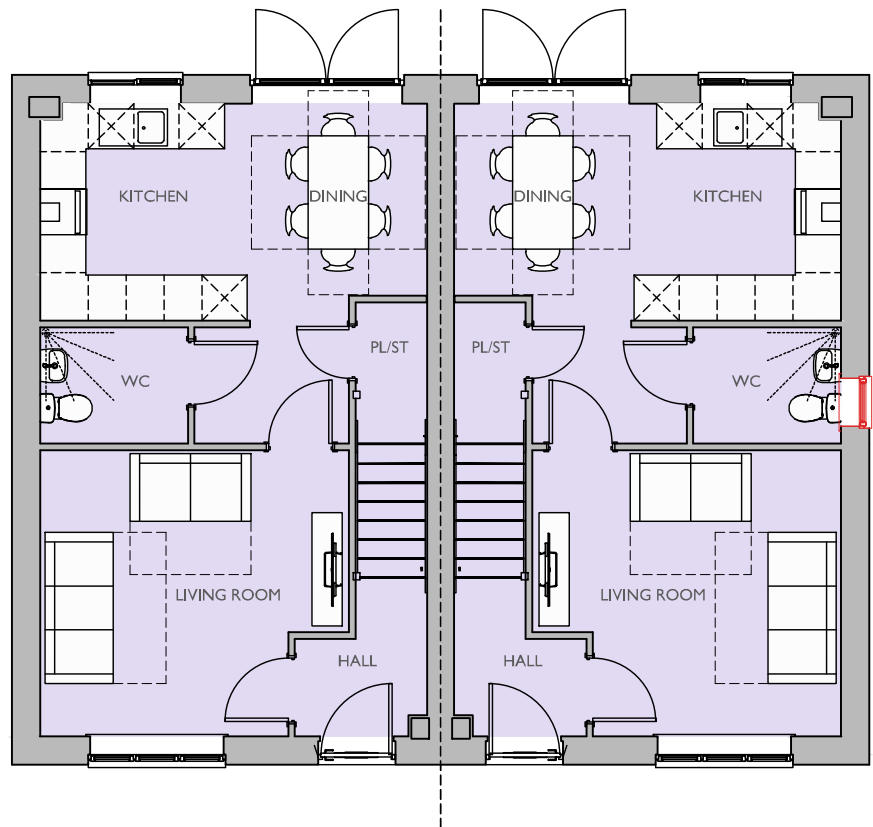


GROUND FLOOR PLAN

* OBSCURE GLAZED WINDOW
□ ADDITIONAL WINDOW ADDED

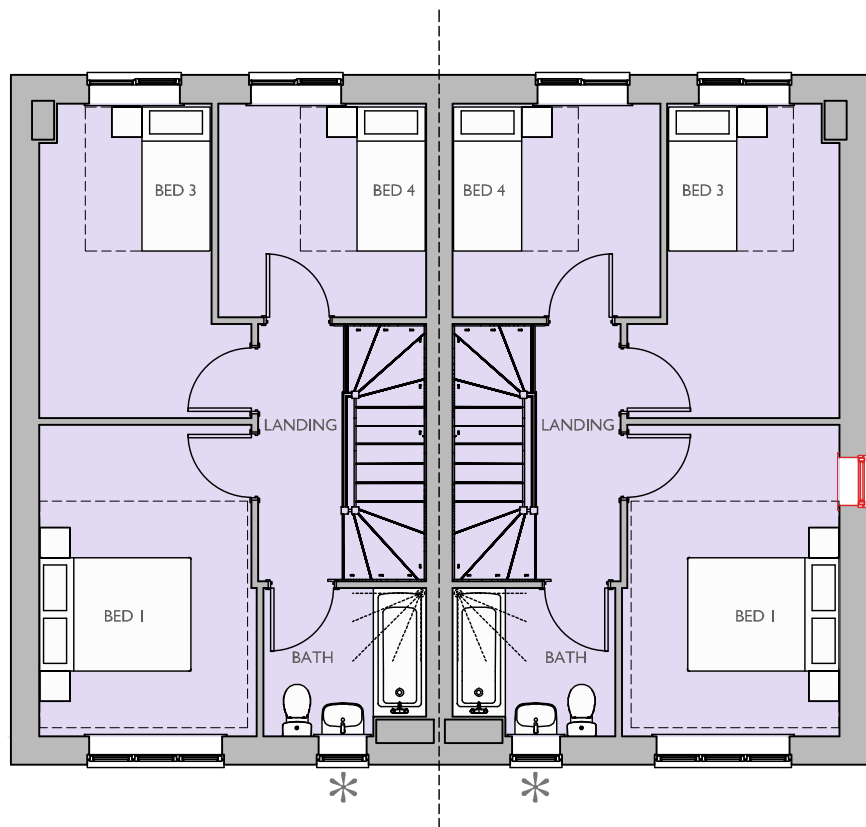

SECOND FLOOR PLAN

* OBSCURE GLAZED WINDOW
□ ADDITIONAL WINDOW ADDED

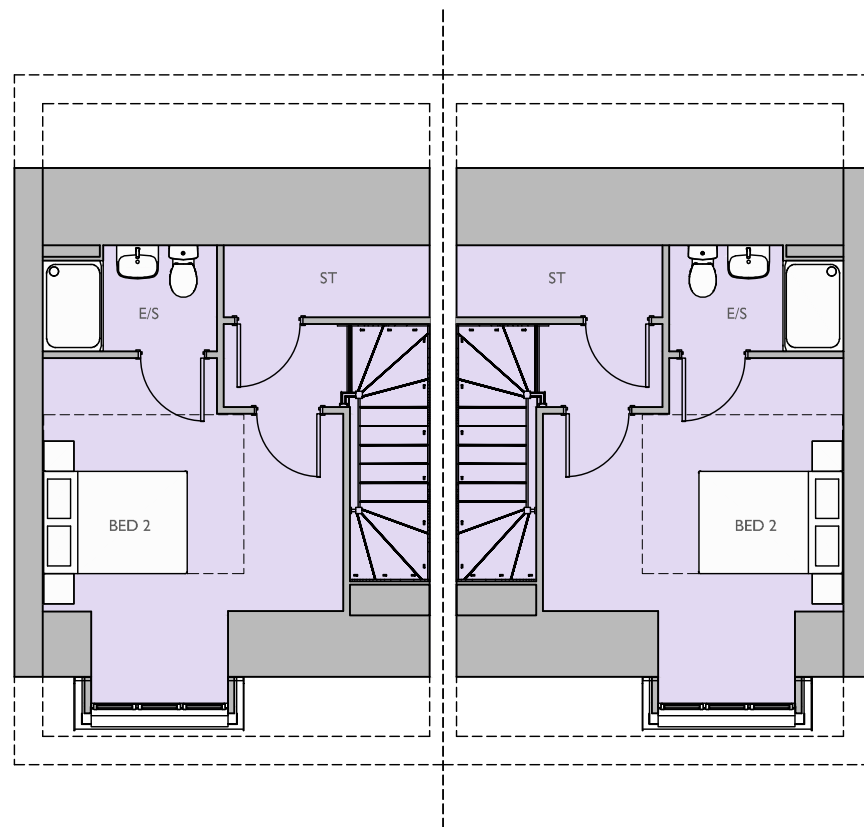

FIRST FLOOR PLAN

Housetype Name:		M464	
Occupancy:		4 BED / 6 PERSON	
Gross Area ft²:	Gross Area m²:	Net Area ft²:	Net Area m²:
1226.05	113.90	1209.40	112.36

For Colours of Material See External Finishes Layout (CB_96_282_008)	
Primary Material:	STRETCHER BOND MASONRY BRICKWORK.
Feature Material:	COLOURED THROUGH RENDER.
Architectural Detail:	SPLAYED HEADERS AND SOLDIER COURSE CILLS 15MM PROJECTING STRING STRETCHER COURSE.
Window & Door Frames:	UPVC CASEMENT WINDOW, WITH GLAZING BARS COMPOSITE FRONT DOOR. UPVC FRENCH DOOR.
Fascia, Soffit & Bargeboard:	WHITE UPVC BOXED EAVES ROOFING SYSTEM.
Architectural Ornaments:	
Guttering & Drainage:	BLACK UPVC DRAINAGE SYSTEM.

Plot Numbers:
170 & 171 (AS)



Scale @ A1:		Project:	
0 1 2 3 4 5m		LAND WEST OF IMBERHORNE LANE, EAST GRINSTEAD	
Scale 1:100		Title:	
		M464 ELEVATIONS & FLOOR PLANS	
		Client:	
		Linden Homes VistryHomes	

Date:	NOVEMBER 2025
Drawn by:	LRD
Checked by:	BB
Org No:	CB_96_282_L_CA_M464_02
Rev:	



Please note these drawings are not for construction but for concept design and planning applications purposes only.
Cooper Baillie Limited - Cornmough House, 24 Guildford Road, Bagshot, Surrey GU19 5JN - Telephone 01276 40039 - www.cooperbaillie.co.uk
This drawing and the works depicted are the copyright of Cooper Baillie Ltd and may not be reproduced or altered without written permission. No liability will be accepted for any damage made by other persons.