




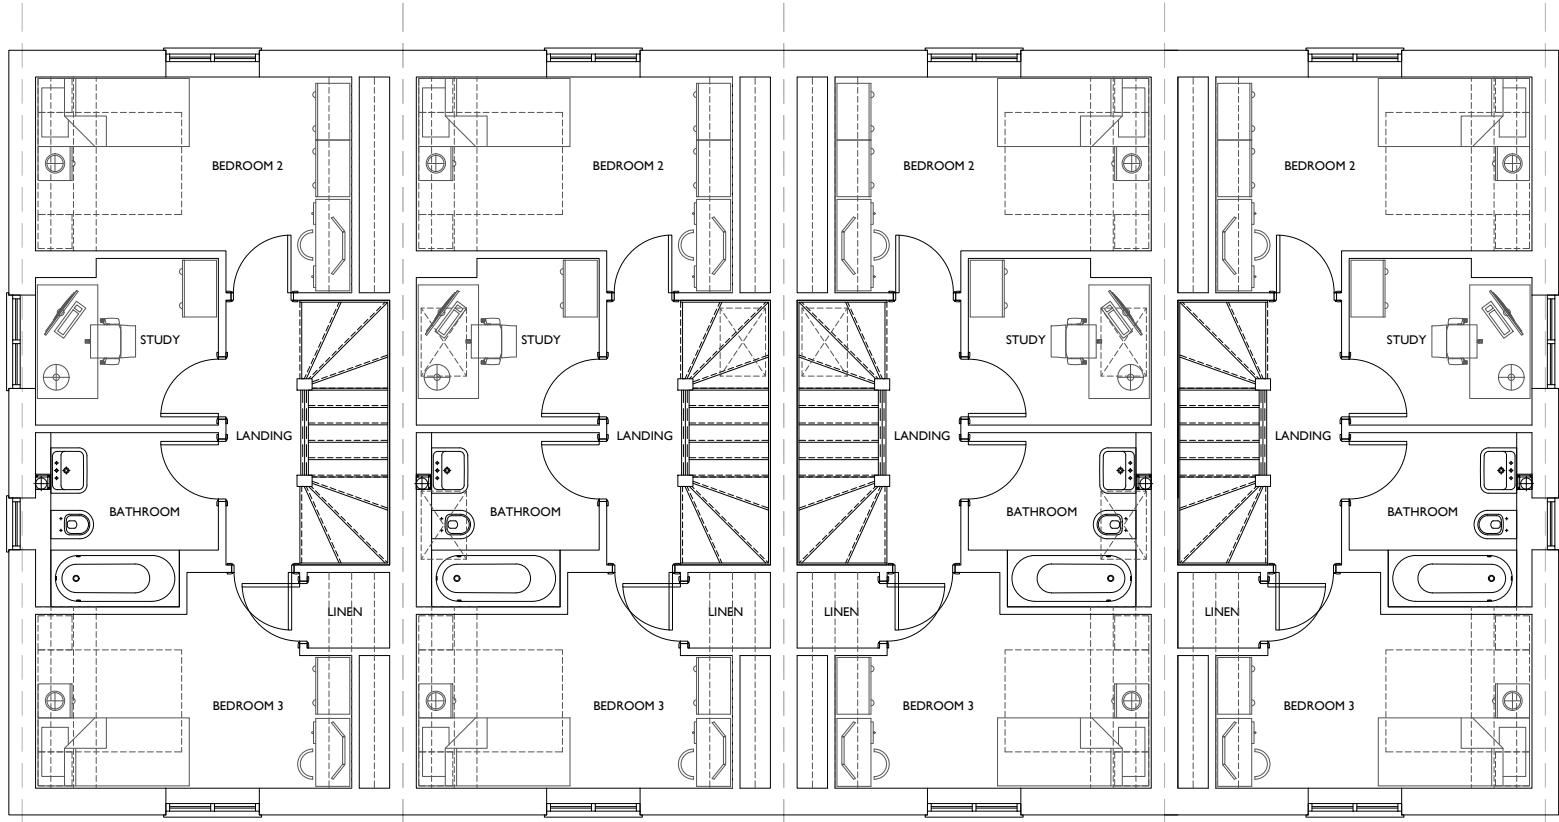

SECOND FLOOR PLAN

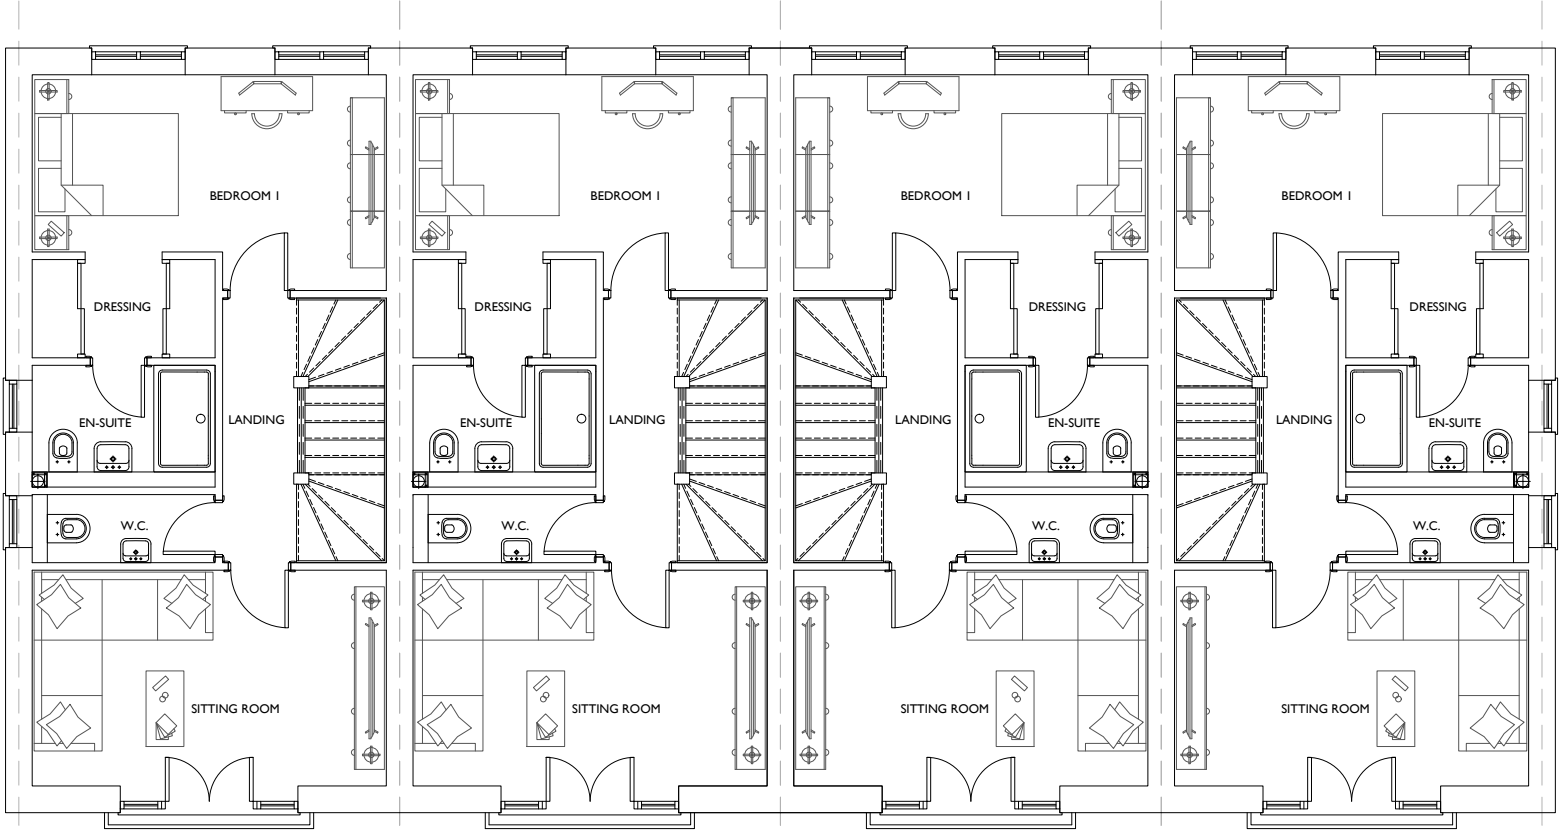

FIRST FLOOR PLAN

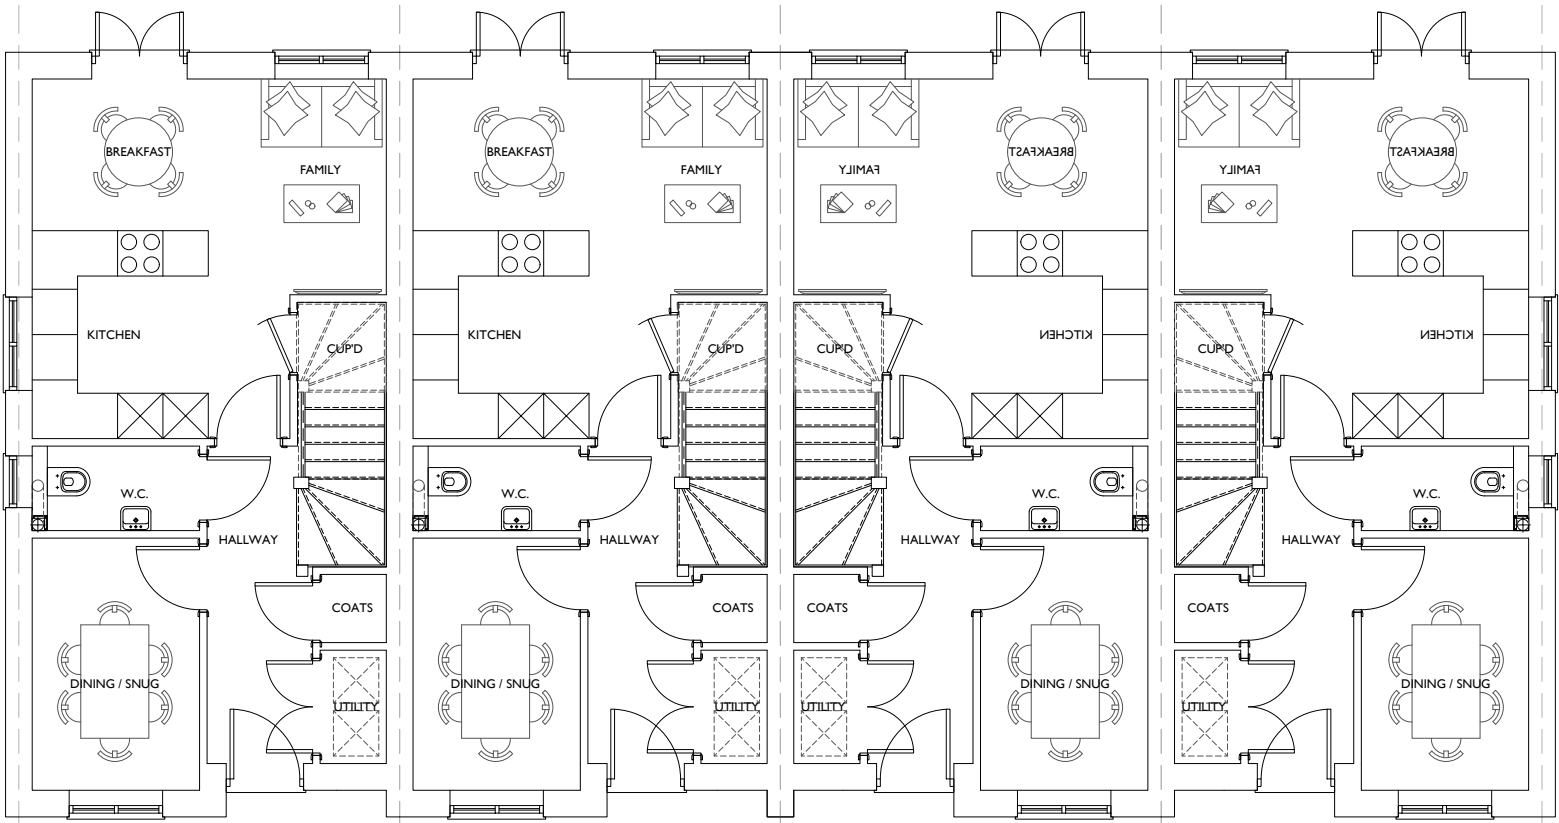

GROUND FLOOR PLAN

HOUSE TYPE D1 & E1 - 127.53 sqm

notes

A 09.10.25 MJ REVISED TO REFLECT INTERNAL COMMENT

revision
date
prepared
description



Knightway House
Park Street
Bagshot
Surrey
GU19 5AQ
T : 01276 538941
www.antlerhomes.co.uk

project
WEALDEN HOUSE, EAST GRINSTEAD

drawing
HOUSE TYPE D1 & E1 - FLOOR PLANS
- PLOTS 31 TO 34

date
29.08.25

scale
1:100 @ A2

drawn
MJ

drawing number
WH - PL.12

revision
A

