




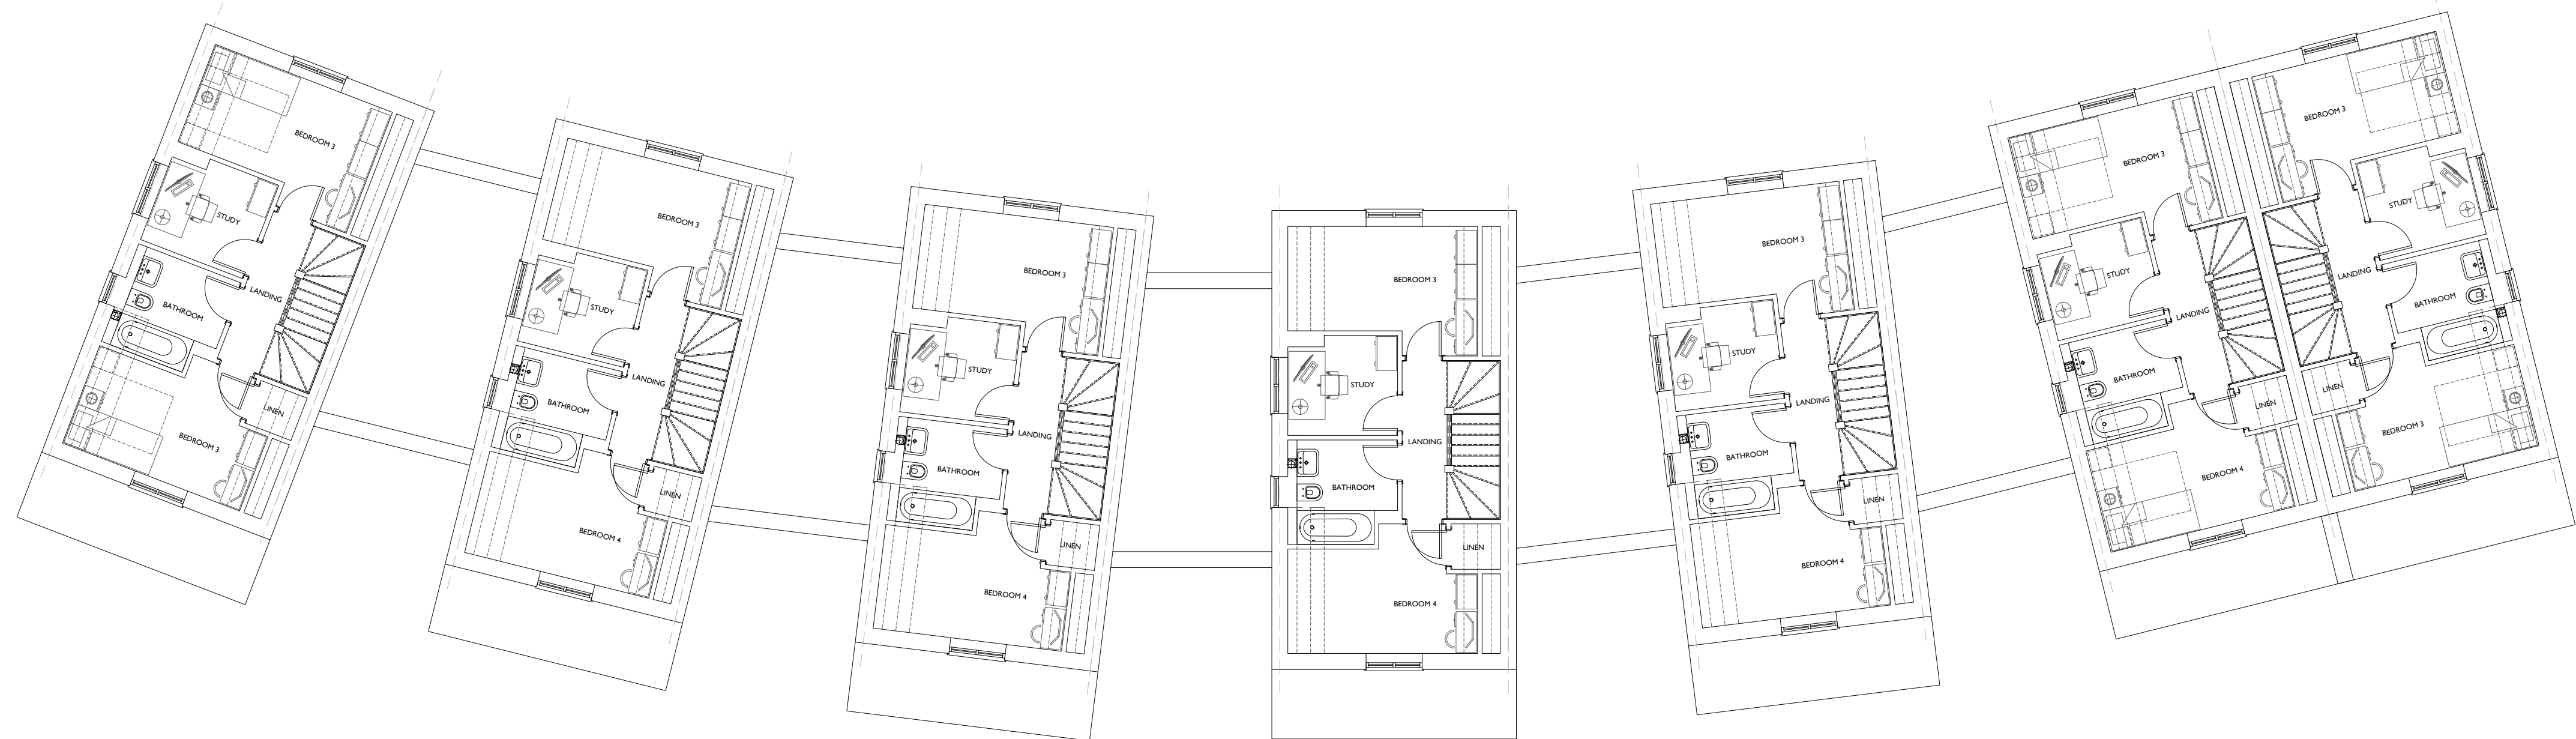

SECOND FLOOR PLAN

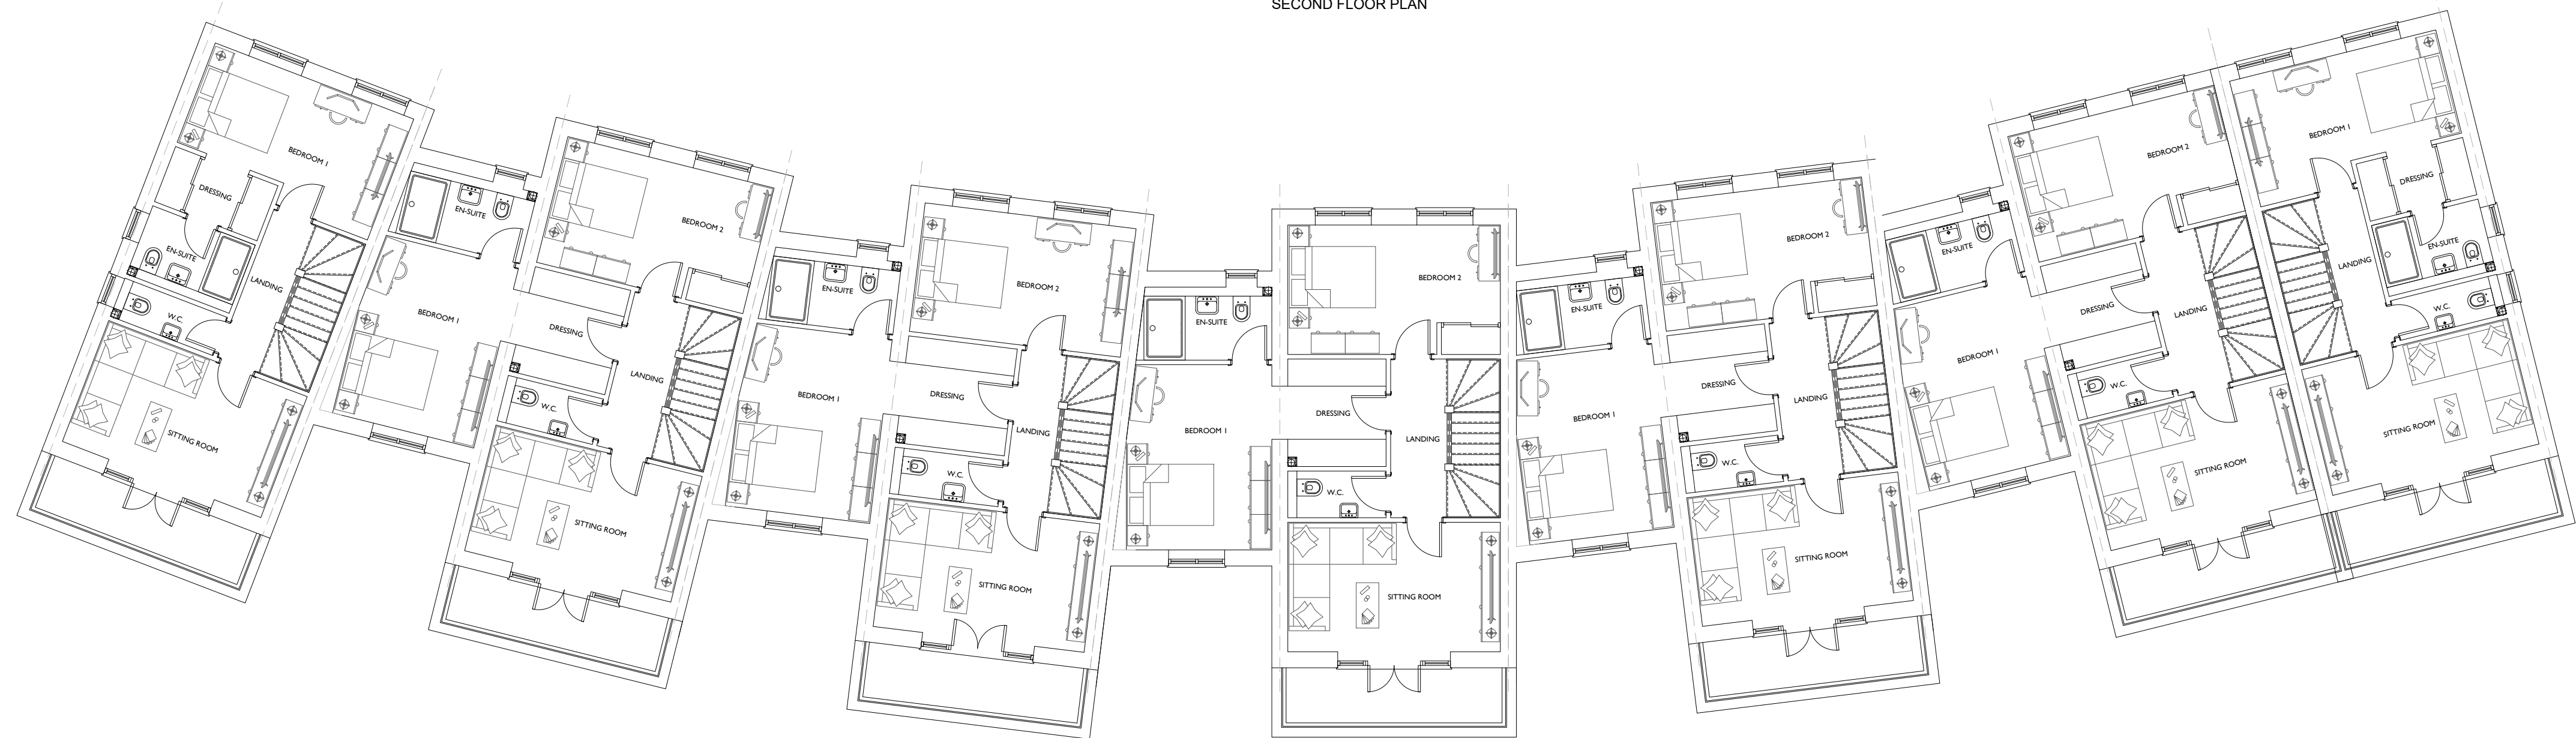

FIRST FLOOR PLAN

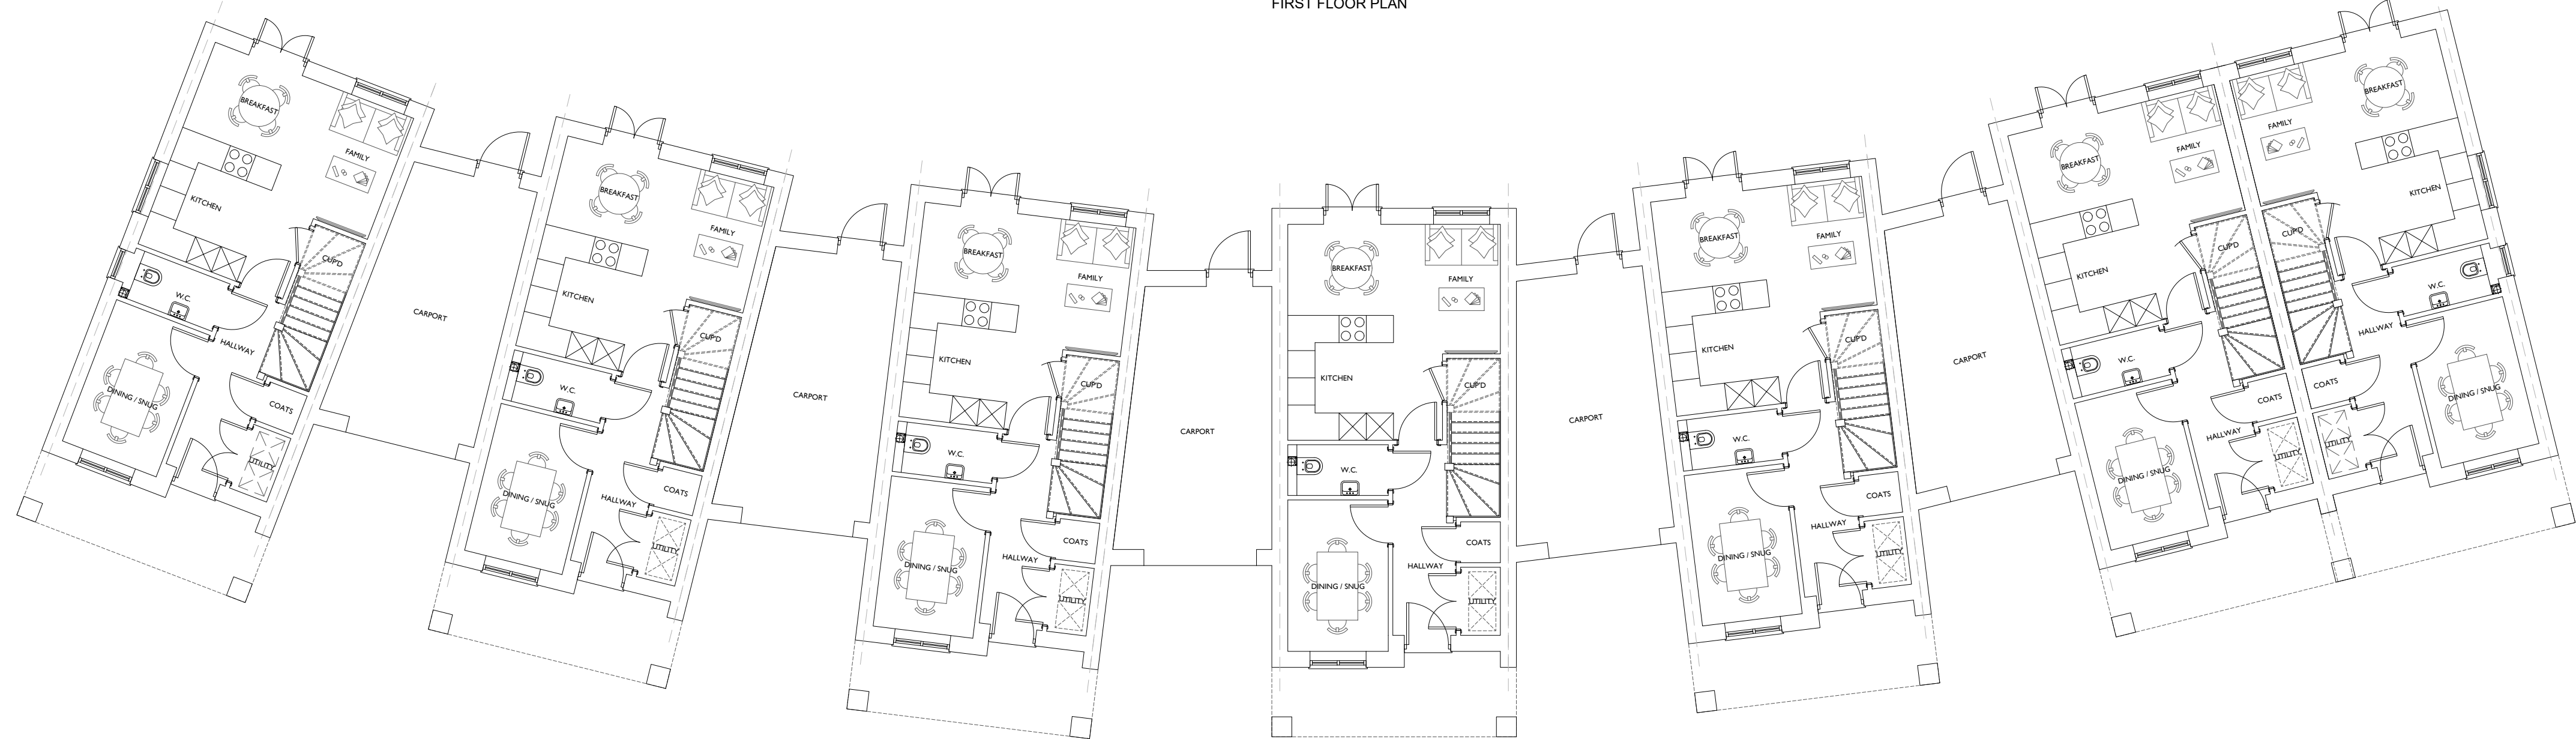

GROUND FLOOR PLAN

key plan (if applicable)

notes

A 09.10.25 PJ REVISED TO REFLECT INTERNAL COMMENT

revision
date
prepared
description



Knightway House
Park Street
Bagshot
Surrey
GU19 5AQ
T : 01276 538941
www.antlerhomes.co.uk

project
WEALDEN HOUSE, EAST GRINSTEAD

drawing
HOUSE TYPE L1, L2 & F2 - FLOOR PLANS
- PLOTS 19 TO 25

date
29.08.25

scale
1:100 @ A1

drawn
MJ

drawing number
WH - PL.16

revision
A

0 1 5 10m