



SECOND FLOOR PLAN

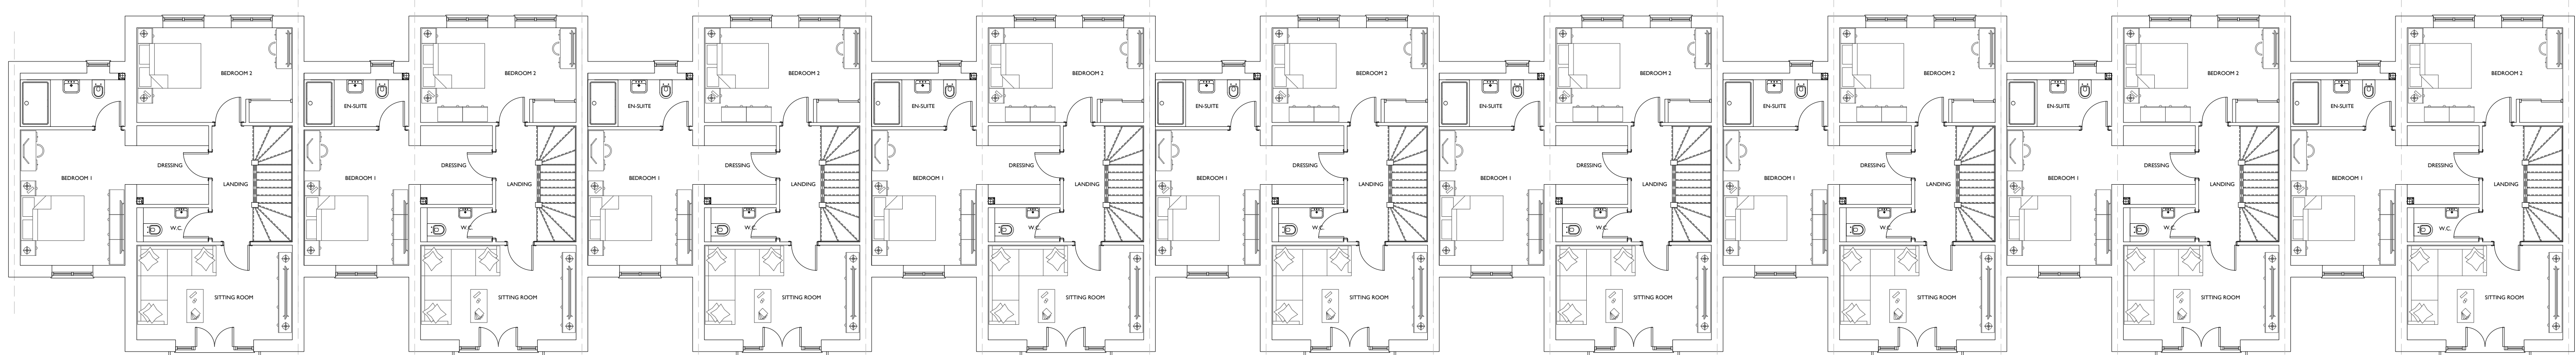

FIRST FLOOR PLAN

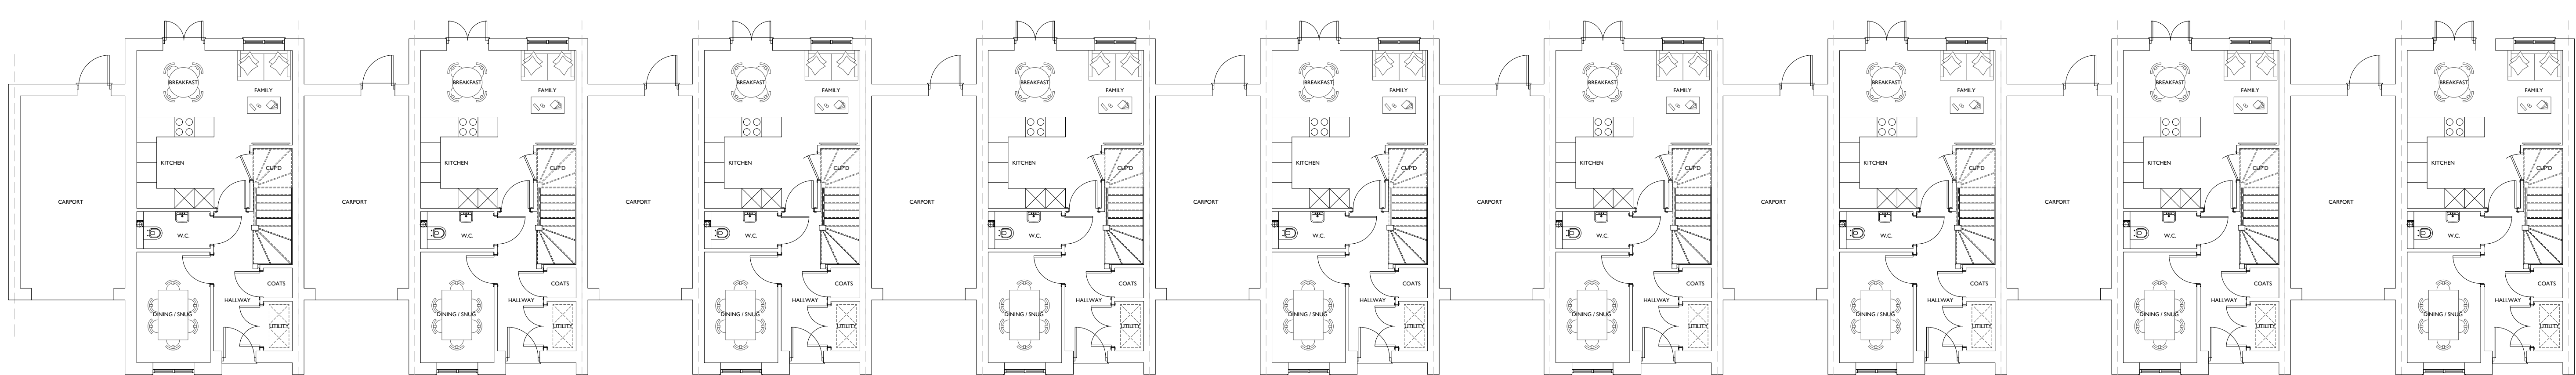


GROUND FLOOR PLAN

HOUSE TYPE H1, H2 & J1 - 147.87 sqm

key plan (if applicable)

notes

 

A 09.10.25 MJ REVISED TO REFLECT INTERNAL COMMENT

revision
date
prepared
description



Knightway House
Park Street
Bagshot
Surrey
GU19 5AQ
T : 01276 538941
www.antlerhomes.co.uk

project
WEALDEN HOUSE, EAST GRINSTEAD

drawing
HOUSE TYPE H1, H2 & J1 - FLOOR PLANS
- PLOTS 7 TO 15

date
29.08.25

scale
1:100 @ A1

drawn
MJ

drawing number
WH - PL.18

revision
A