



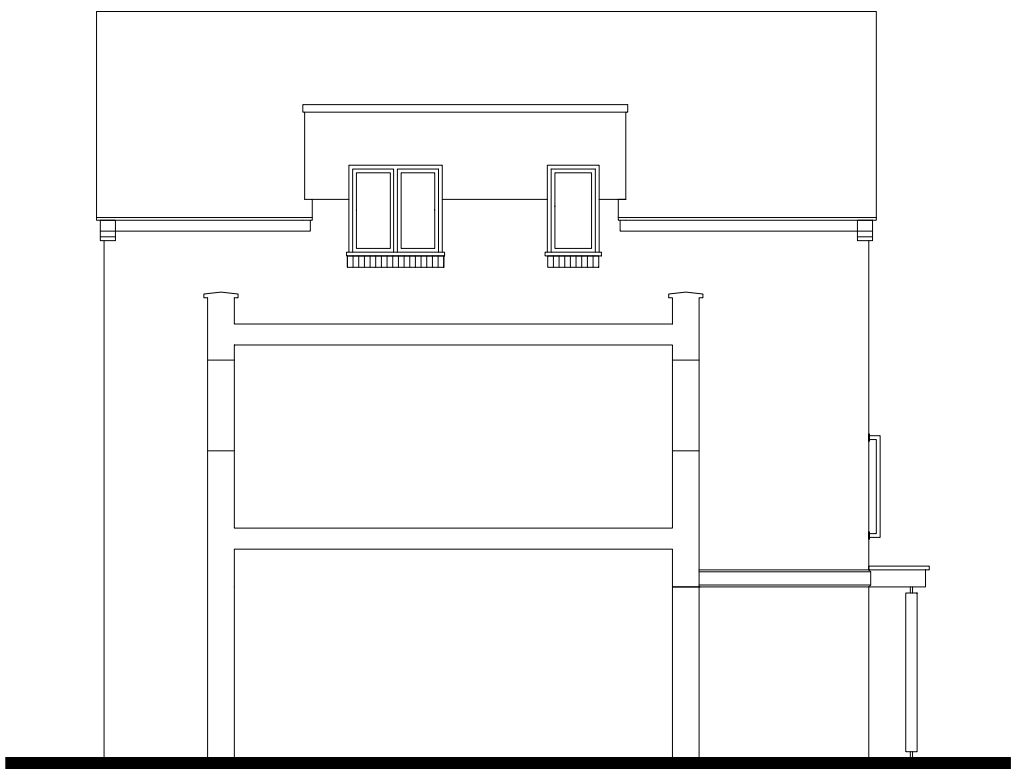

FRONT ELEVATION



SIDE ELEVATION / SECTION

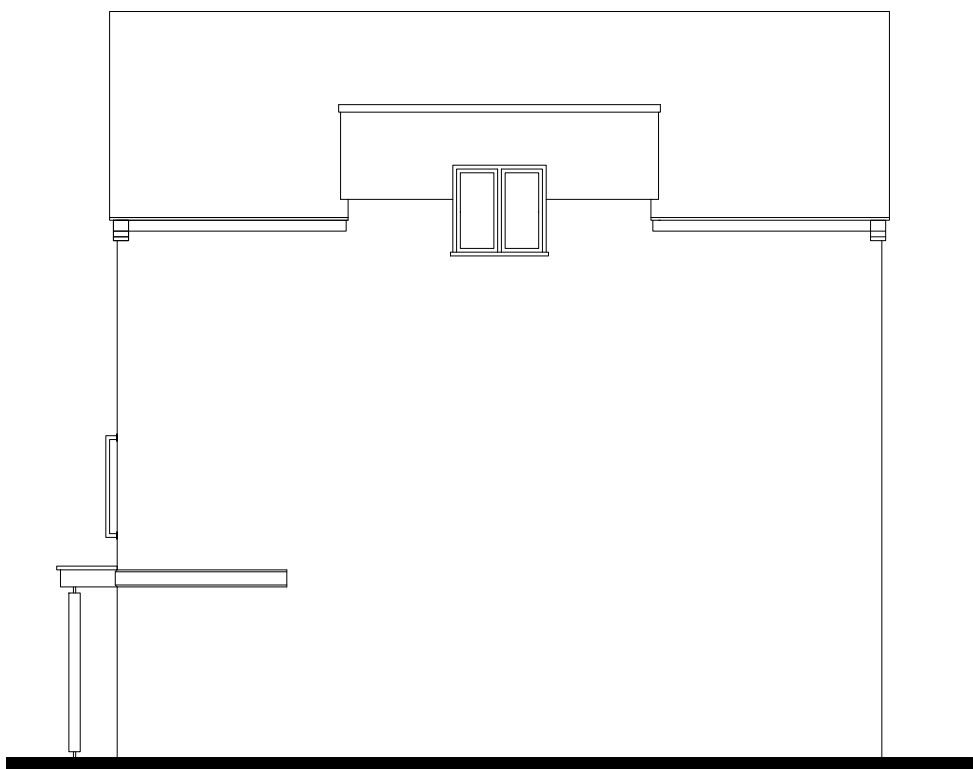


SIDE ELEVATION



REAR ELEVATION

key plan (if applicable)

notes

 

A 09.10.25 PJ REVISED TO REFLECT INTERNAL COMMENT

revision
date
prepared
description



Knightway House
Park Street
Bagshot
Surrey
GU19 5AQ
T : 01276 538941
www.antlerhomes.co.uk

project
WEALDEN HOUSE, EAST GRINSTEAD

drawing
HOUSE TYPE H1, H2 & J1 - ELEVATIONS
- PLOTS 7 TO 15

date 29.08.25 scale 1:100 @ A1 drawn MJ

drawing number WH - PL19 revision A