




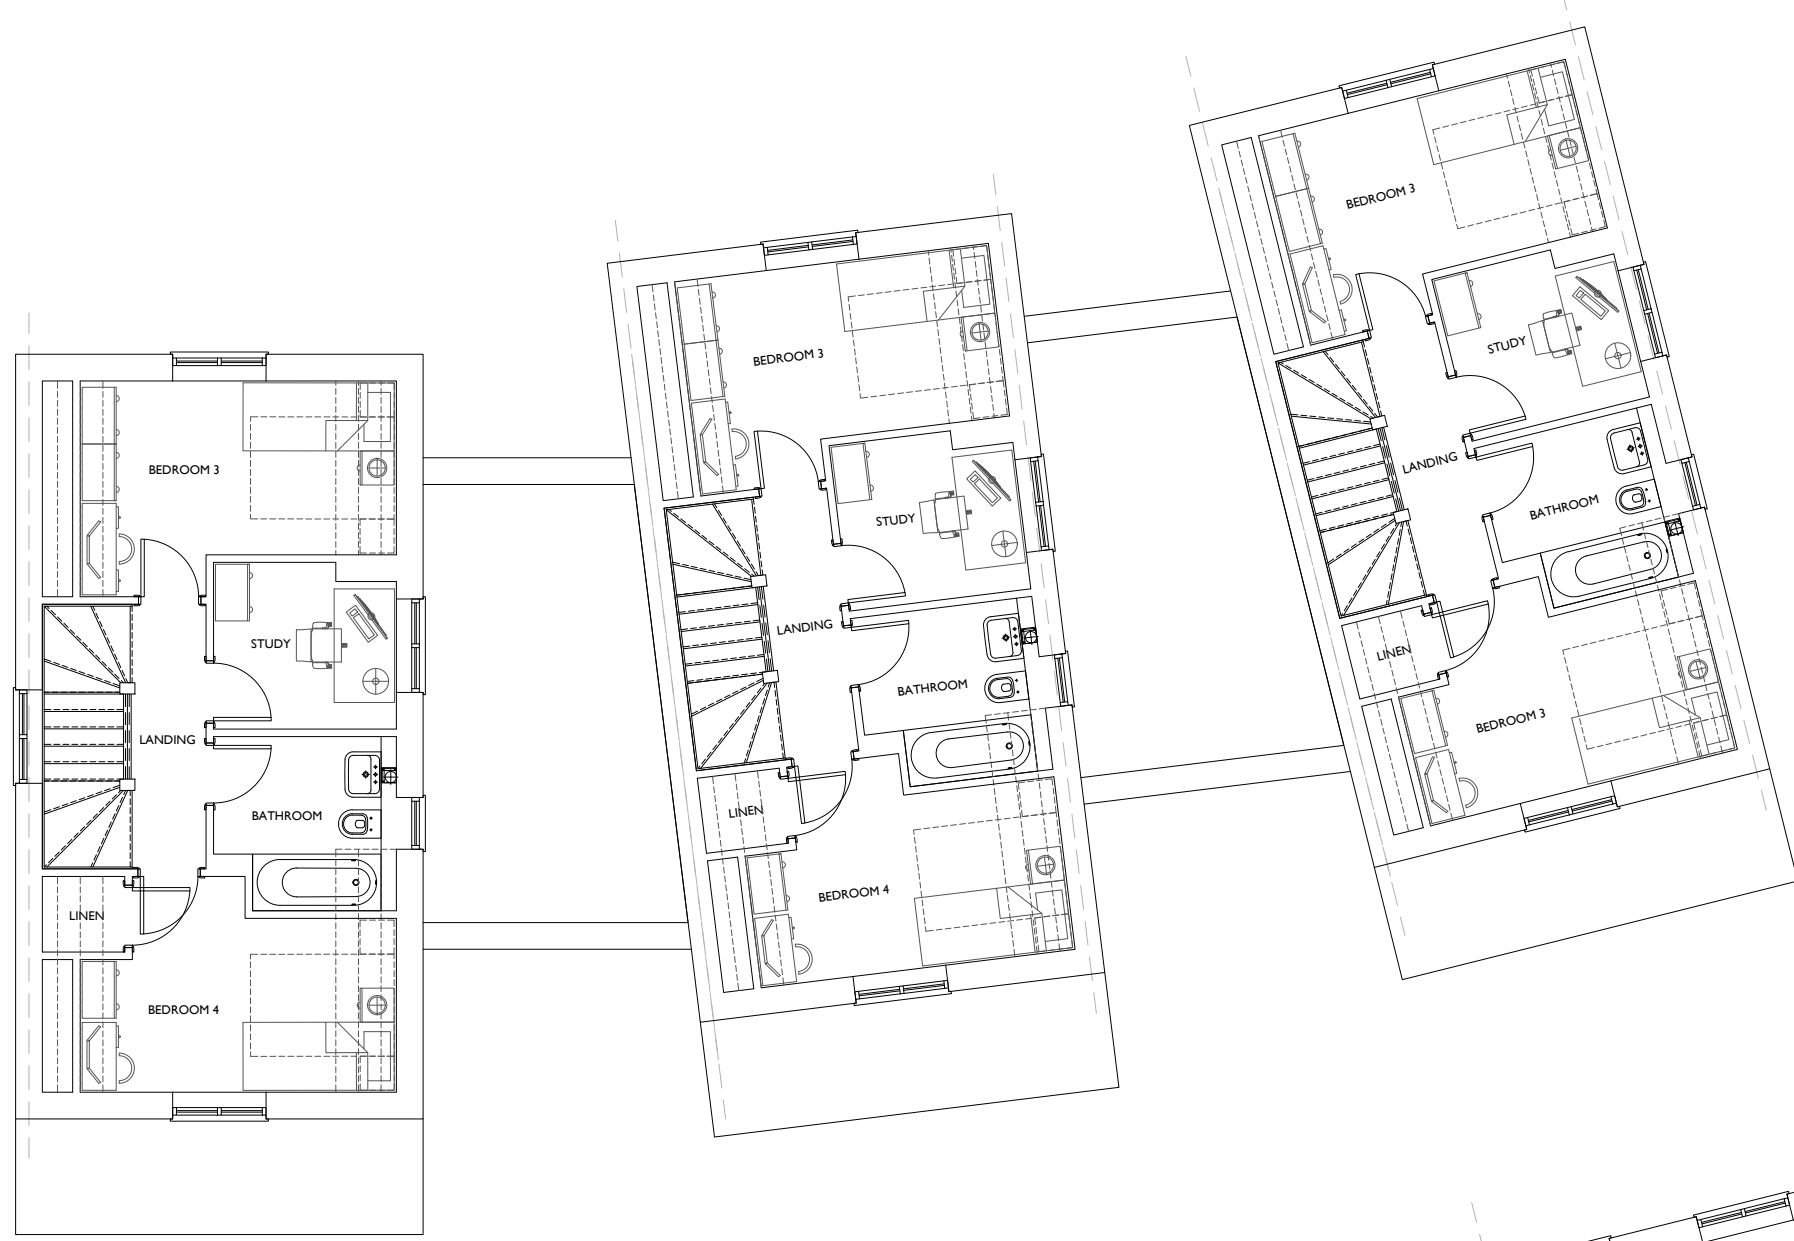

SECOND FLOOR PLAN

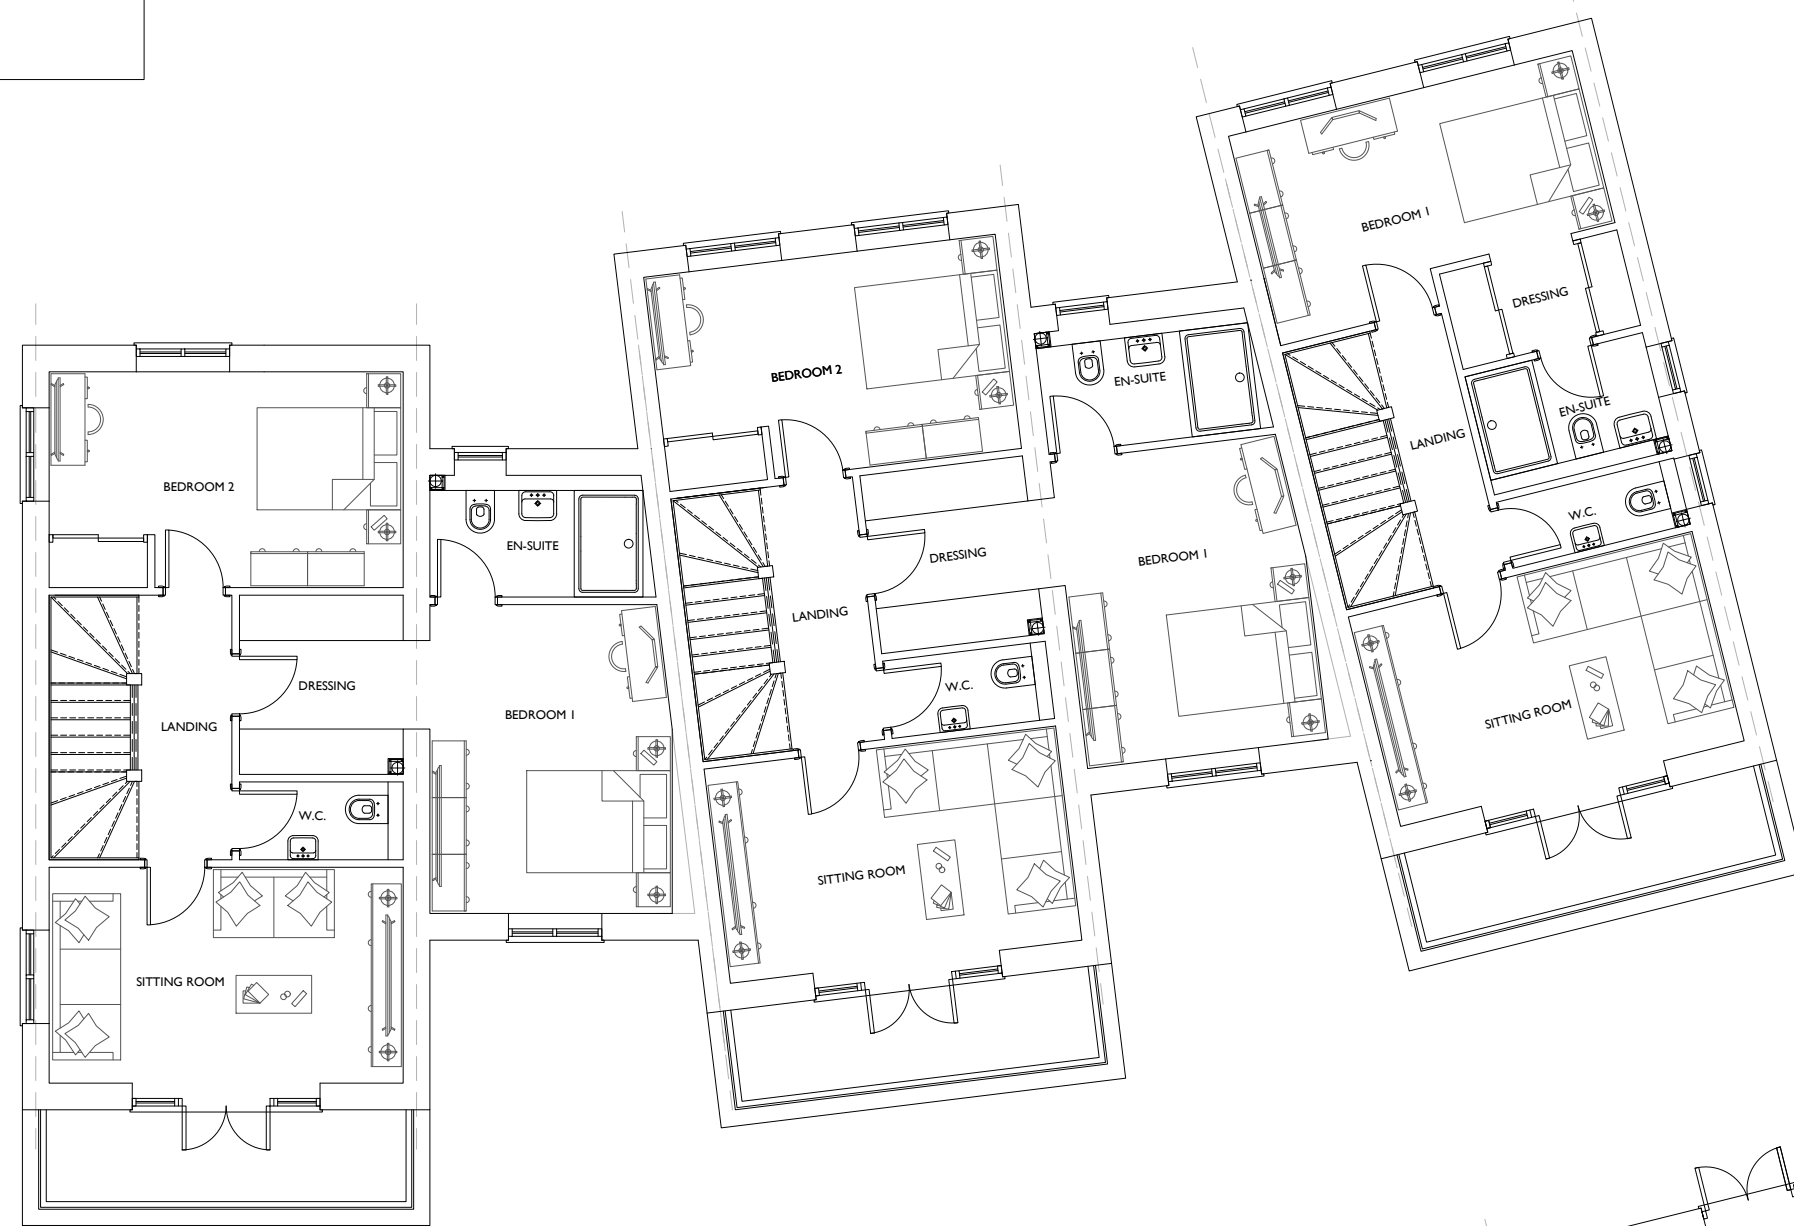

FIRST FLOOR PLAN

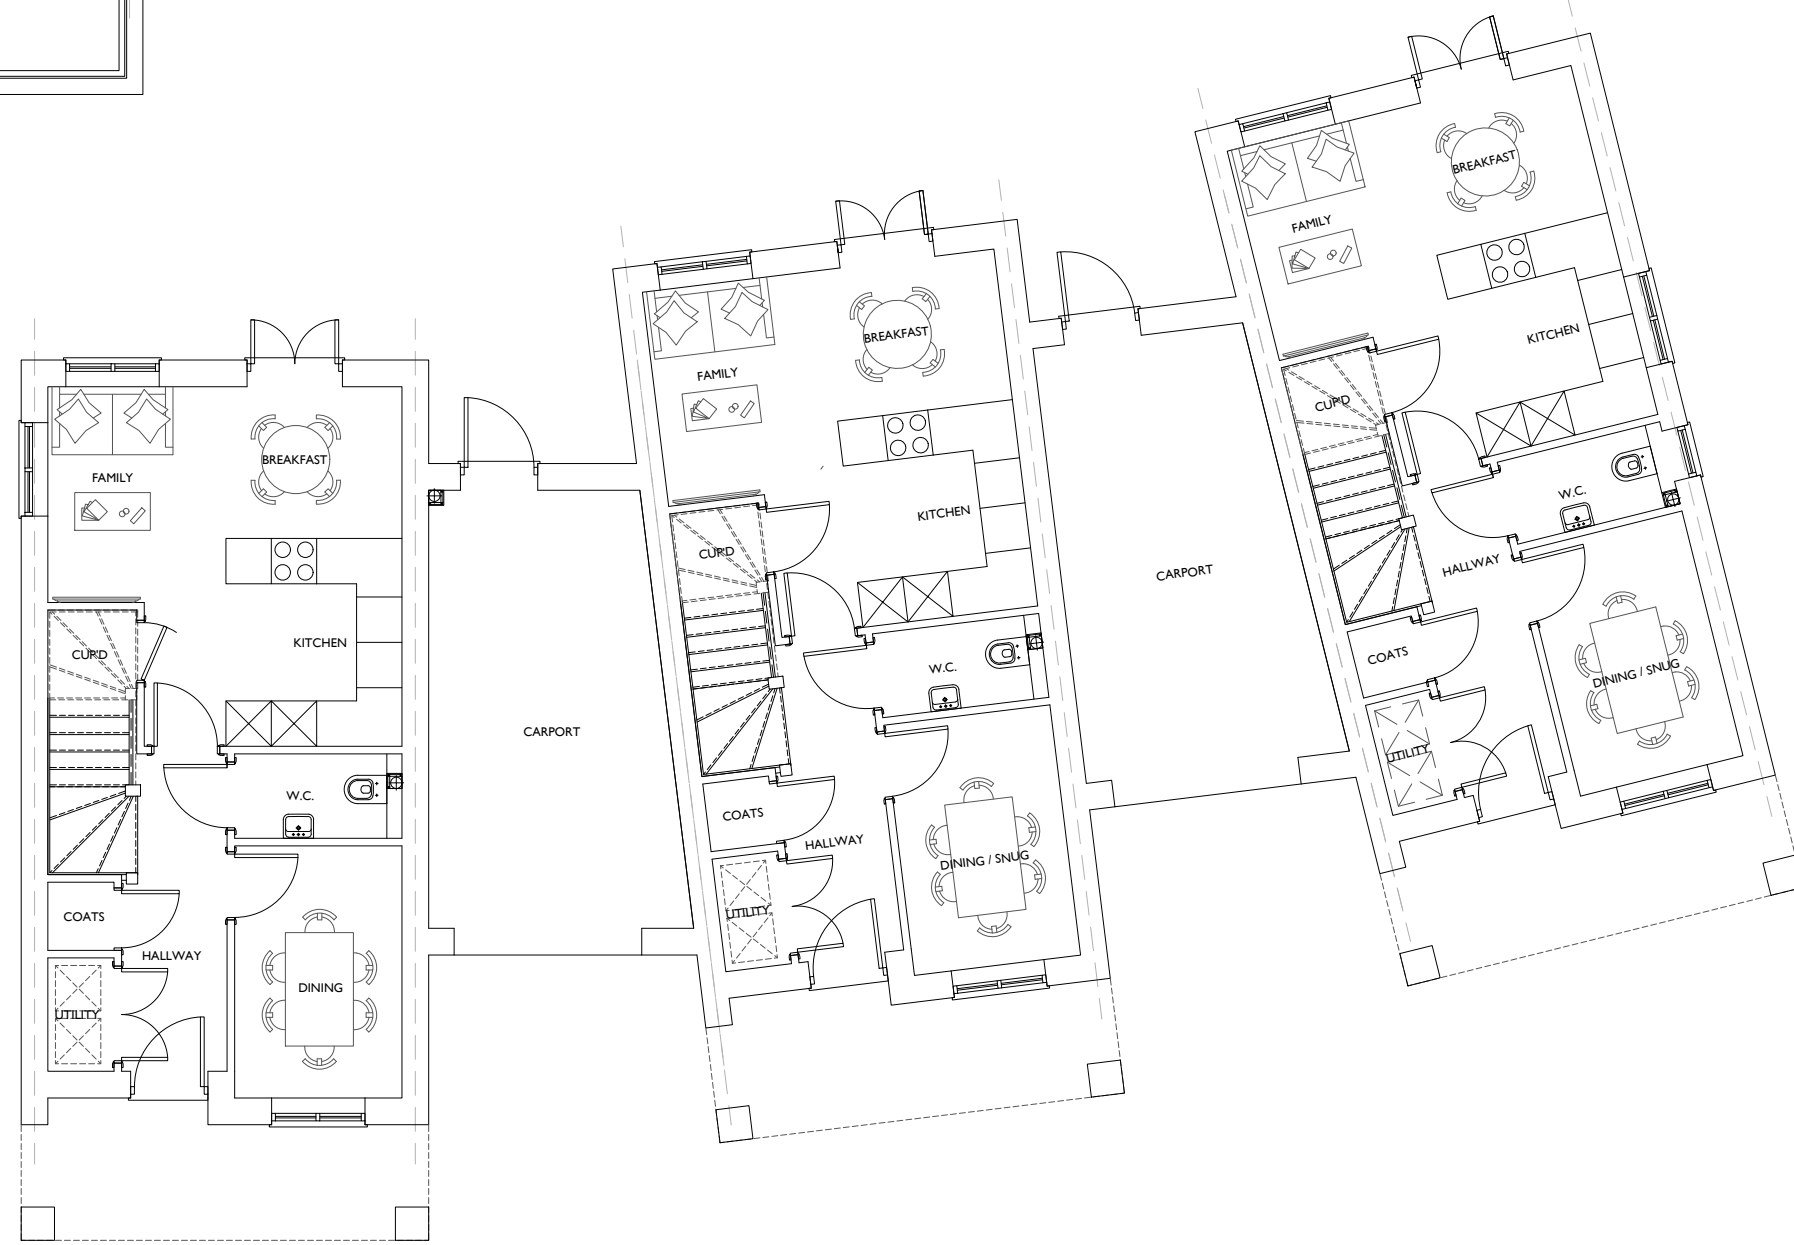


GROUND FLOOR PLAN


HOUSE TYPE K1 & L1 - 147.87 sqm & F1 - 127.93 sqm



FRONT ELEVATION

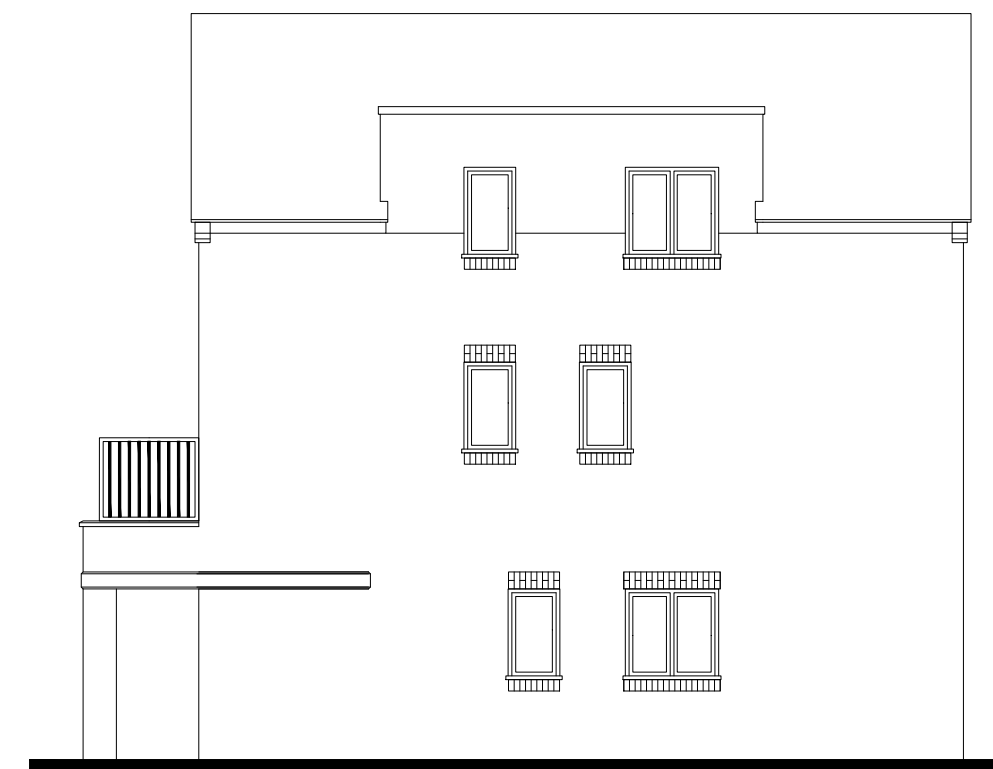

SIDE ELEVATION

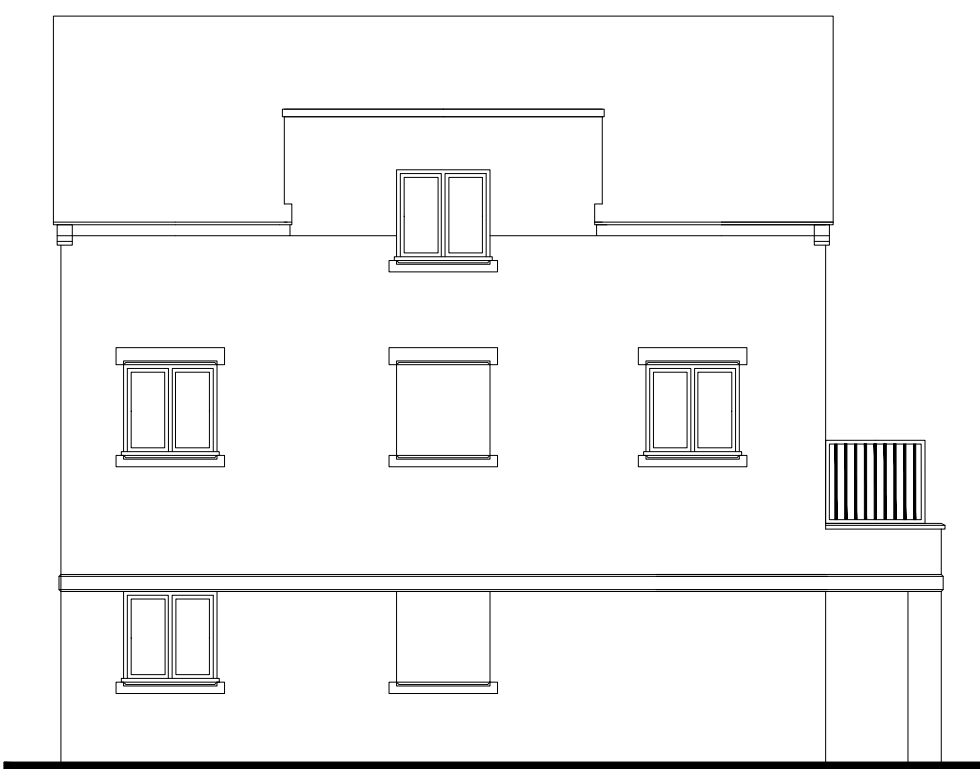

SIDE ELEVATION



REAR ELEVATION

key plan (if applicable)

notes

A 09.10.25 PJ REVISED TO REFLECT INTERNAL COMMENT

revision
date
prepared
description



Knightway House
Park Street
Bagshot
Surrey
GU19 5AQ
T : 01276 538941
www.antlerhomes.co.uk

project
WEALDEN HOUSE, EAST GRINSTEAD

drawing
HOUSE TYPE K1, L1 & F1 - FLOOR PLANS
& ELEVATIONS - PLOTS 16 TO 18

date
29.08.25

scale
1:100 @ A1

drawn
MJ

drawing number
WH - PL.20

revision
A

0 1 5 10m