




notes

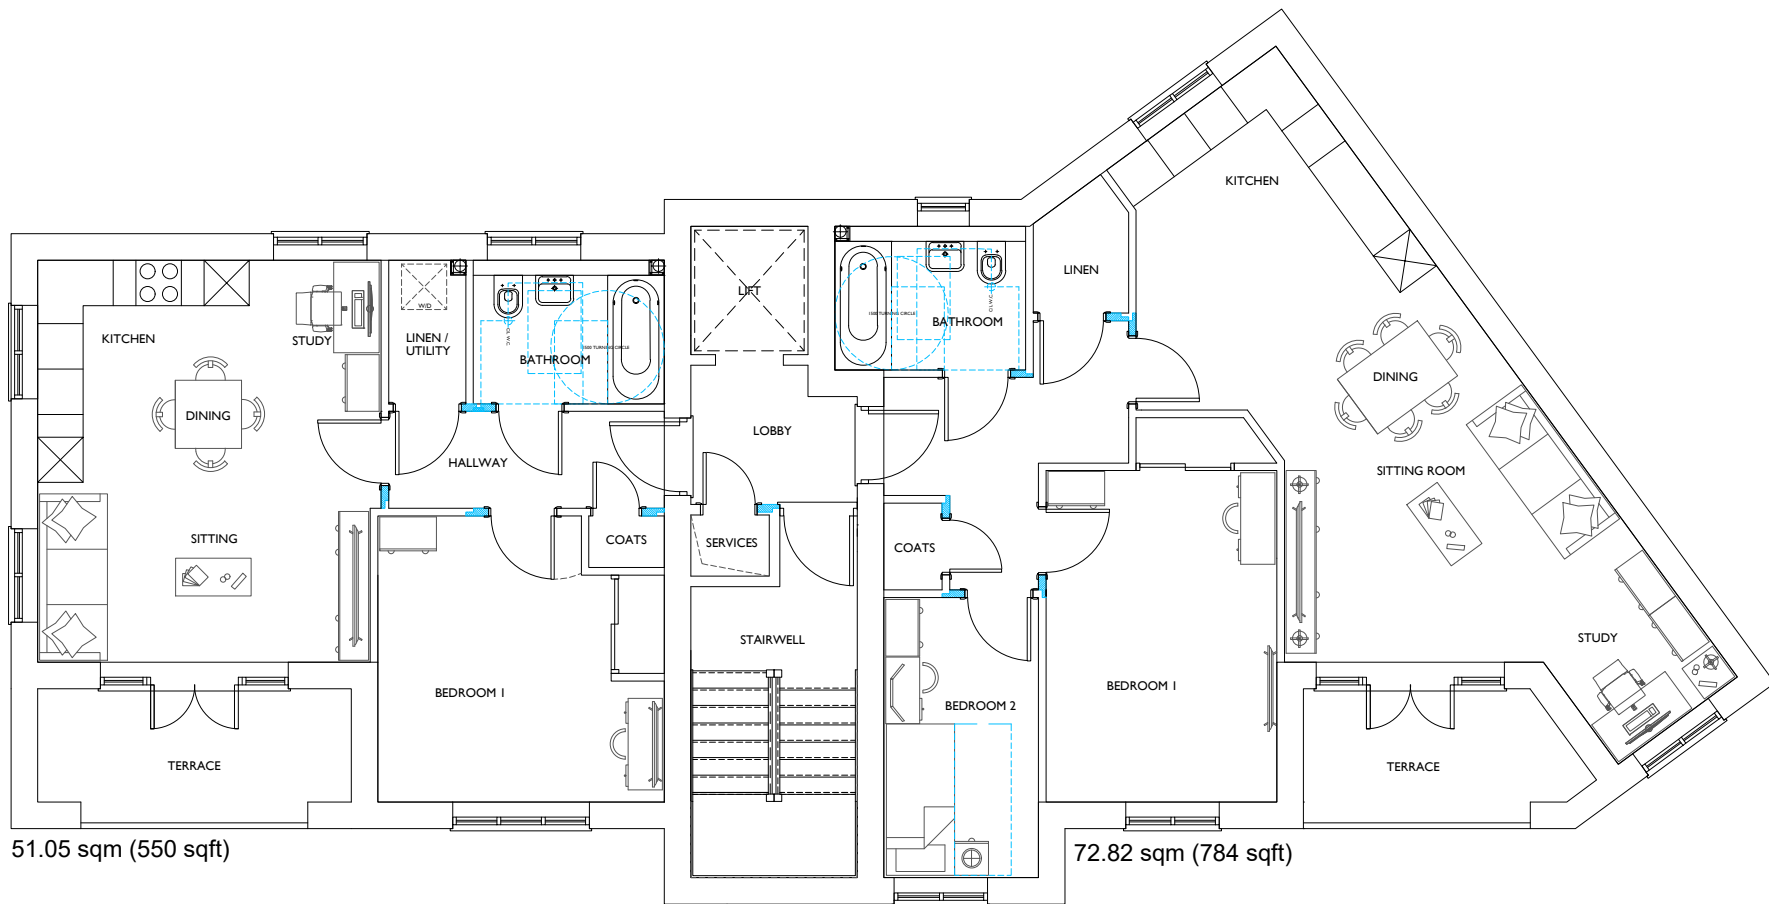

SECOND FLOOR PLAN

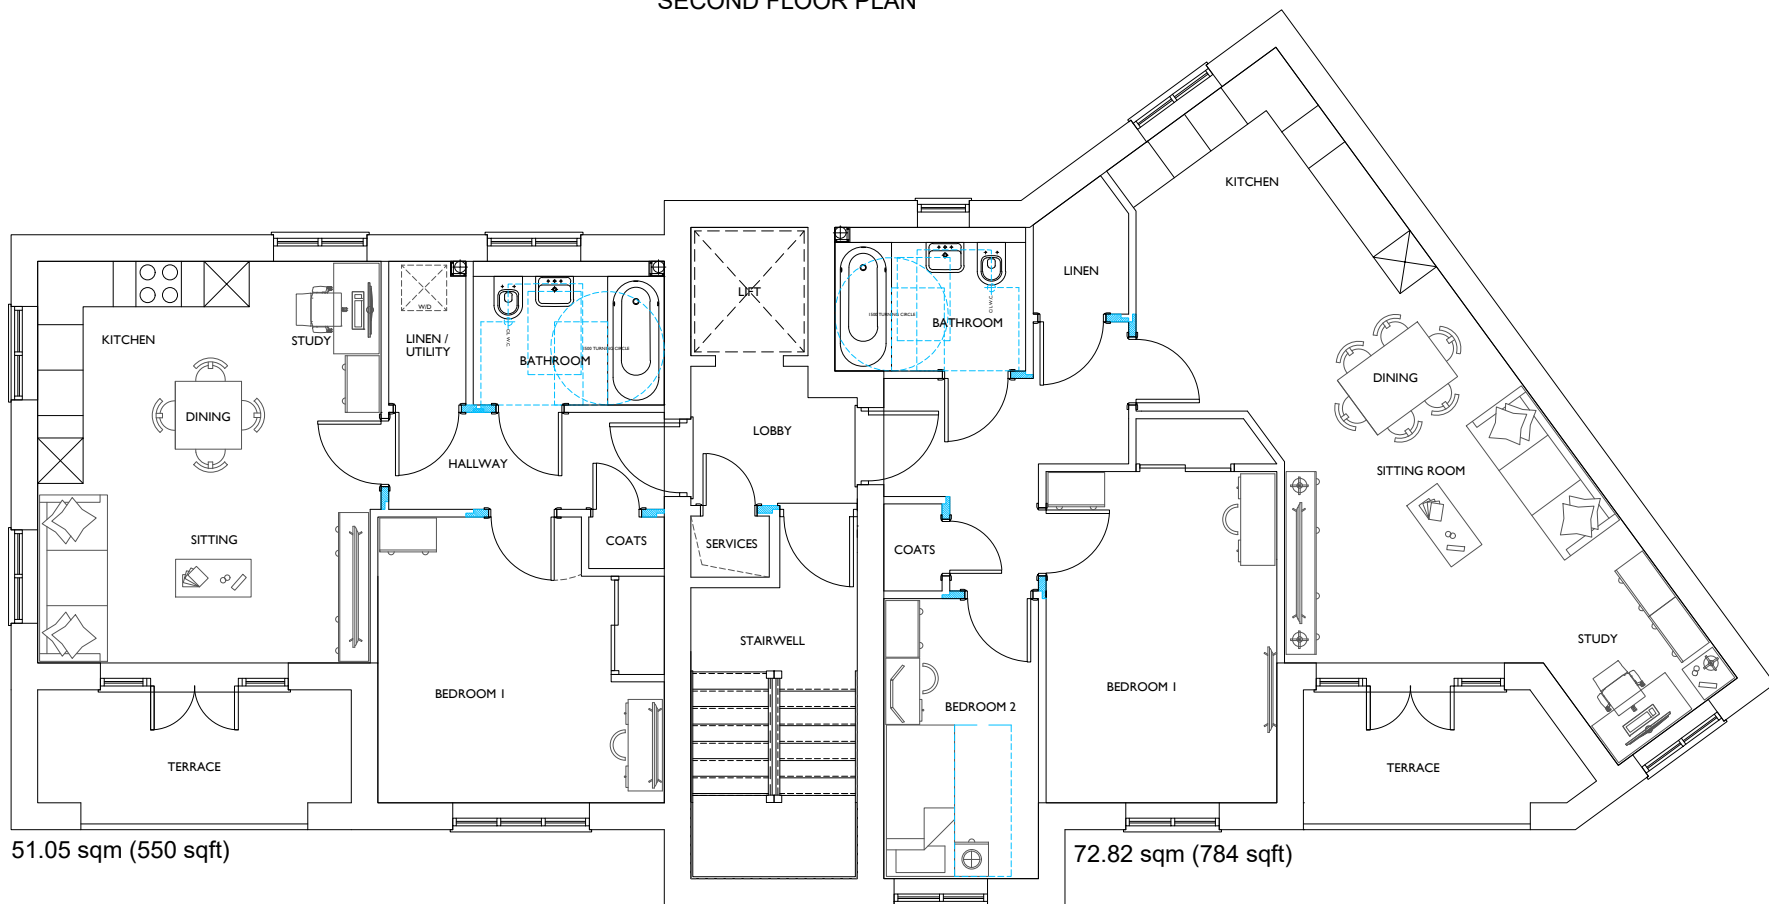


FIRST FLOOR PLAN

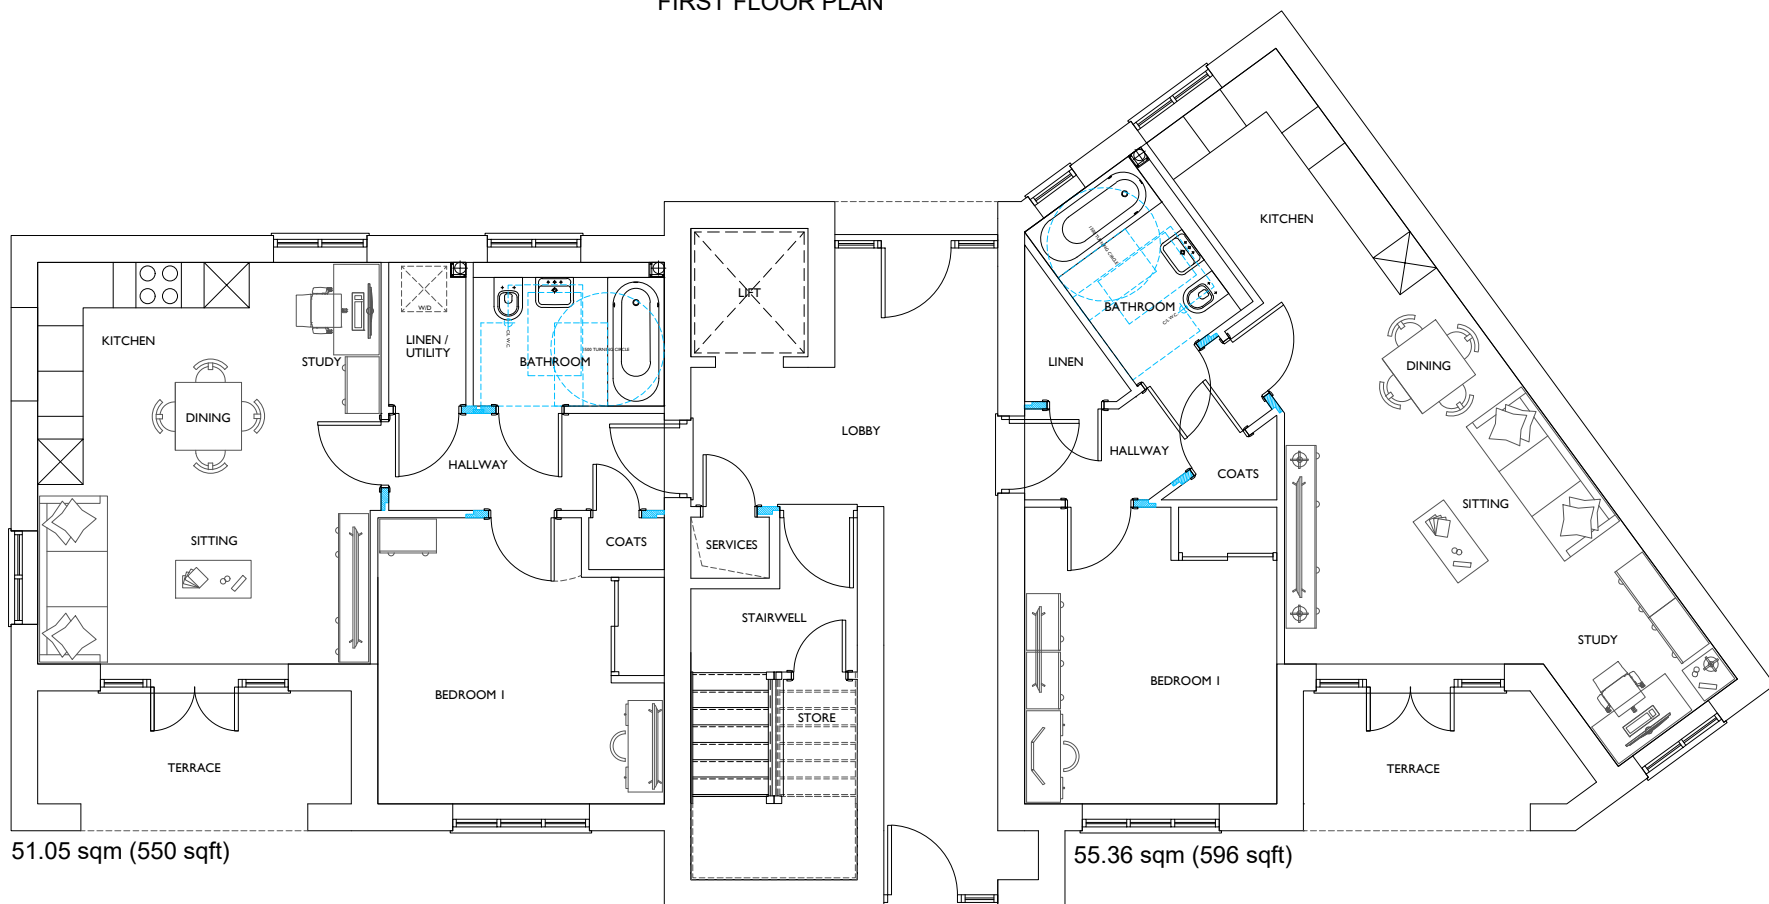


GROUND FLOOR PLAN



FRONT ELEVATION

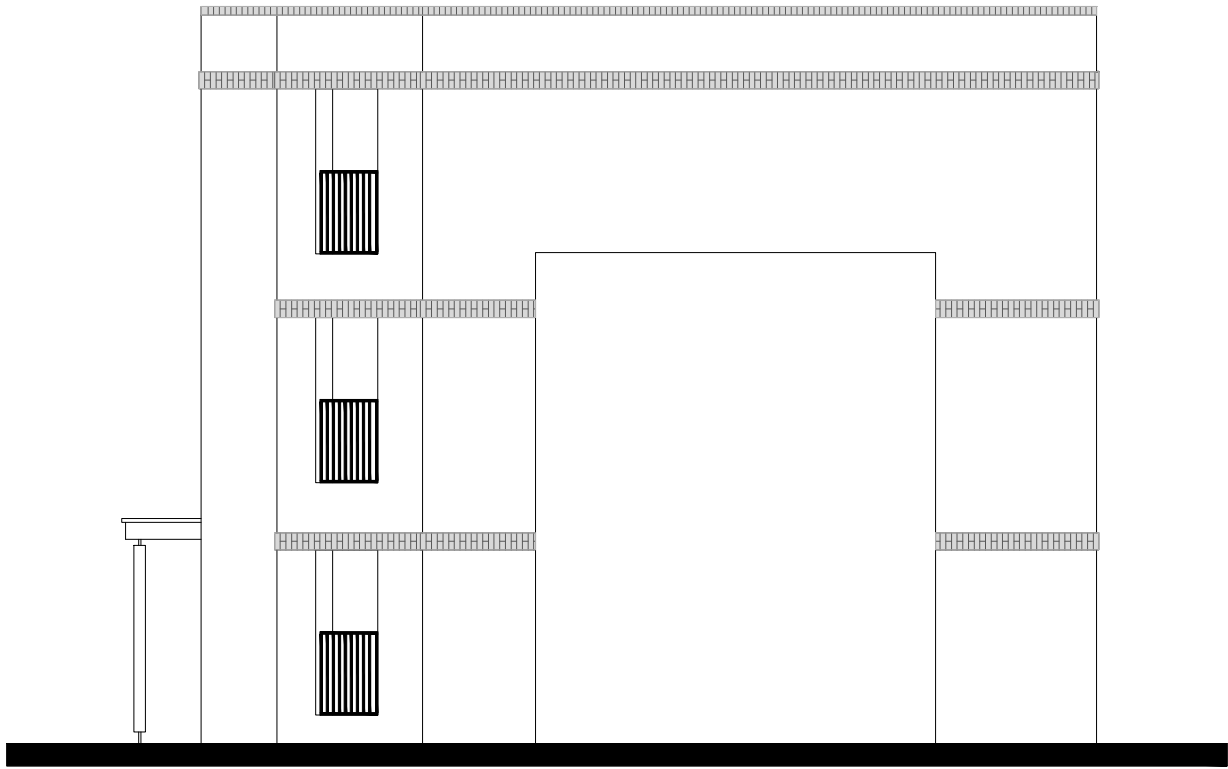

SIDE ELEVATION

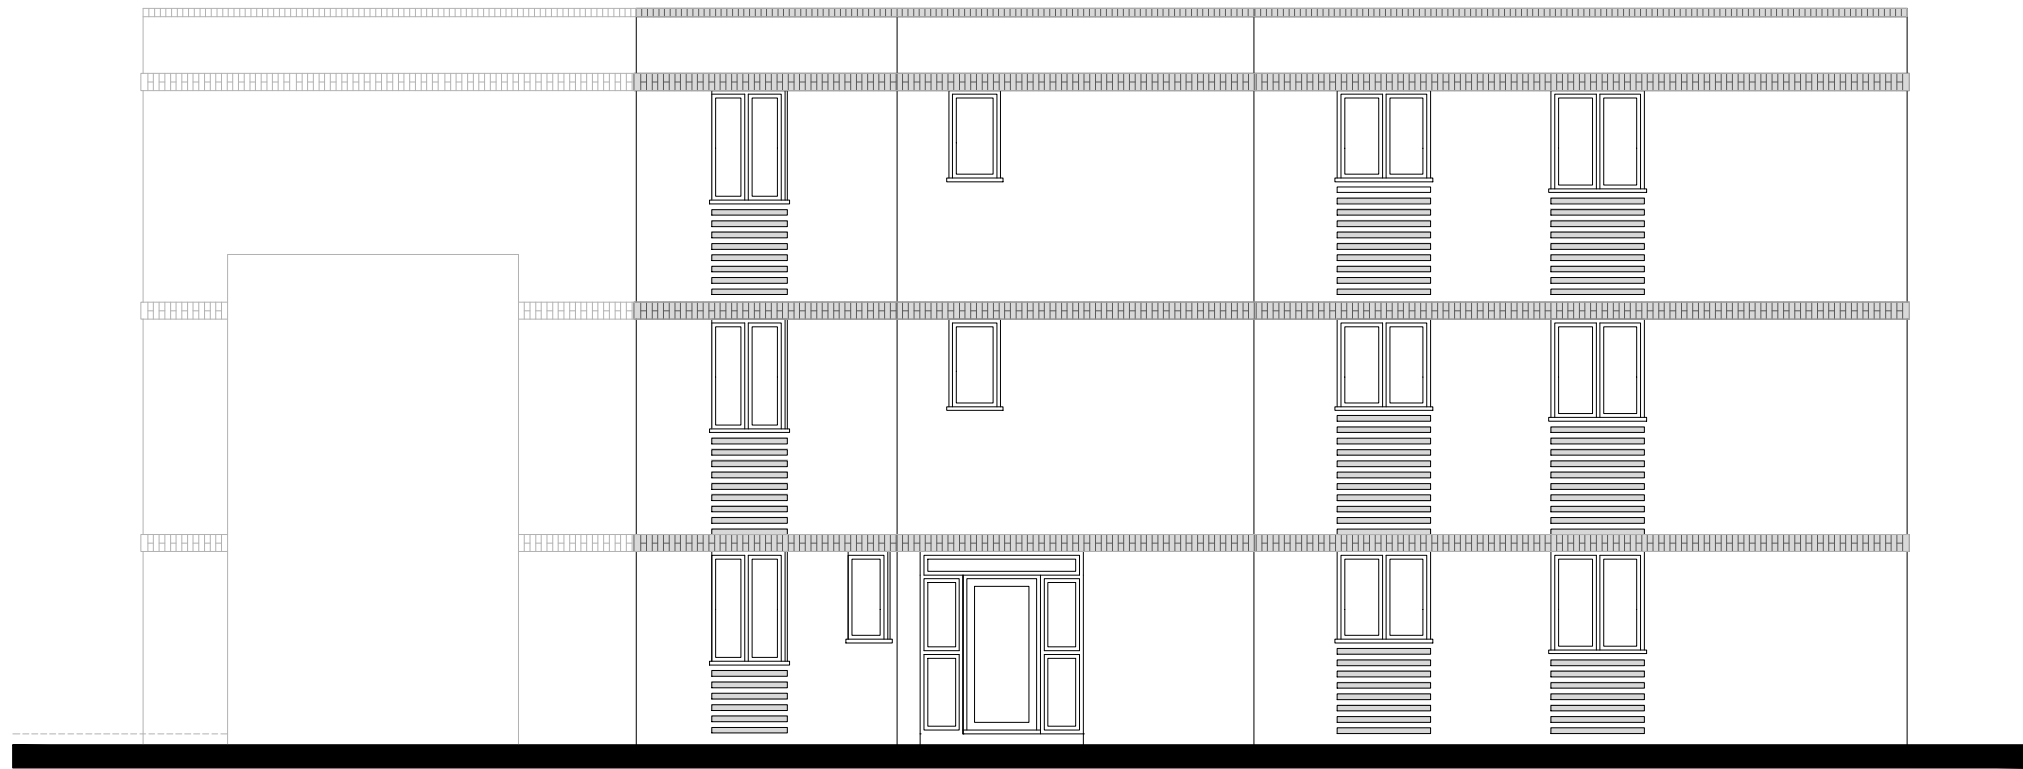

REAR ELEVATION



SIDE ELEVATION

12.11.25
09.10.25

REVISION CORRECTED
REVISED TO REFLECT INTERNAL COMMENT

revision
date

prepared
description



Knightway House
Park Street
Bagshot
Surrey
GU19 5AQ
T : 01276 538941
www.antlerhomes.co.uk

project
WEALDEN HOUSE, EAST GRINSTEAD

drawing
APARTMENT BLOCK 1 - FLOOR PLANS
& ELEVATIONS - PLOTS 1 TO 6

date
29.08.25

scale
1:100 @ A2

drawn
MJ

drawing number
WH - PL.22

revision
B

