




notes

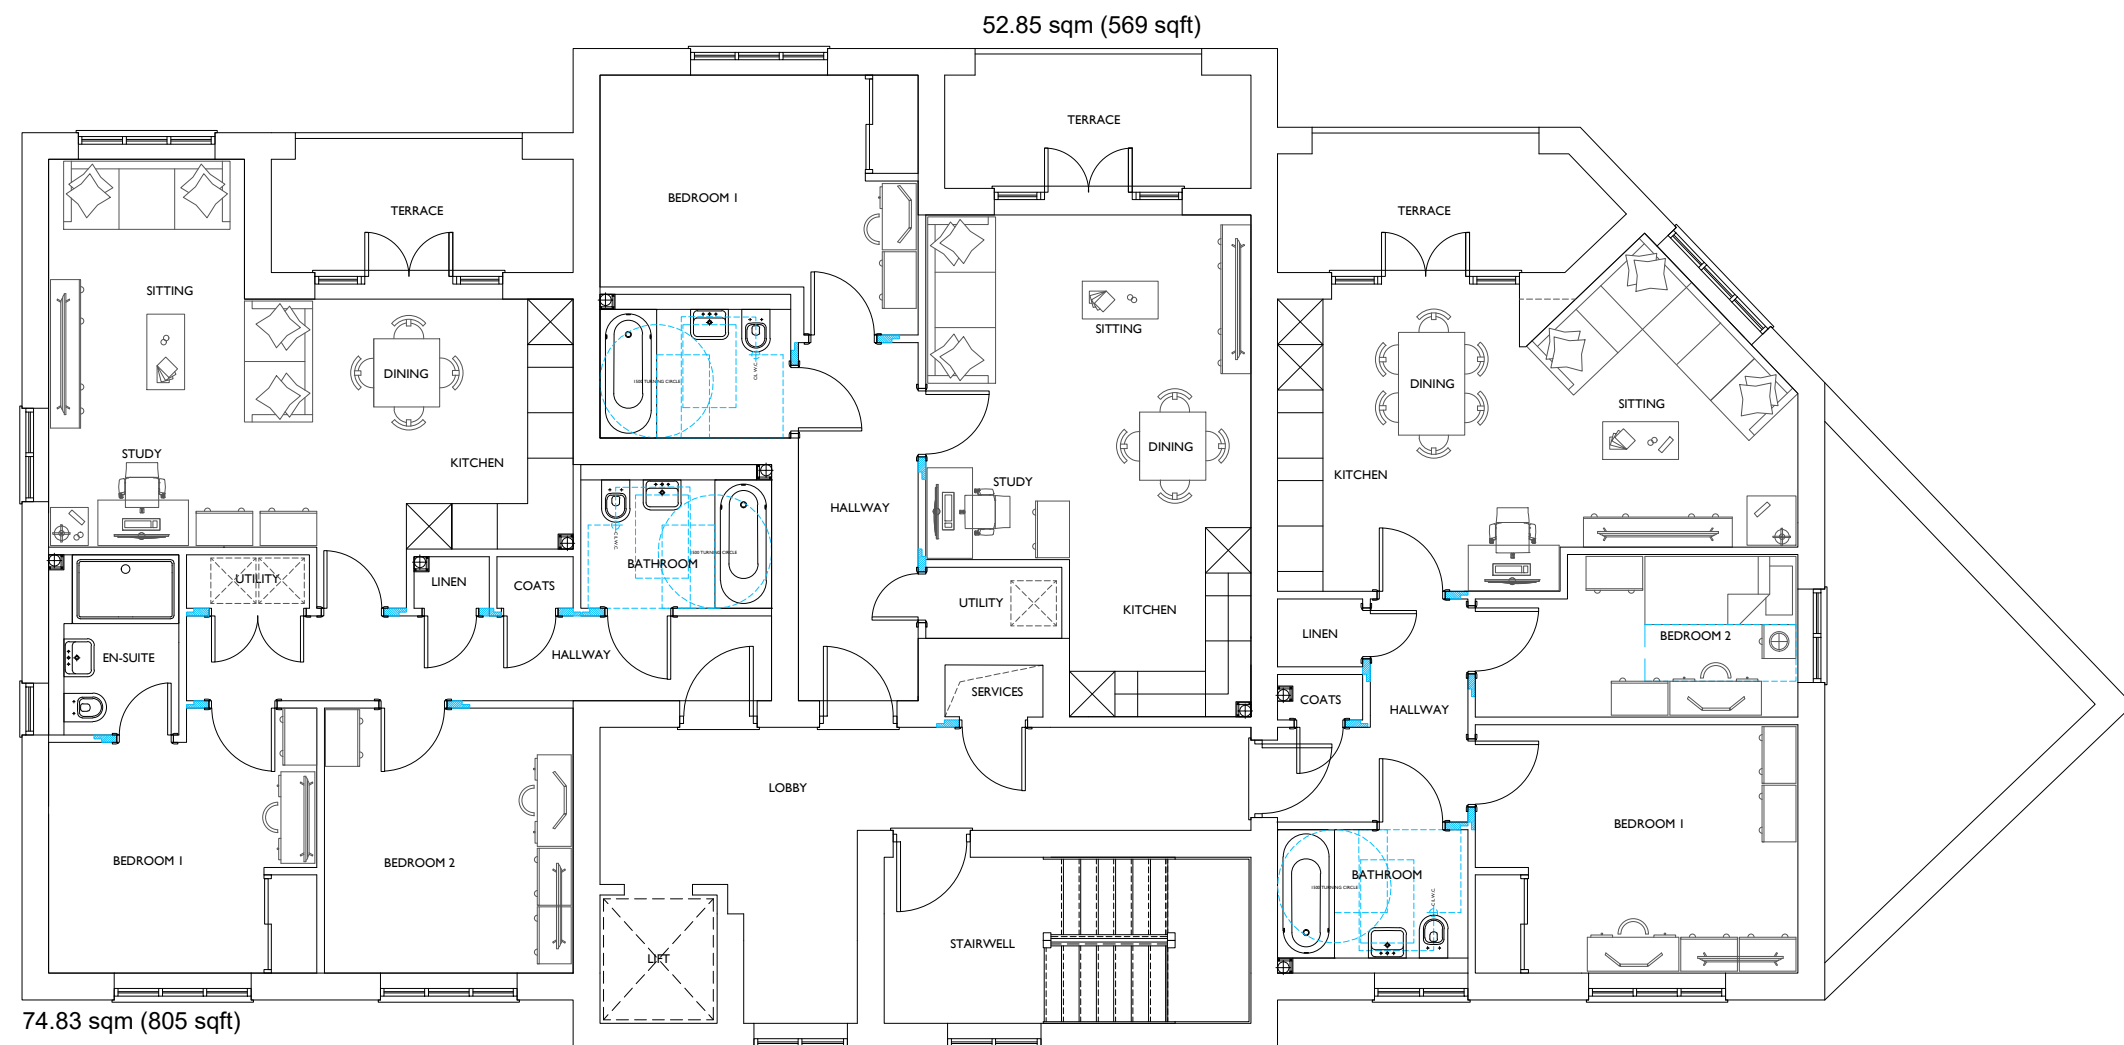

SECOND FLOOR PLAN

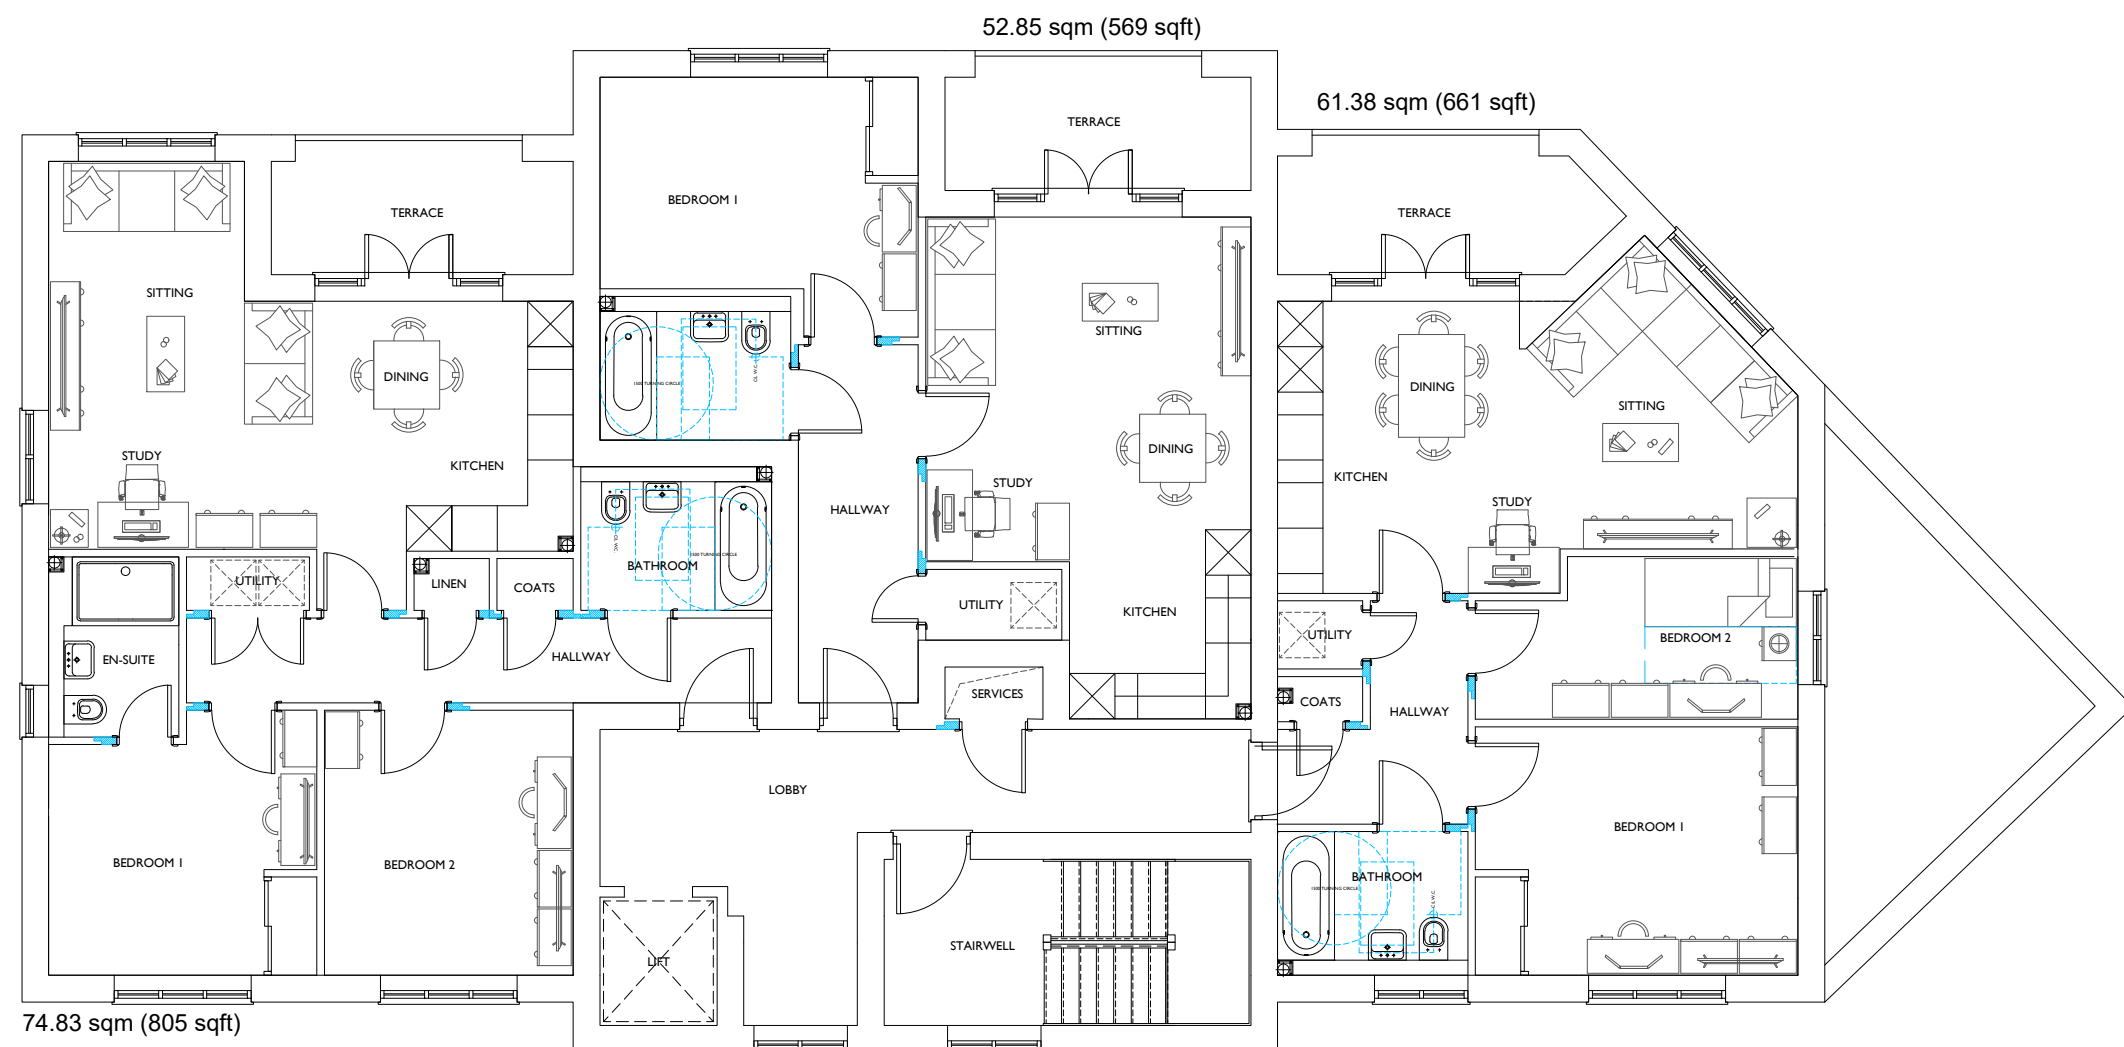

FIRST FLOOR PLAN

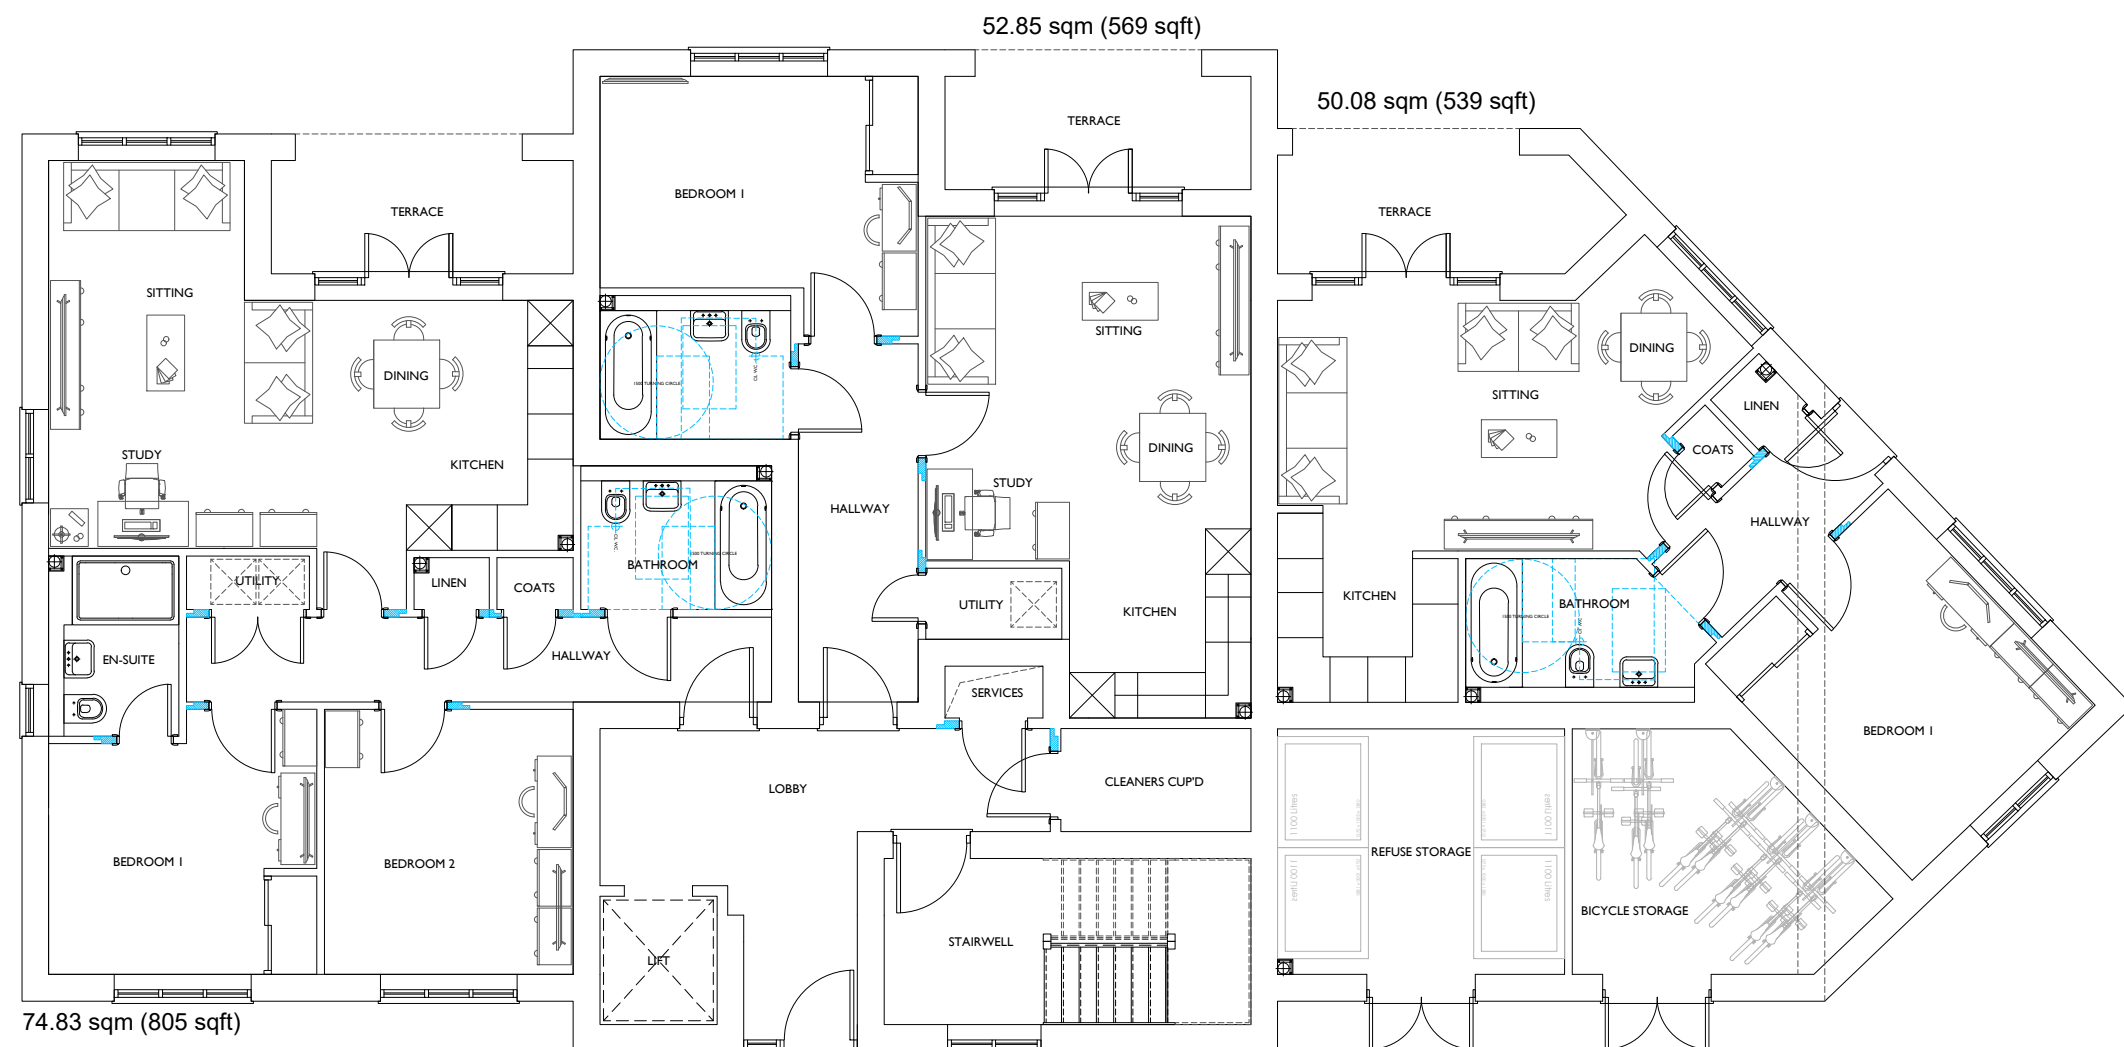

GROUND FLOOR PLAN




FRONT ELEVATION



SIDE ELEVATION



REAR ELEVATION

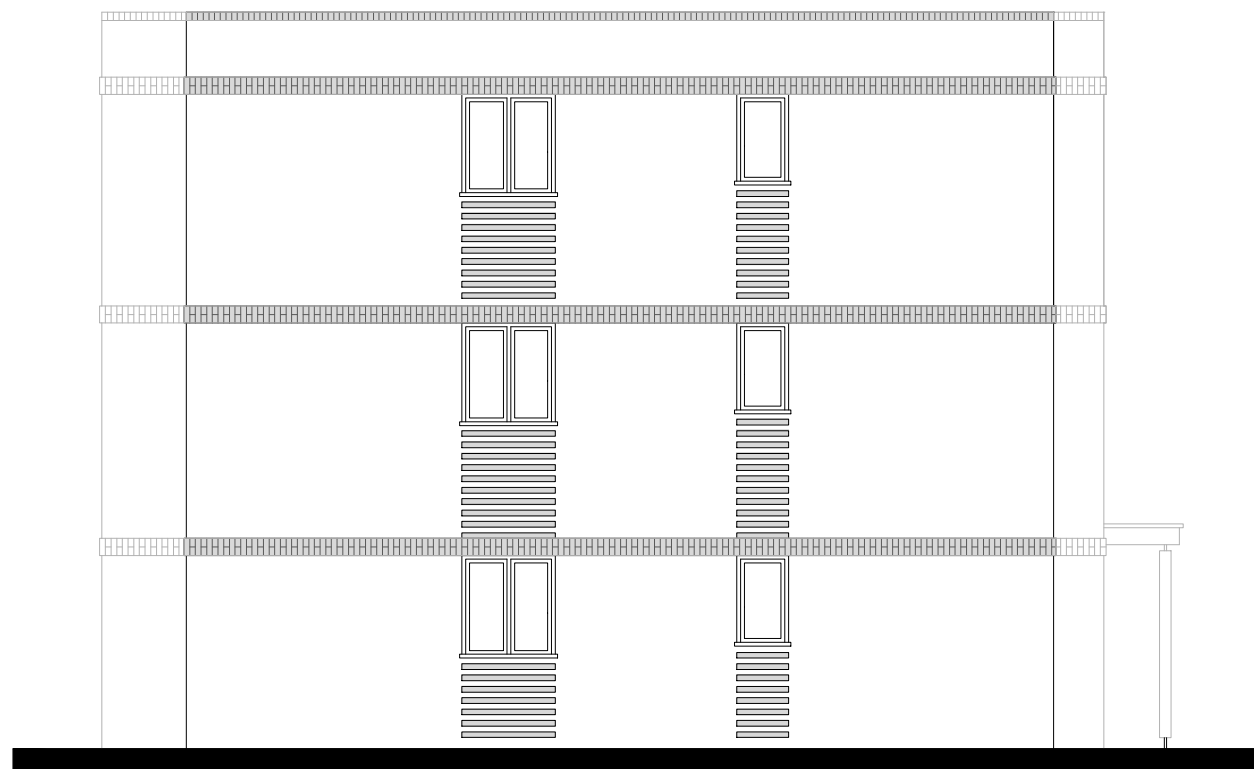

SIDE ELEVATION

A 09.10.25 M REVISED TO REFLECT INTERNAL COMMENT

revision
date
prepared
description



Knightway House
Park Street
Bagshot
Surrey
GU19 5AQ
T : 01276 538941
www.antlerhomes.co.uk

project
WEALDEN HOUSE, EAST GRINSTEAD

drawing
APARTMENT BLOCK 2 - FLOOR PLANS
& ELEVATIONS - PLOTS 38 TO 46

date
29.08.25

scale
1:100 @ A2

drawn
MJ

drawing number
WH - PL.23

revision
A

0 1 5 10m