



VISUAL SCALE 1:100 @ A2

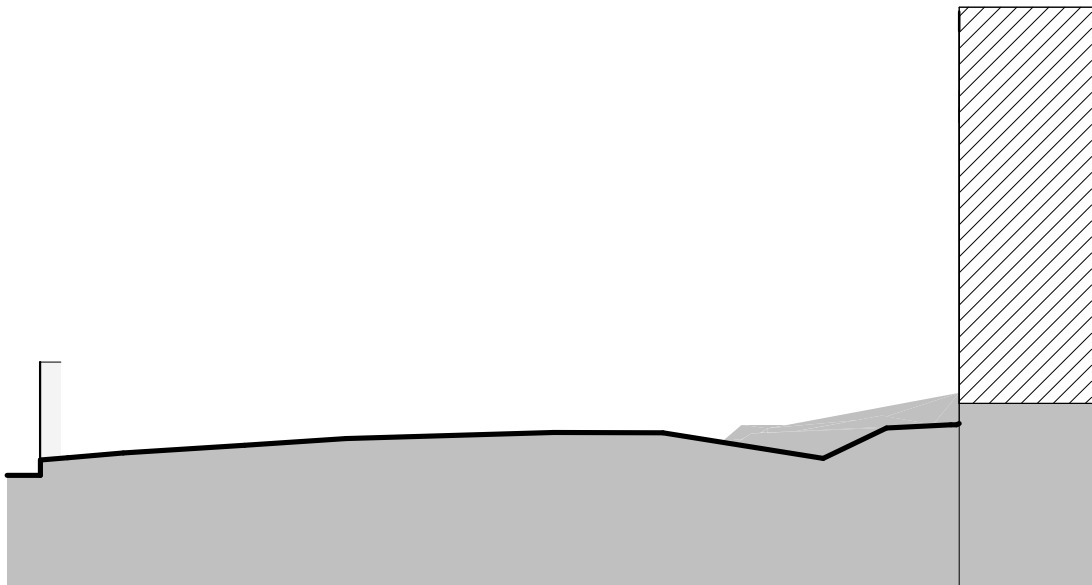

1 EXISTING ELEVATION FACING WEST
1 : 100

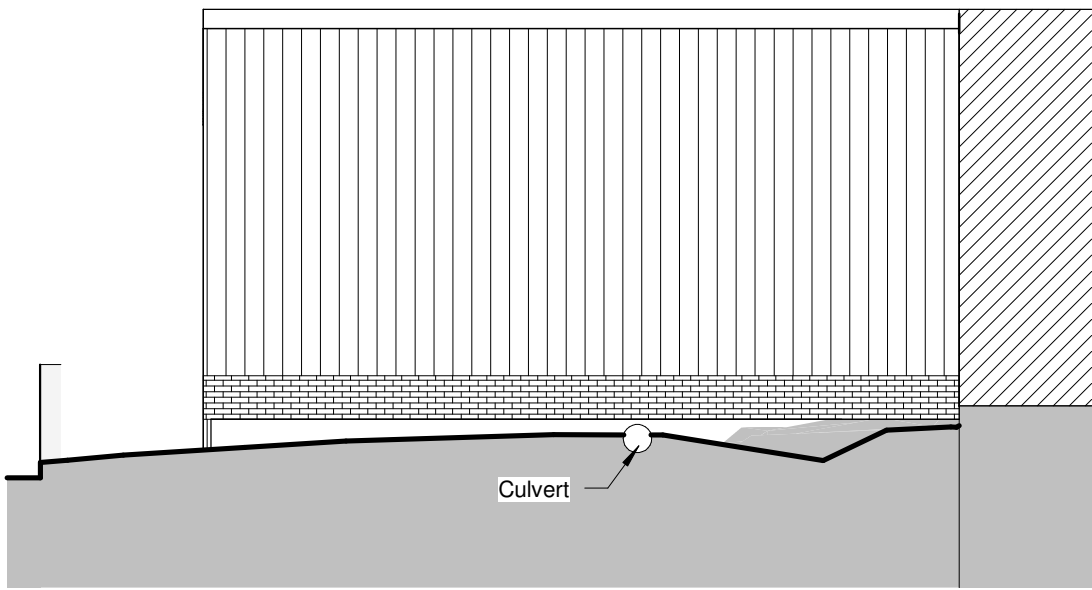

2 PROPOSED ELEVATION FACING WEST
1 : 100

Rev	Description	Date

ARCHITECTURAL DESIGN & DRAFTING

4 Union Place | Worthing | BN11 1LG
info@kronadesign.co.uk | kronadesign.co.uk
Tel: 01903 256150 Mob: 07827 994111

PROJECT

Proposed Extension

ADDRESS

Unit 19
Bolney Grange Business
Park
Stairbridge Lane
Bolney
RH17 5PB

TITLE

Existign & Proposed
West Elevation

CLIENT

UK Helix

DRAWN	STATUS	DATE
JLB	Planning	15/01/25

SCALE (@ A2)	PROJECT NUMBER
1 : 100	KD.1634/1

DRAWING NUMBER	REV
A.202	