


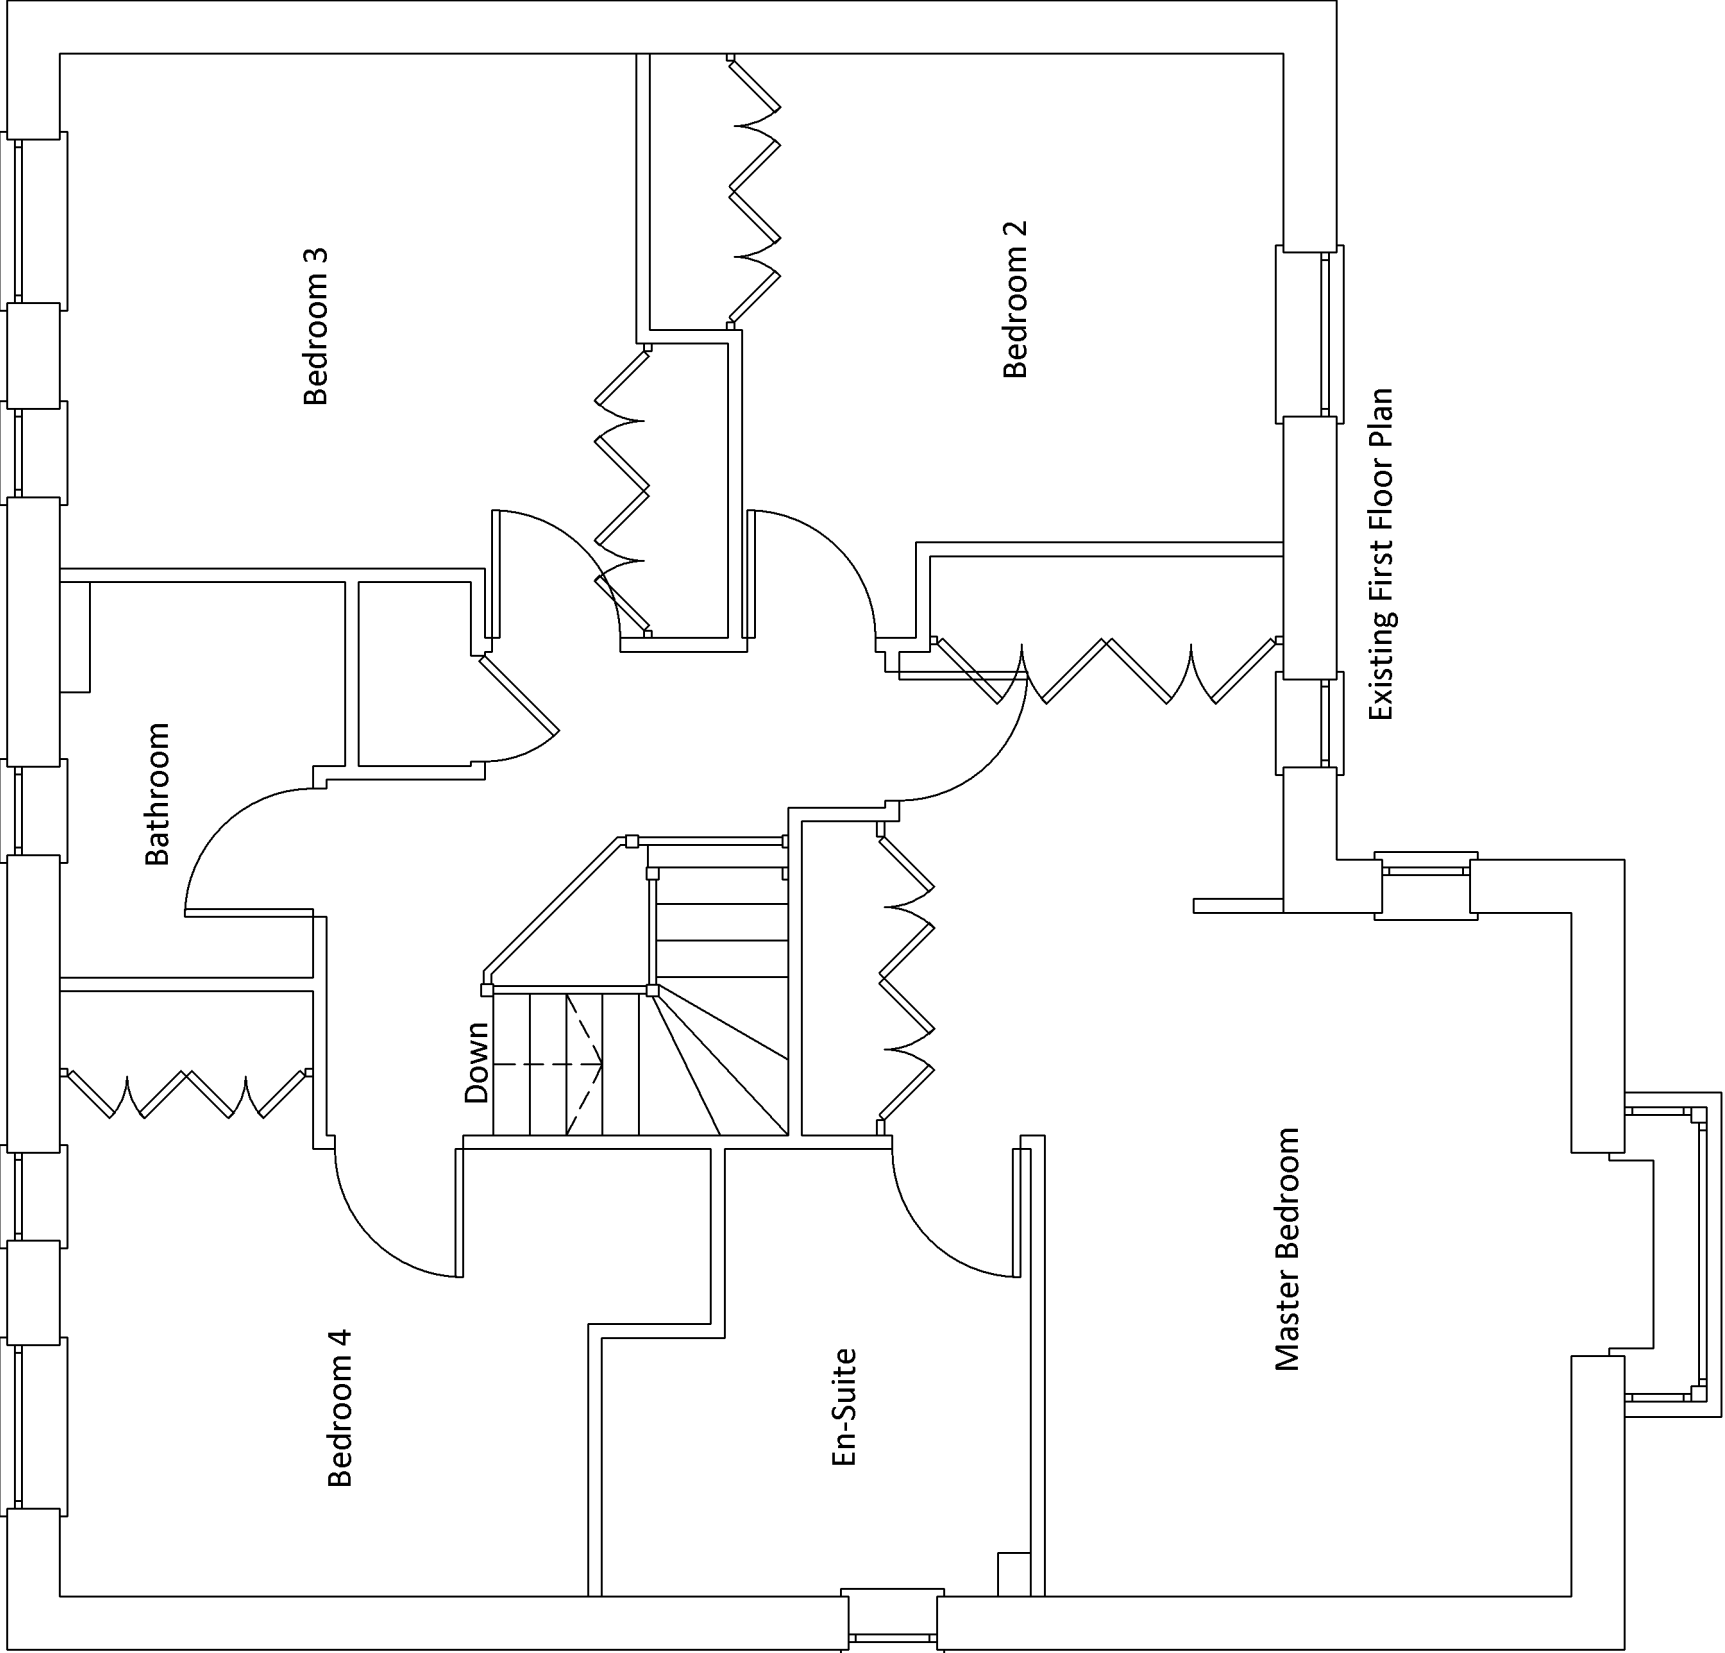

Existing First Floor Plan





Mount View
Tattenham Crescent
Epsom
KT18 5NU

T 07402981208
E jack@commercialdrawing.com
W www.commercialdrawing.com

Drawing Title
Existing First Floor Plan

Project
57 Langmore Lane Lindfield Lane RH16 2BD

Client
Mr & Mrs Slater

Scale @ A3	Issue Date	Drawn By
1:50	06/12/2024	JT
Job No.	Drawing No.	Revision
LML/2024	002	

Notes
Contractors should not scale or use the dimensions shown on this drawing. Any dimensions should be verified from the contractors own measurements taken on site before any the manufacture or installation of any materials. This drawing is the property of CDS Ltd. it should not be copied or issued without their consent.