

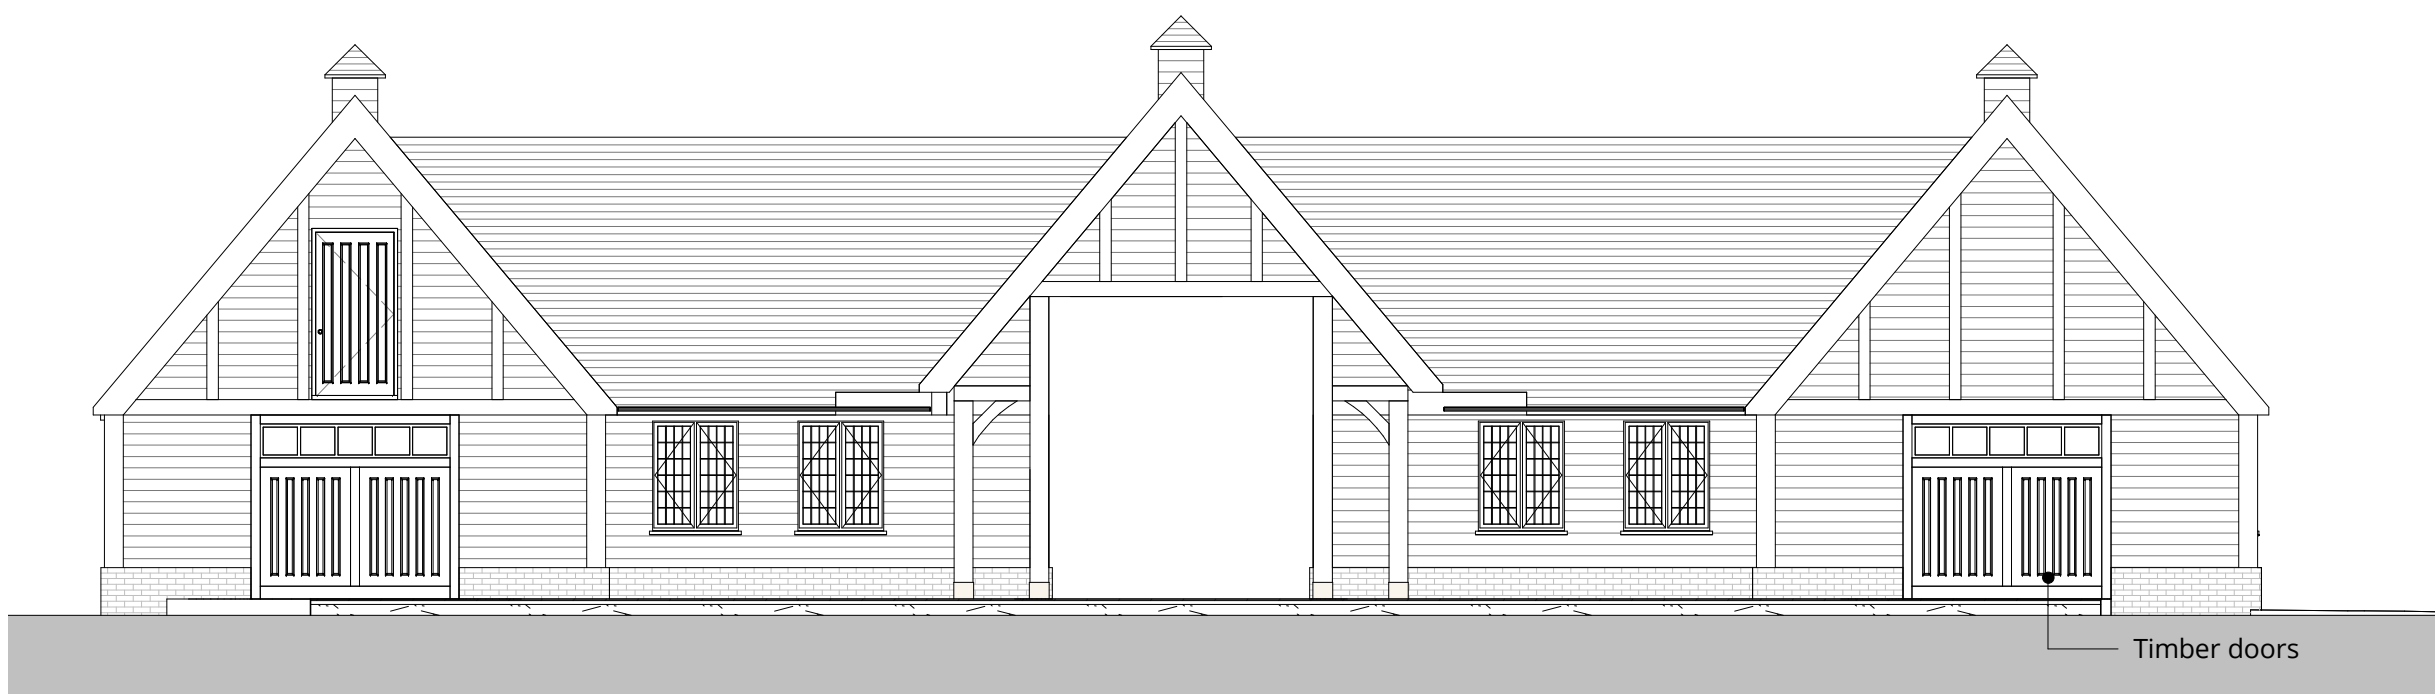


Notes:

 


Coach House_ South West Elevation
1 : 100

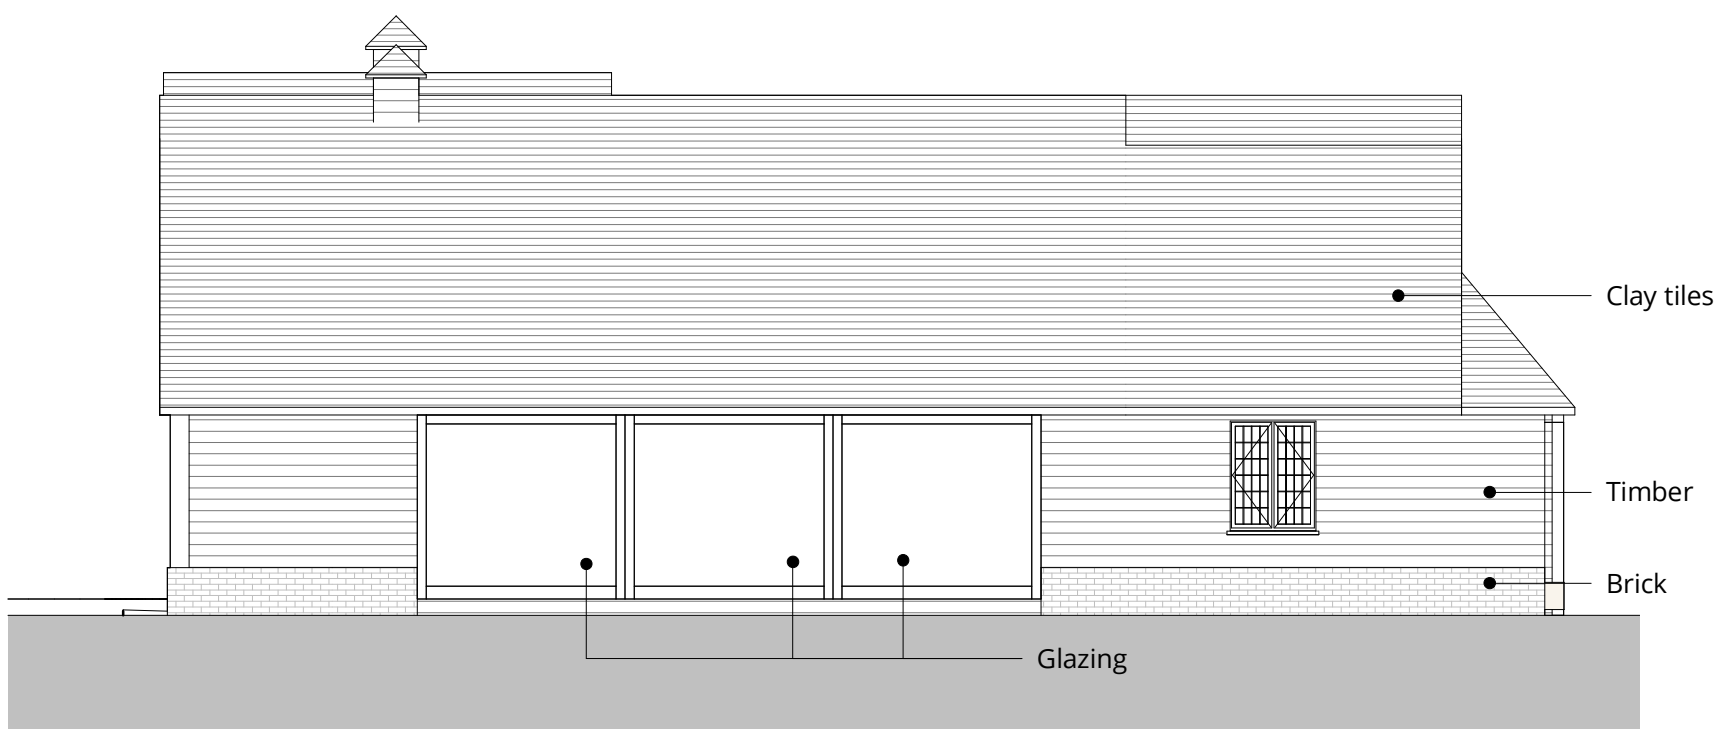


Coach House_ South East Elevation
1 : 100



South E. Inner Courtyard Elevation
1 : 100

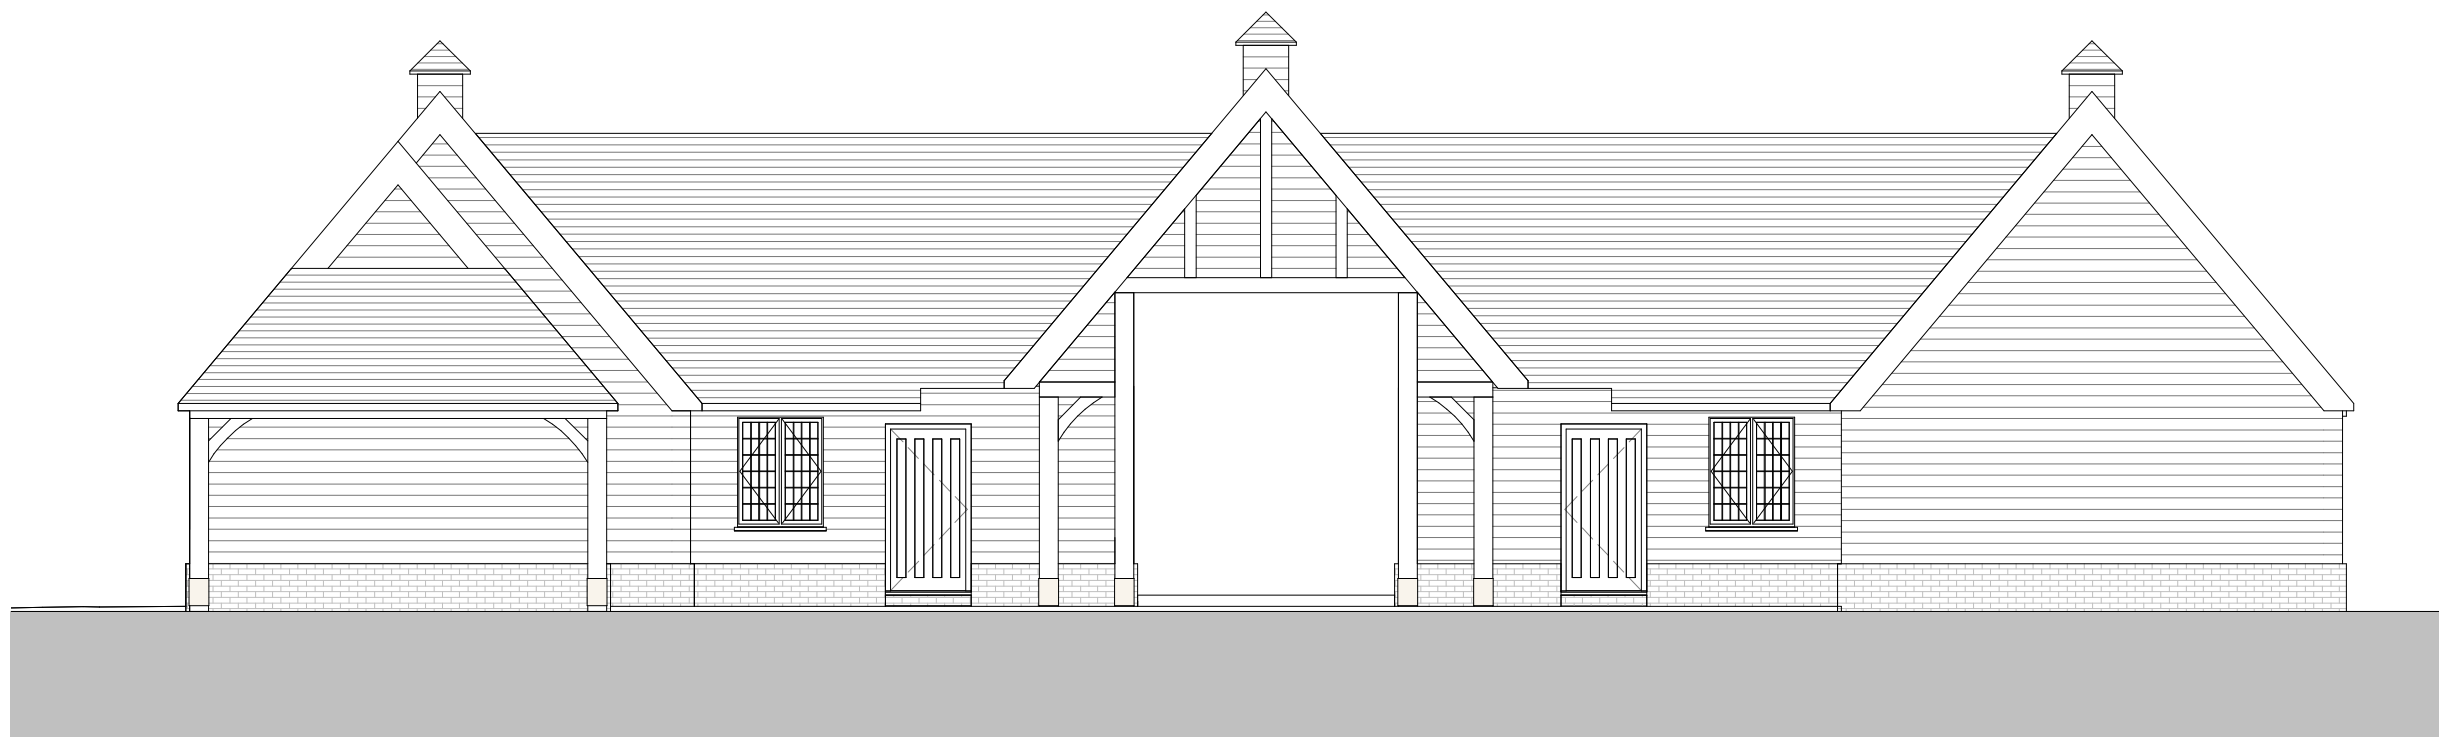


Coach House_ North East Elevation
1 : 100

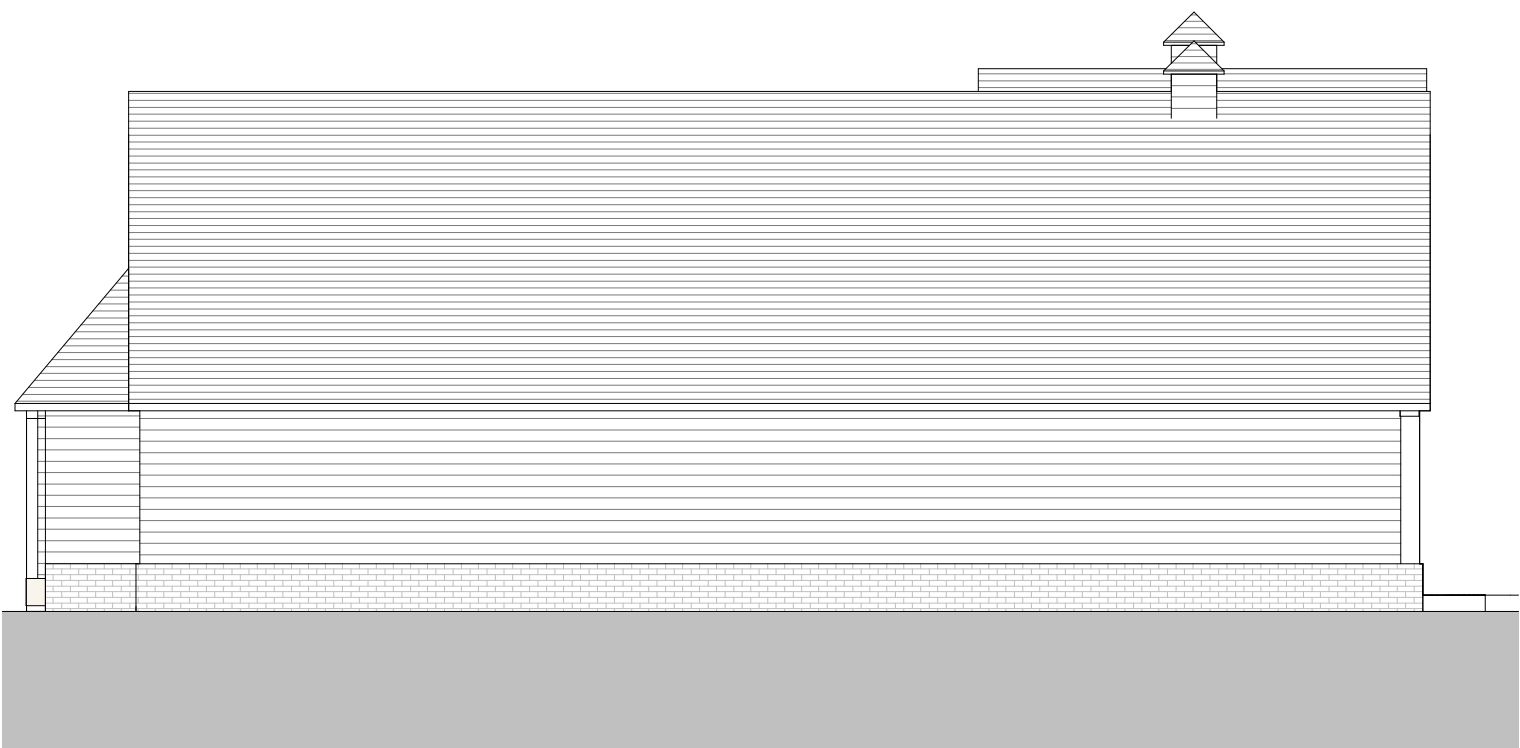

Coach House_ North West Elevation
1 : 100



North W. Inner Courtyard Elevation
1 : 100

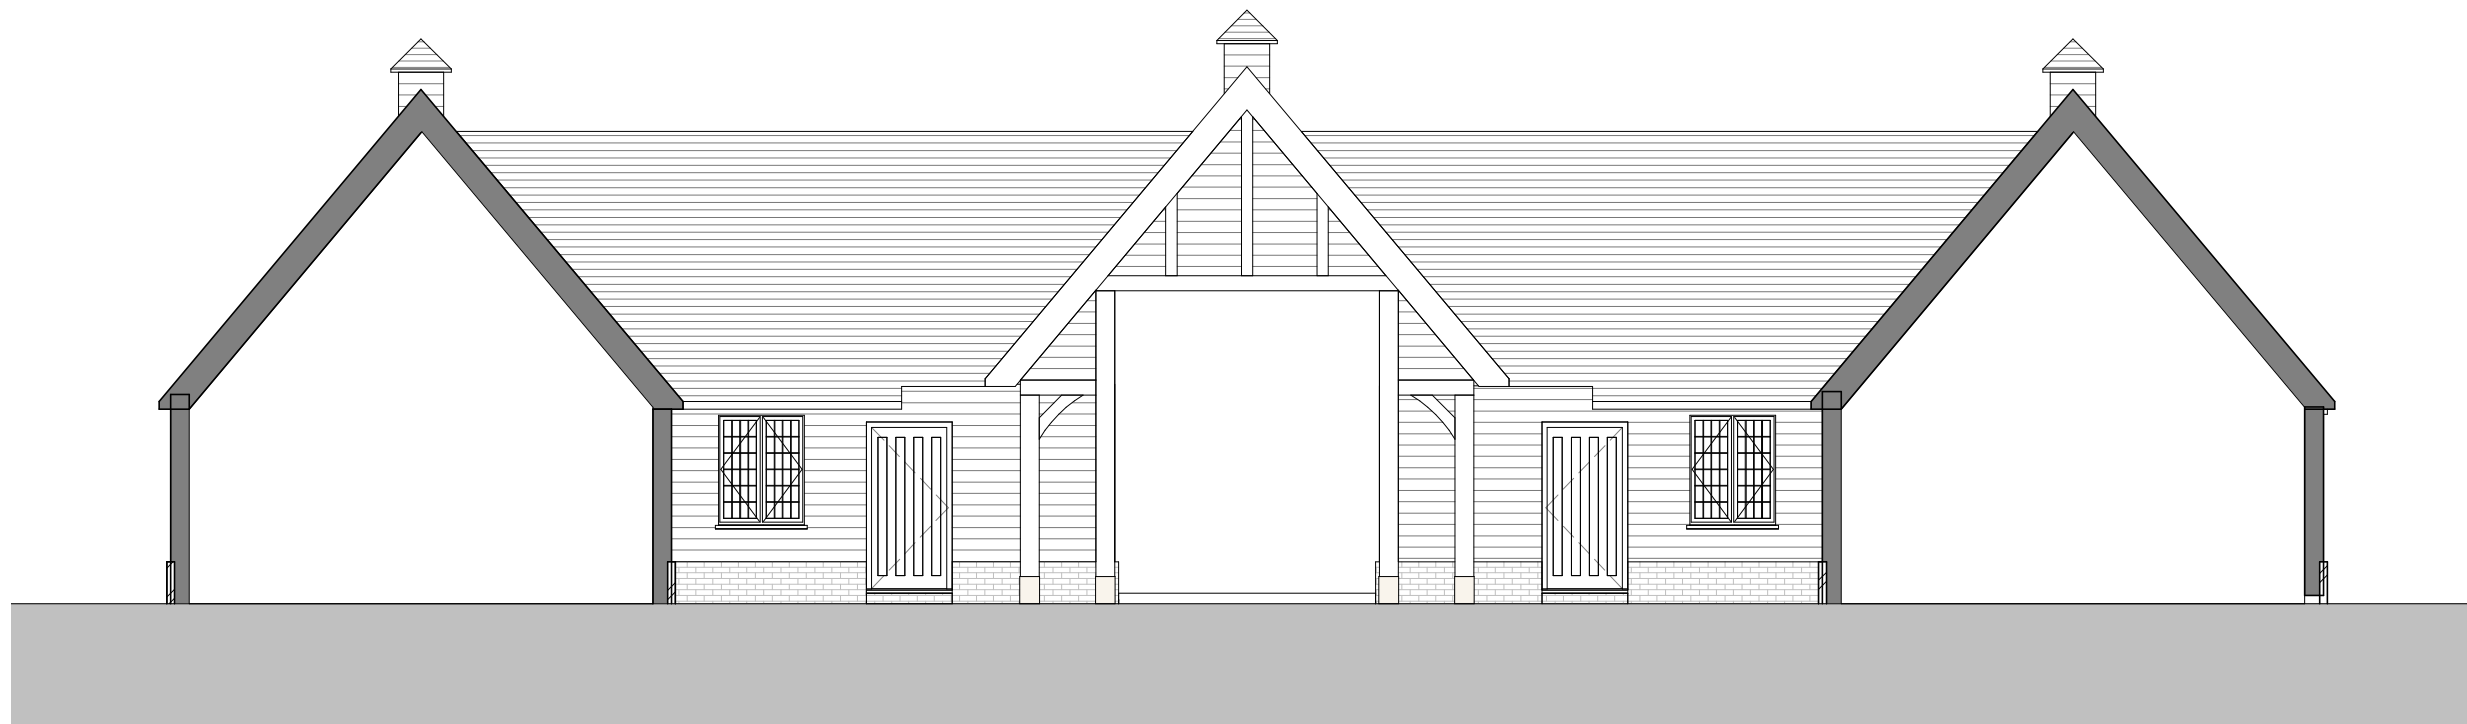

Coach House_ N. East Typical Section
1 : 100

Rev	Description	Date	Drawn	Chk'd
B	Minor Amendments	250116		
A	Additional Info	250114		
0		241211		



16 lambton place
notting hill
london w112sh
t 02072293125
f 02072293257
e info@wolffarchitects.co.uk

status:

PLANNING

project:
Lychgate Cottage

drawing title:
Coach
House_Proposed
Elevations & Section

date: 07/05/24 | scale: 1 : 100

dwg no: 2414-PL-303 | rev no: B