



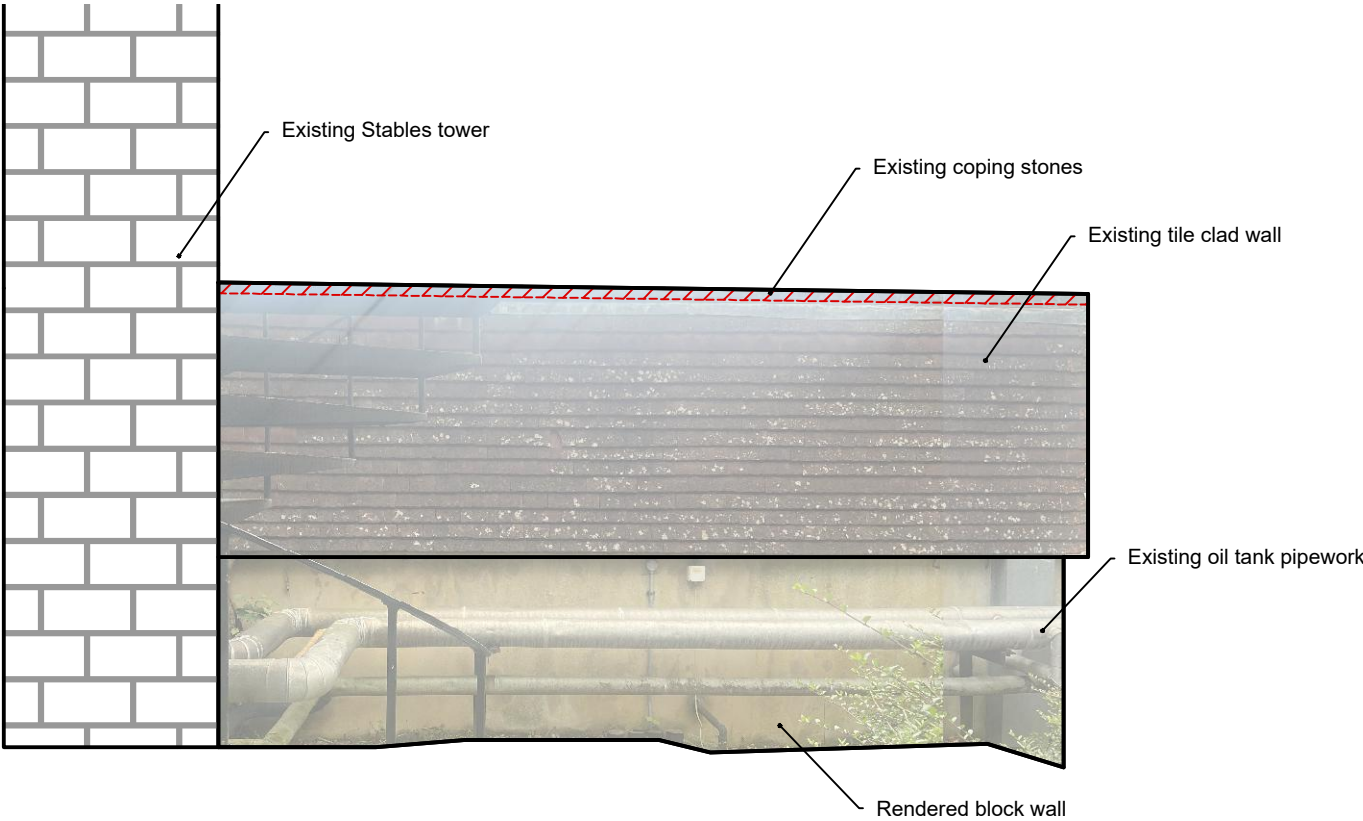

OIL TANKS EAST ELEVATION
As Proposed, 1:50

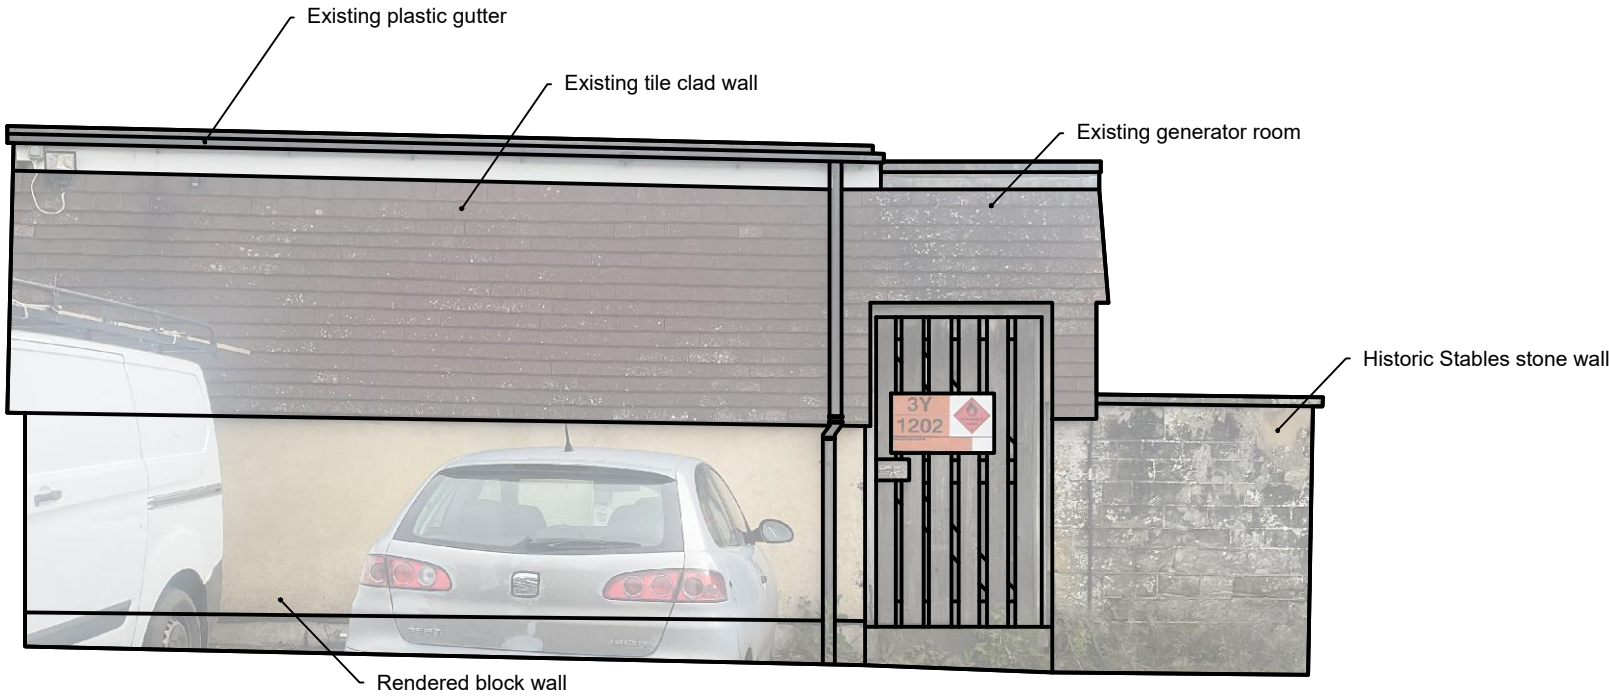

OIL TANKS WEST ELEVATION
As Proposed, 1:50



GENERAL NOTES:

- Do not scale from this drawing. Use figured dimensions only. Contractor to check dimensions on site prior to construction and notify CA of any discrepancy.
- This drawing is to be read in conjunction with all other relevant contract drawings, specifications & Schedules.
- If in doubt: Ask
- Martin Ashley Architects shall be notified in writing of any discrepancies.

KEY:

DEMOLITIONS

STATUS

STATUTORY CONSENT

MARTIN ASHLEY ARCHITECTS
745, 7th Floor, Regal House, 70 London Road, Twickenham, Middlesex, TW1 3QS
T +44 (0) 20 8948 7788
www.ma-arch.co.uk

Client
RBG KEW
WAKEHURST

Project
WAKEHURST
DECARBONISATION PROJECT

Title
OIL TANKS DEMOLITIONS
EAST & WEST ELEVATIONS
As Proposed

Date	Scale
October 2024	1:50@ A3

Checked By	Drawn By
JC	EM

Drawing Number	Revision
2280-01/02/03	-

© Martin Ashley Architects 2024