


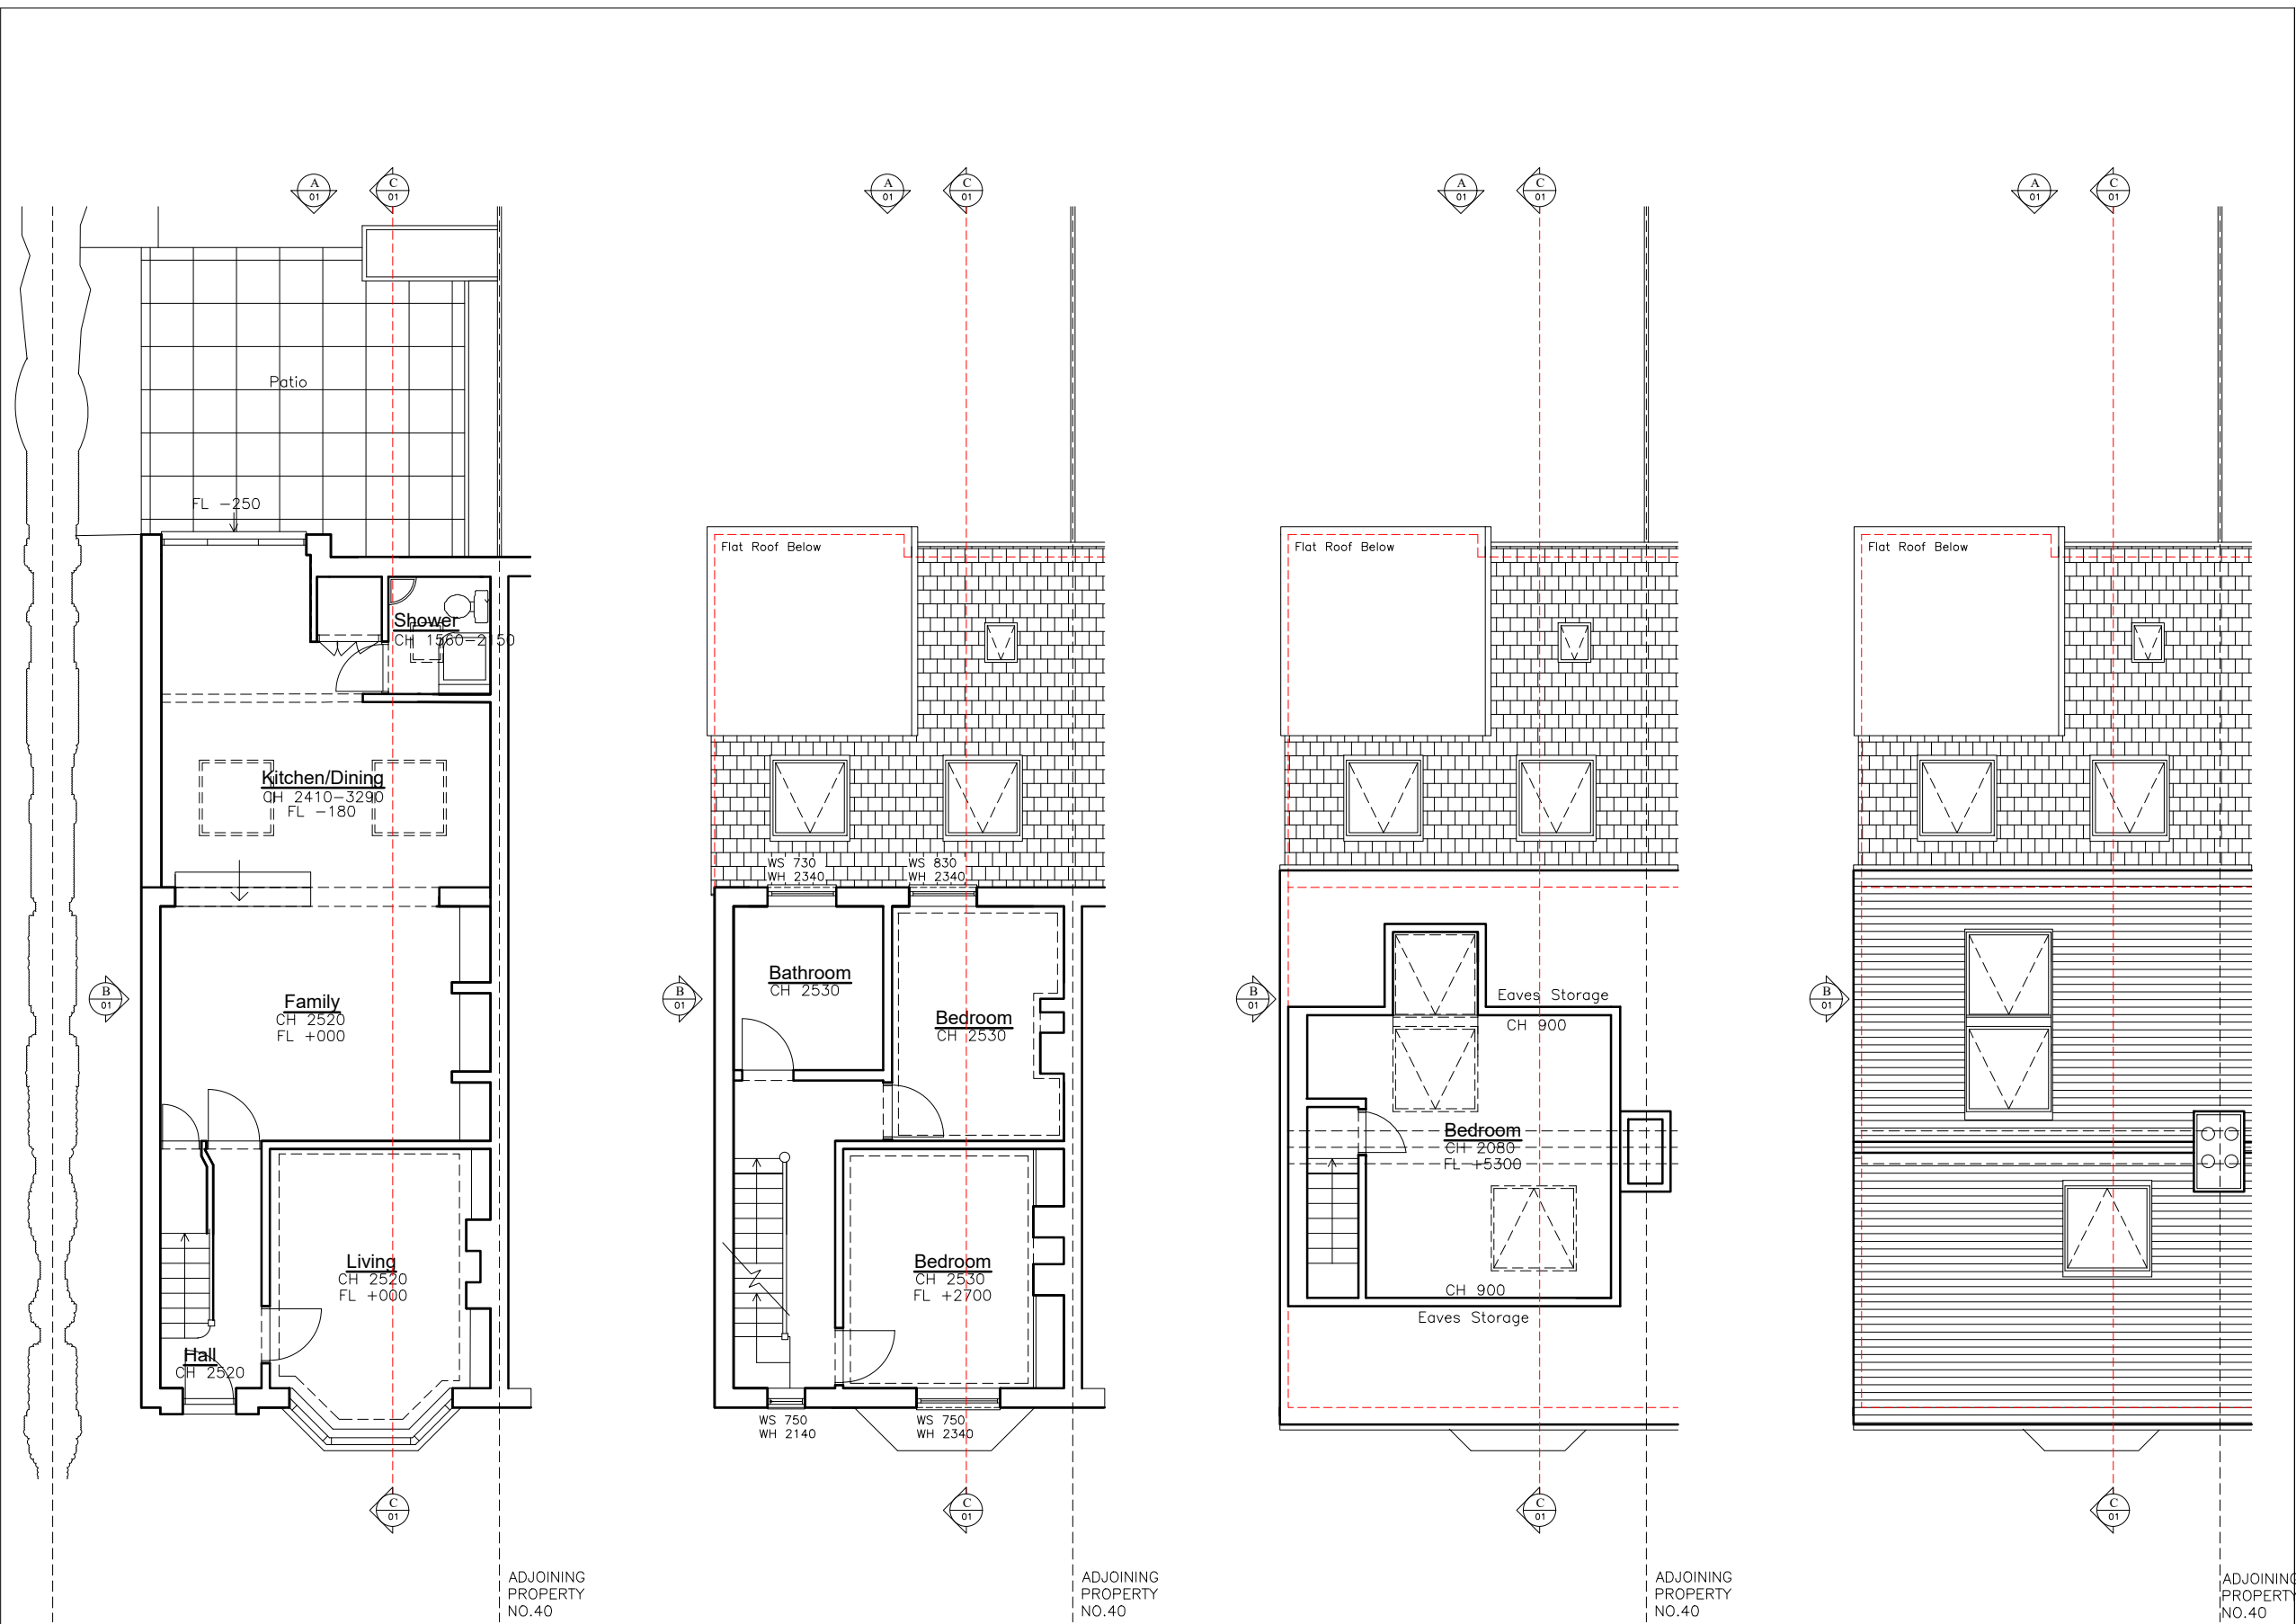

Existing Ground Floor Plan

Existing First Floor Plan

Existing Second Floor Plan

Existing Roof Plan

**LAWFUL DEVELOPMENT
DRAWING**

SARAH BREEZE RIBA

Client

Lindsey & Brett Hudson

Project

42 Luxford Road
Lindfield
West Sussex RH16 2LZ

Title

Existing Floor Plans & Roof Plan

<i>Drawn by</i>	SB	<i>Checked by</i>	LH&BH
<i>Scale</i>	A3 @ 1:100	<i>Date</i>	15.09.25

<i>Project no.</i>	<i>Dwg. no.</i>	<i>Revision</i>	<i>Prelim.</i>
BA213	00	--	