



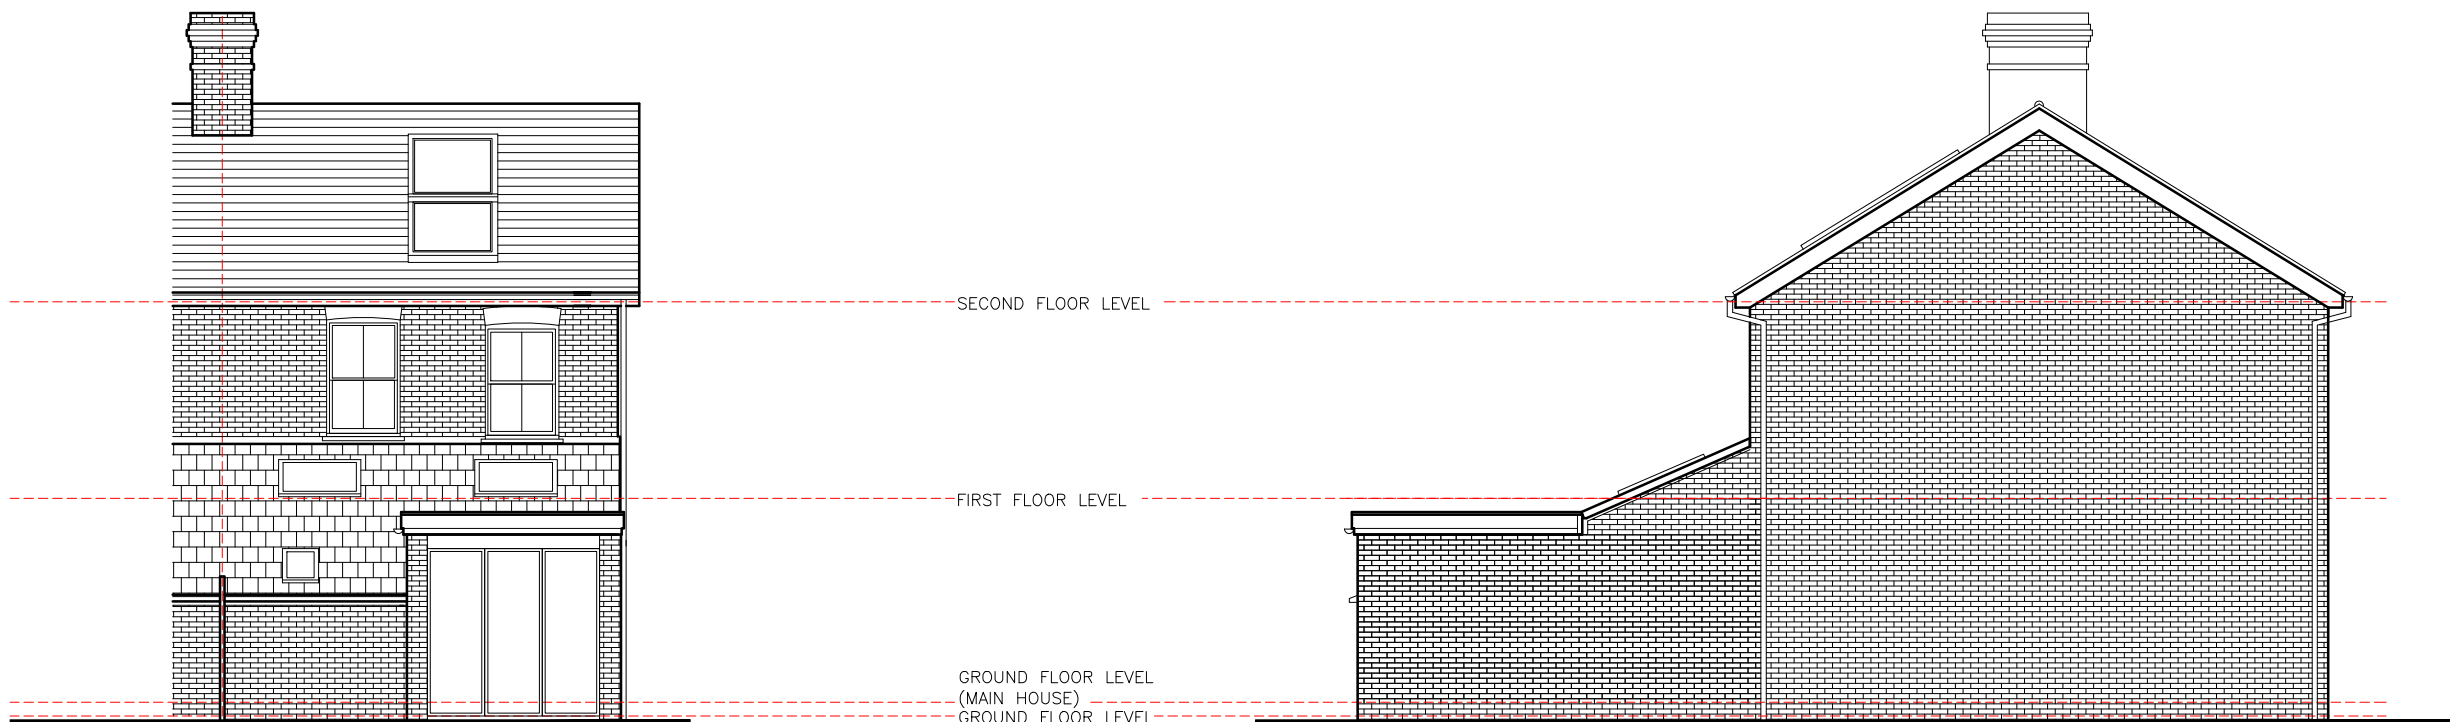


A) Existing Rear Elevation

B) Existing Side Elevation

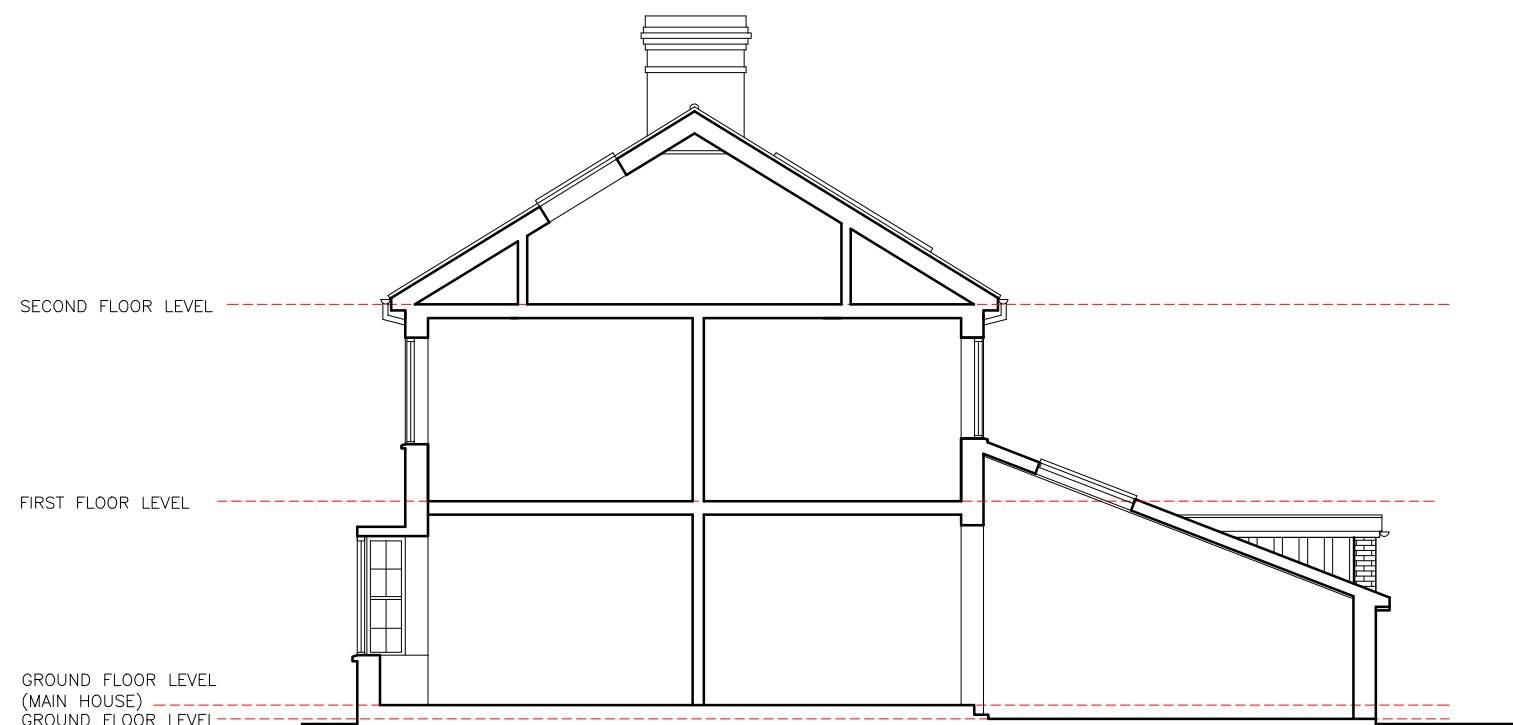

C) Existing Section CC & Side Elevation

LAWFUL DEVELOPMENT
DRAWING

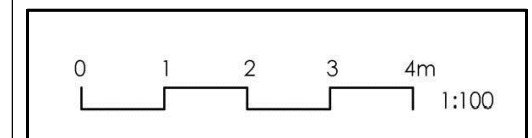

SARAH BREEZE RIBA

Client

Lindsey & Brett Hudson

Project

42 Luxford Road
Lindfield
West Sussex RH16 2LZ

Title

Existing Elevations & Section

Drawn by

SB

Checked by

LH&BH

Scale

A3 @ 1:100

Date

15/09/25

Project no.

Dwg. no.

Revision

Prelim.

BA213

01

--