


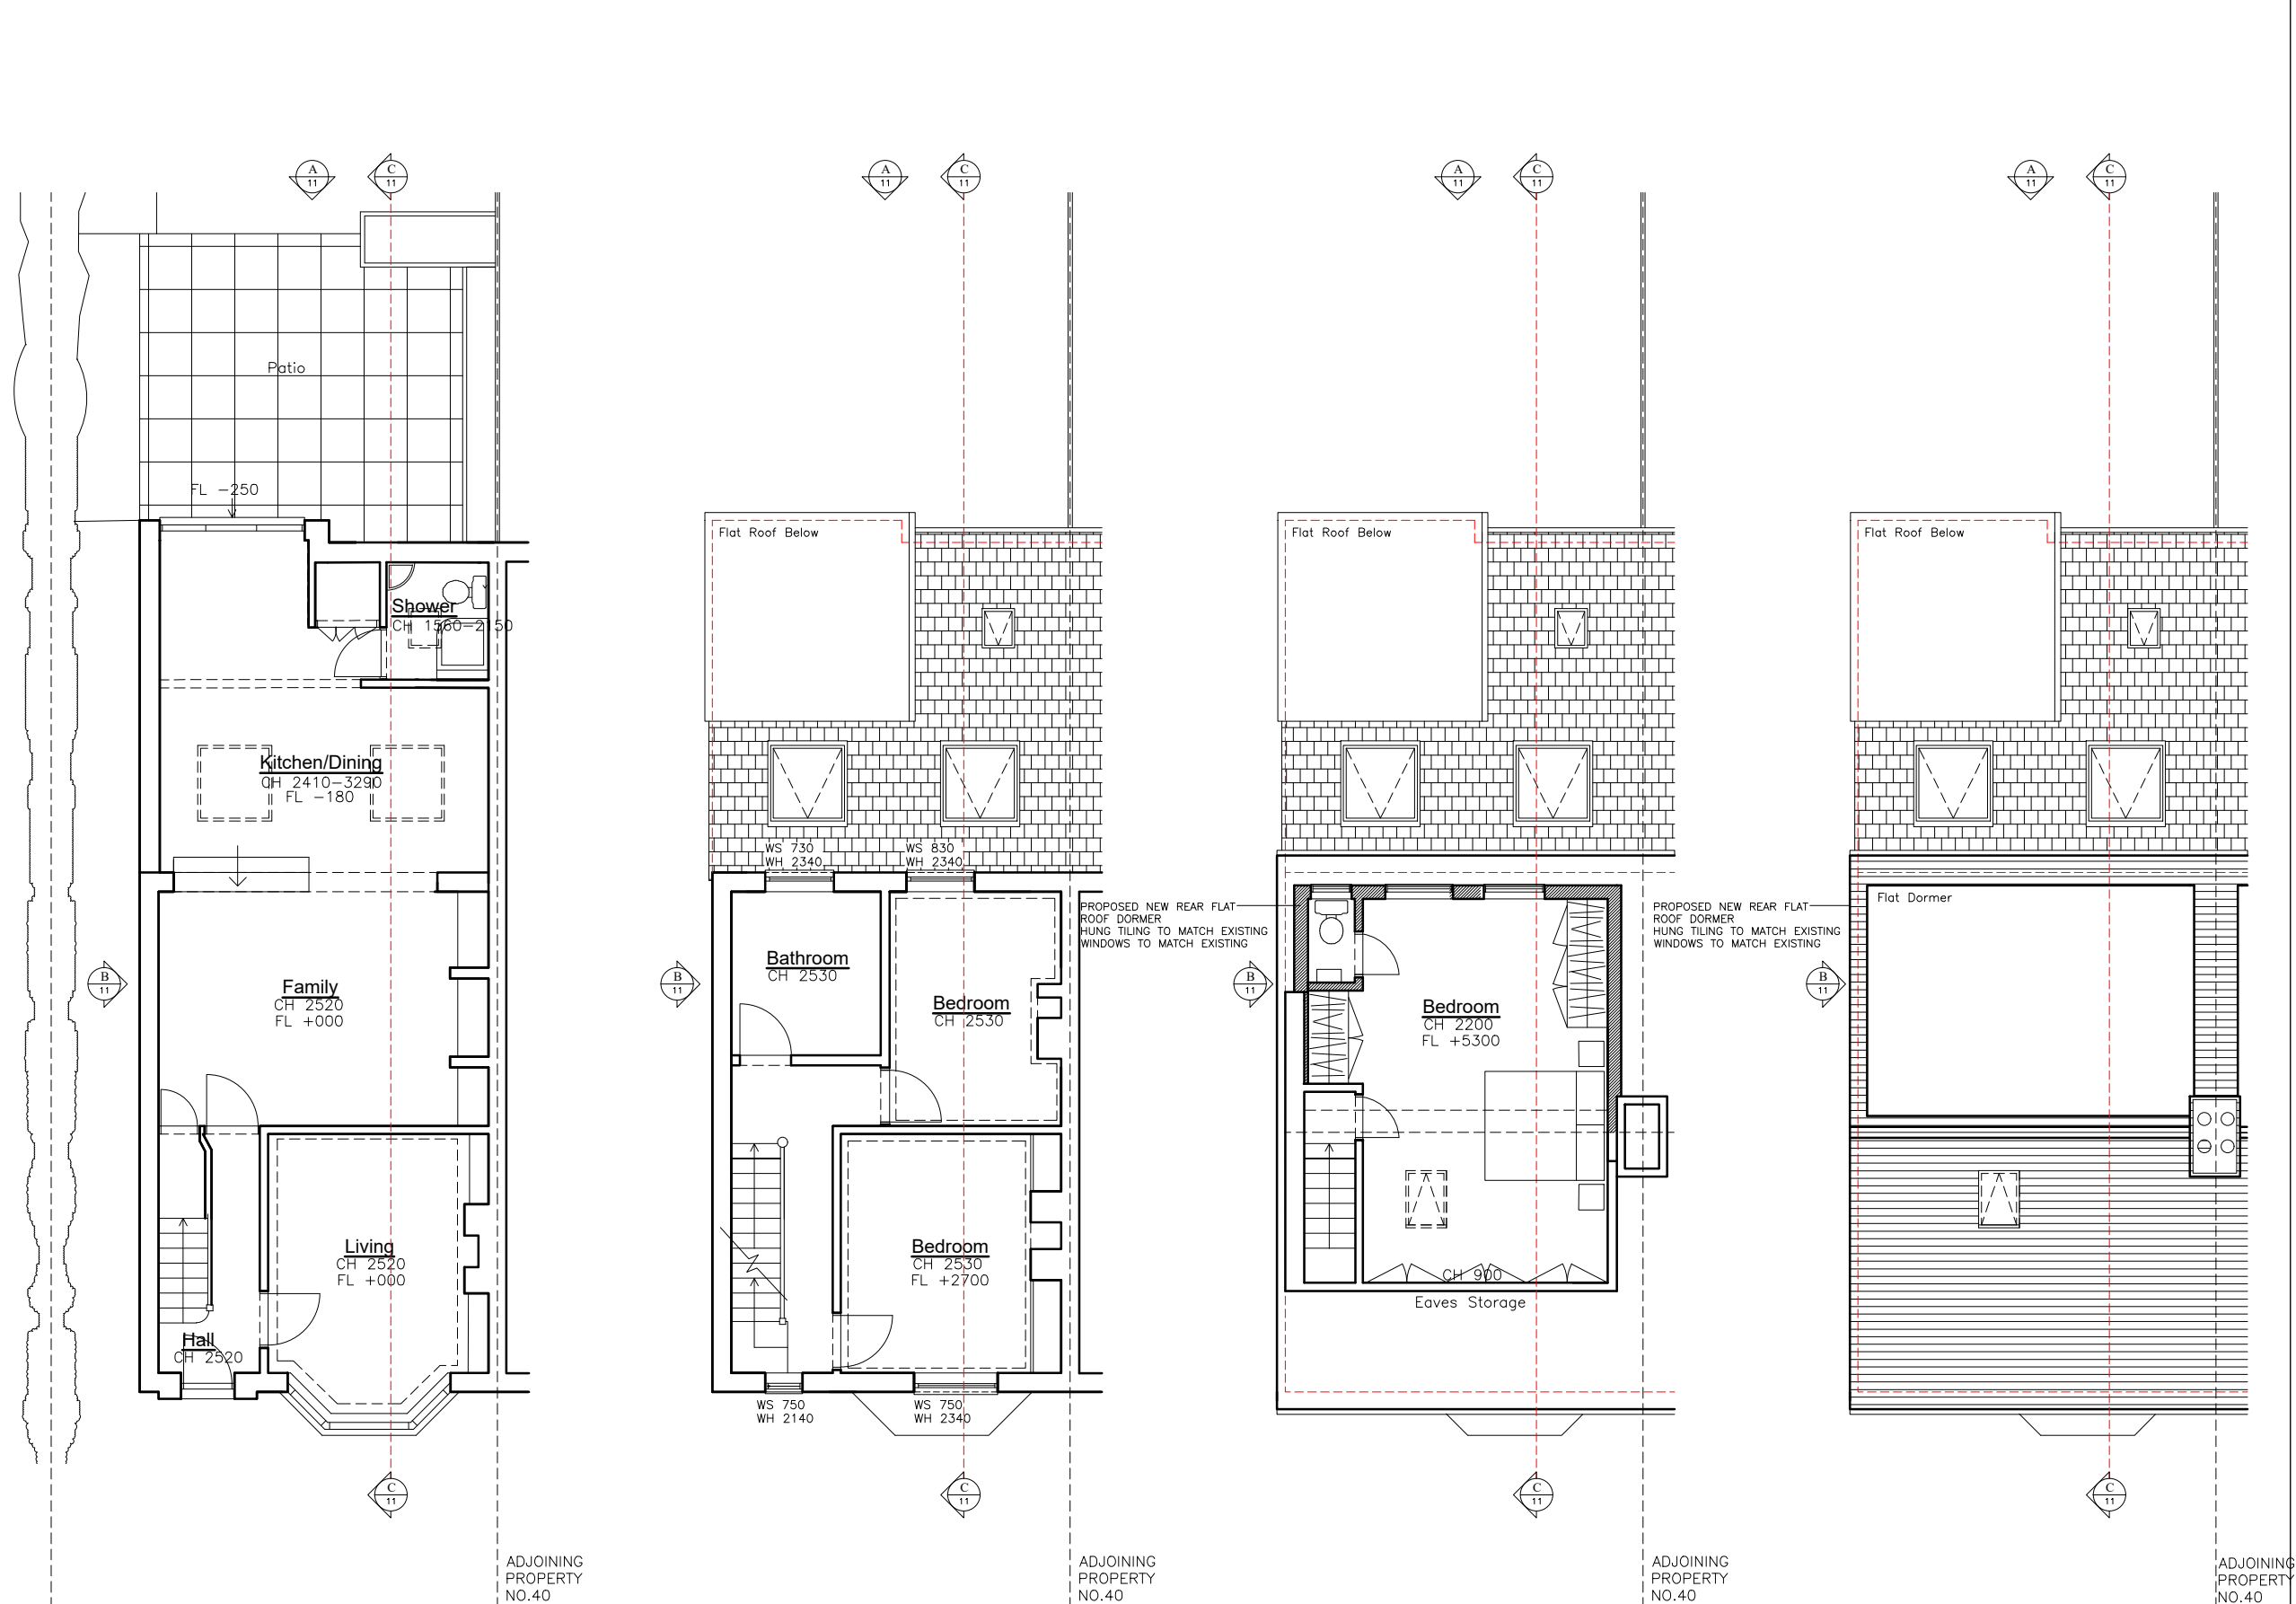


Proposed Ground Floor Plan

Proposed First Floor Plan

Proposed Second Floor Plan

Proposed Roof Plan

LAWFUL DEVELOPMENT
DRAWING

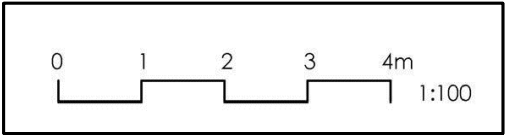

SARAH BREEZE RIBA

Client
Lindsey & Brett Hudson

Project
42 Luxford Road
Lindfield
West Sussex RH16 2LZ

Title
Proposed Floor Plans & Roof Plan

Drawn by
SB

Checked by
LH&BH

Scale
A3 @ 1:100

Date
24.09.25

Project no.	Dwg. no.	Revision	Prelim.
BA213	10	--	