



Existing & Proposed Floor Plans

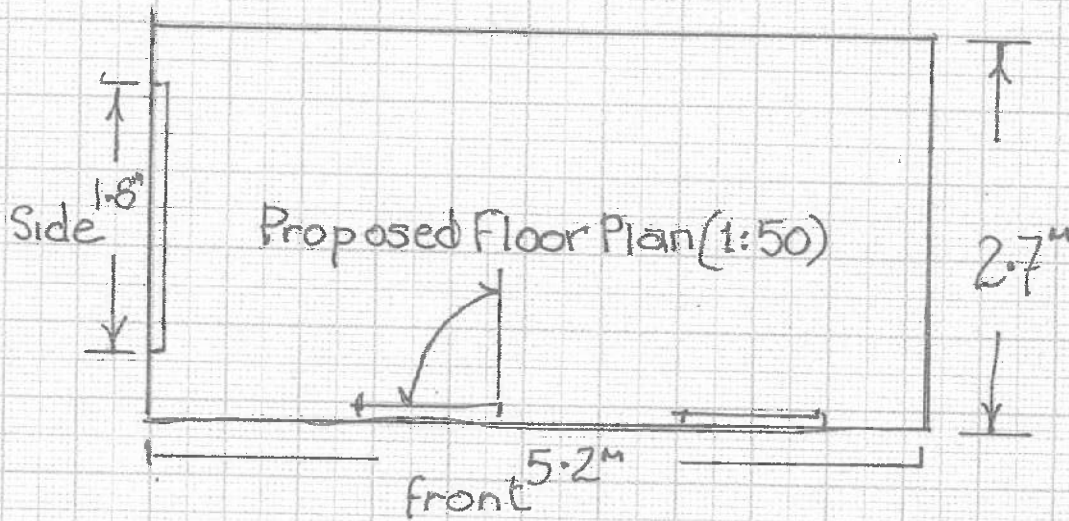

MID SUSSEX DC

01 DEC 2025

 

Applicant: Kathryn O'Connell

Site Address: 33 Badgers Walk, Burgess Hill, RH15 0AE


Drawing No: 01 Scale: 1:50 Date 16th Sept 2025

ORIGINAL & PROPOSED END ELEVATIONS



SOUTH EAST ELEVATION



PROPOSED

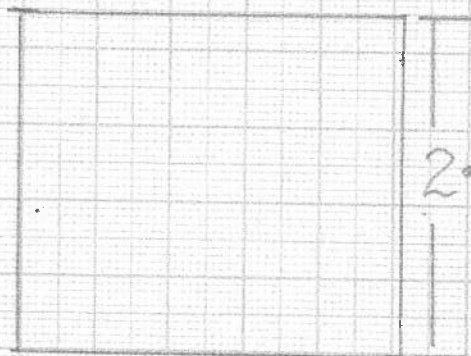

NORTH WEST ELEVATION

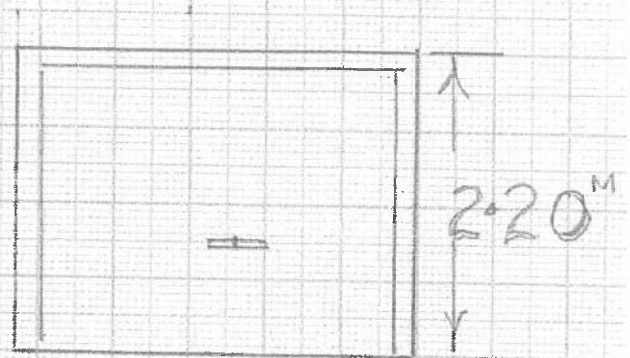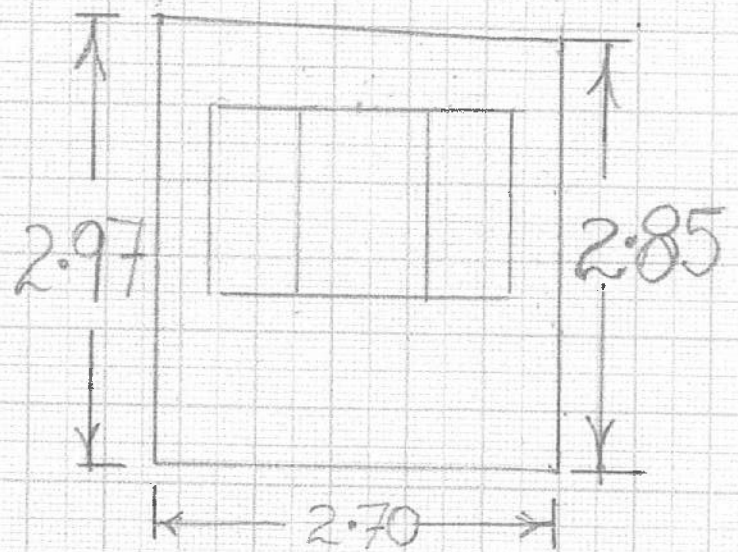

ORIGINAL ELEVATION

MID SUSSEX DC

01 DEC 2025

APPLICANT:

K. O'CONNELL

SITE ADDRESS:


33 BADGERS WALK

BURGESS HILL, RHIS OAE

DRAWING N°: 02 SCALE: 1:50

DATE: 16TH SEPT 2025

ORIGINAL & PROPOSED ELEVATIONS

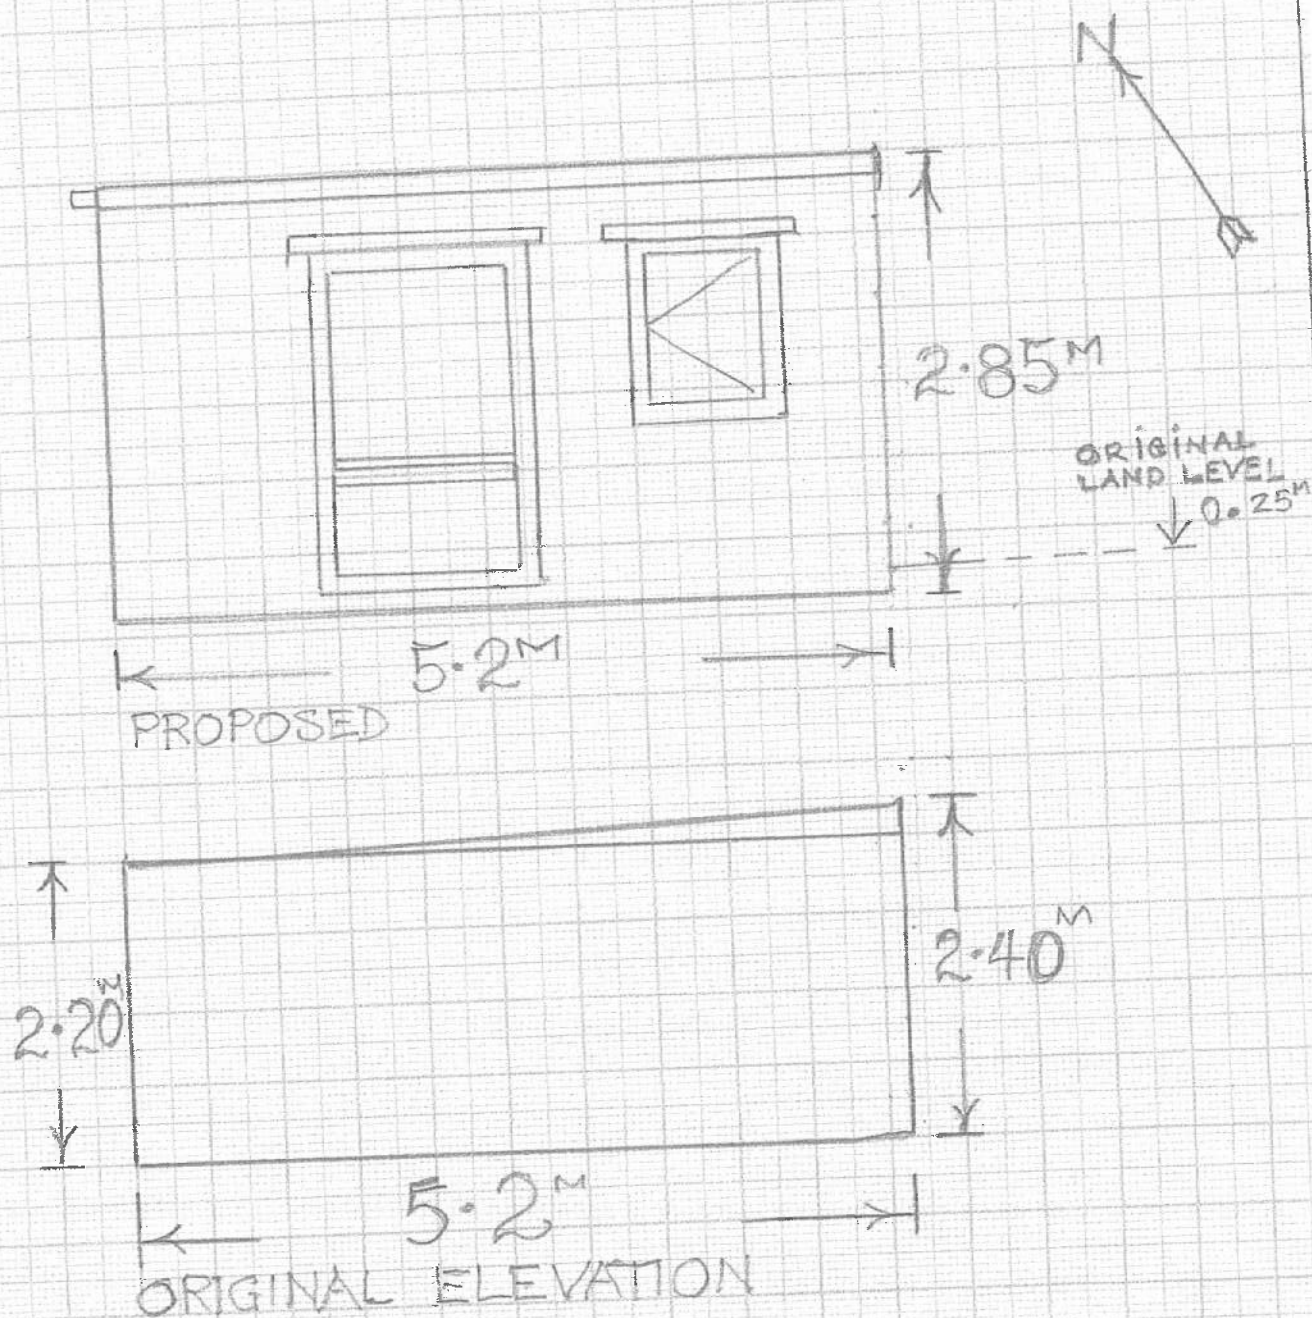

MID SUSSEX DC

11 DEC 2025

APPLICANT:

K.O'CONNELL

SITE ADDRESS:

33 BADGERS WALK

BURGESS HILL RH15 0AE

DRAWING NO: 3 : SCALE 1:50

DATE: 16TH SEPT 2025

Site Plan: 33 Badgers Walk, Burgess Hill

RH15 OAE



MID SUSSEX DC

01 DEC 2025



APPLICANT: KATHRYN O'CONNELL

DRAWING: DO4

SCALE: 1:200

DATE: 16TH Sept 2025

Existing & Proposed Front Porch

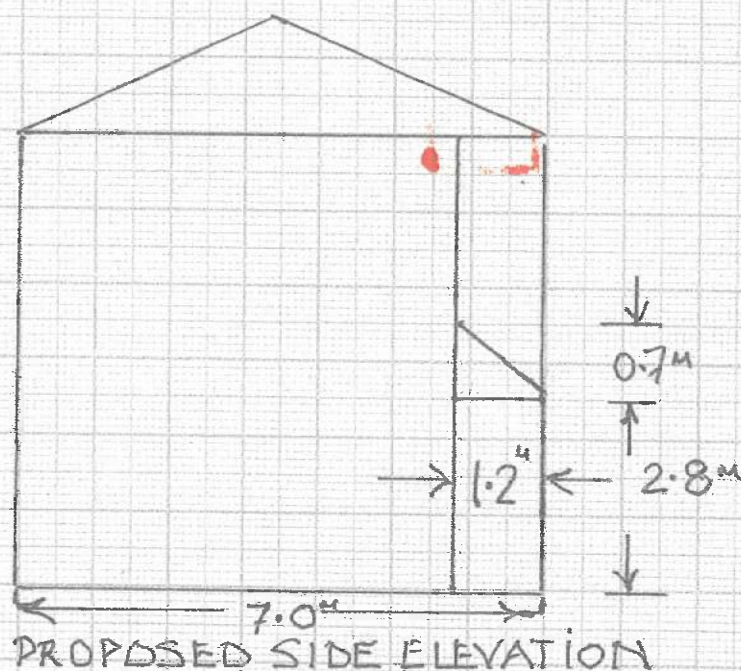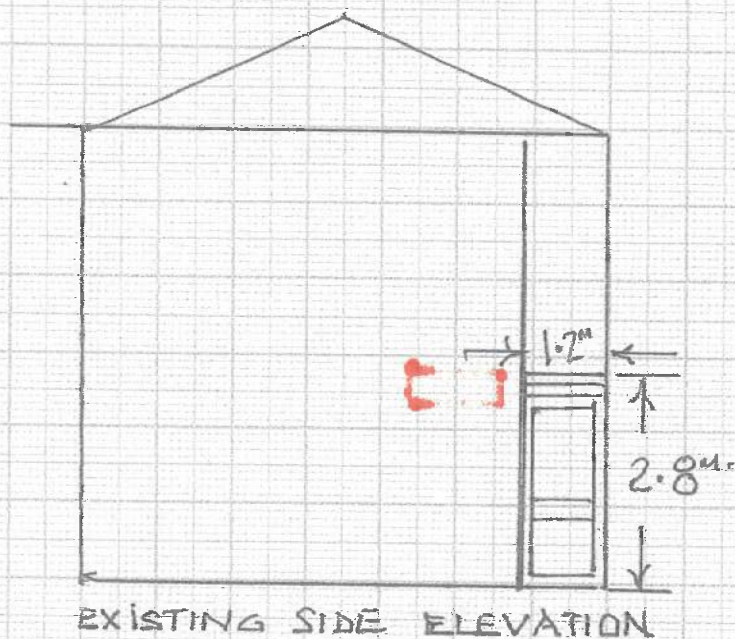

MID SUSSEX DC
01 DEC 2025


0 1 3m

APPLICANT: KATHRYN O'CONNELL

Site address: 33 Bodgers Walk, Burgess Hill, RH15 0AE

Drawing No: 5 : Scale: 1:100 Date: 16th Sept 2025


Existing & proposed Front Porch.

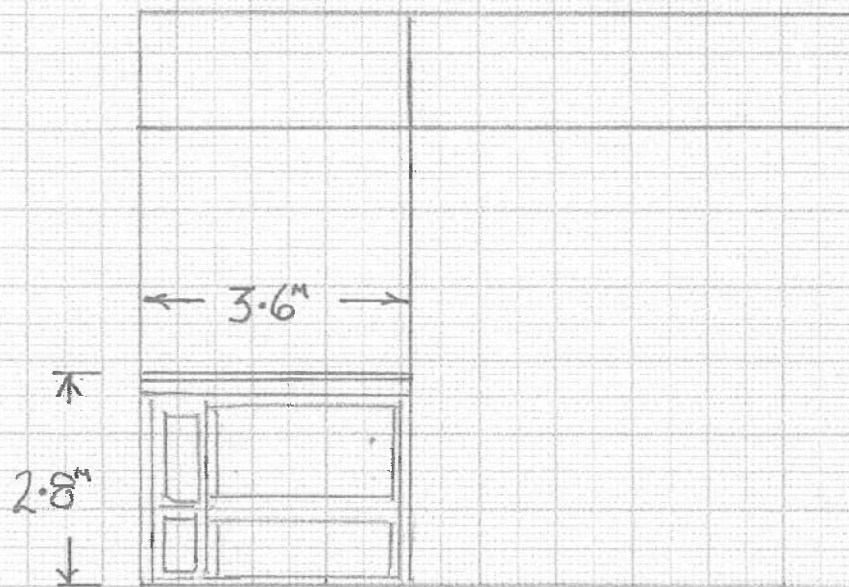

EXISTING FRONT ELEVATION

MID SUSSEX DC

0 DEC 2025

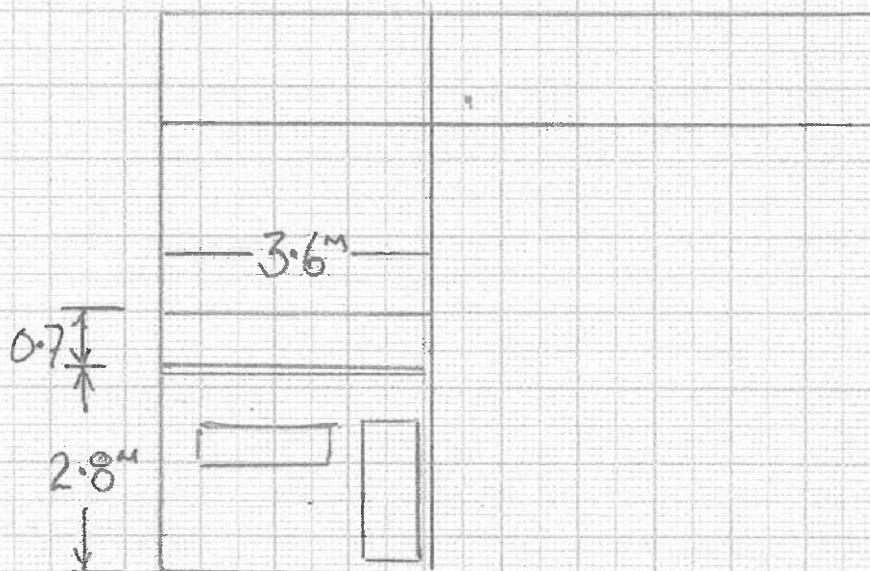


PROPOSED FRONT ELEVATION

0 3m


APPLICANT: KATHRYN O'CONNELL

Site Address: 33 Badgers Walk, Burgess Hill, RH15 0AE

Drawing No 6: Scale: 1:100 Date 16th Sept 2025

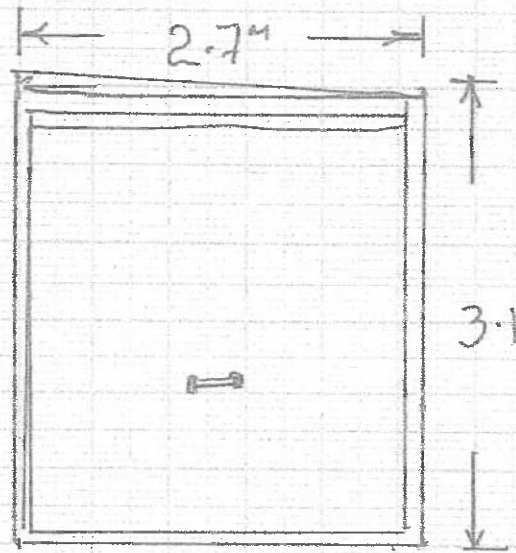

Existing Elevation

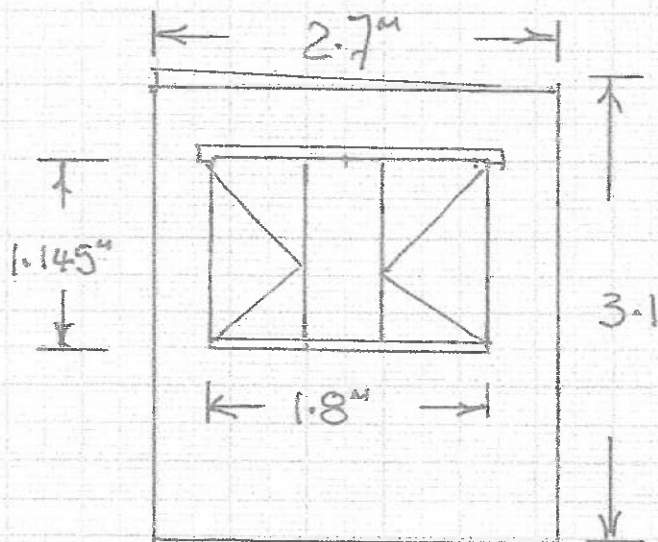

Proposed Elevation




Applicant: Kathryn O'Connell.


Site Address: 33 Badgers Walk,
Burgess Hill, RH15 0AE

Drawing No: 02 Scale 1:50 16th Sept 2023

Existing & Proposed Front Elevations Rear Garage

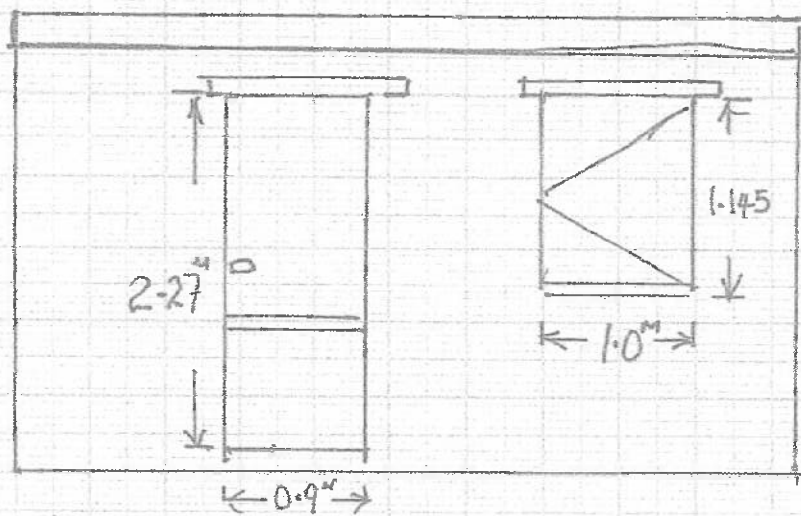

Proposed front Elevation

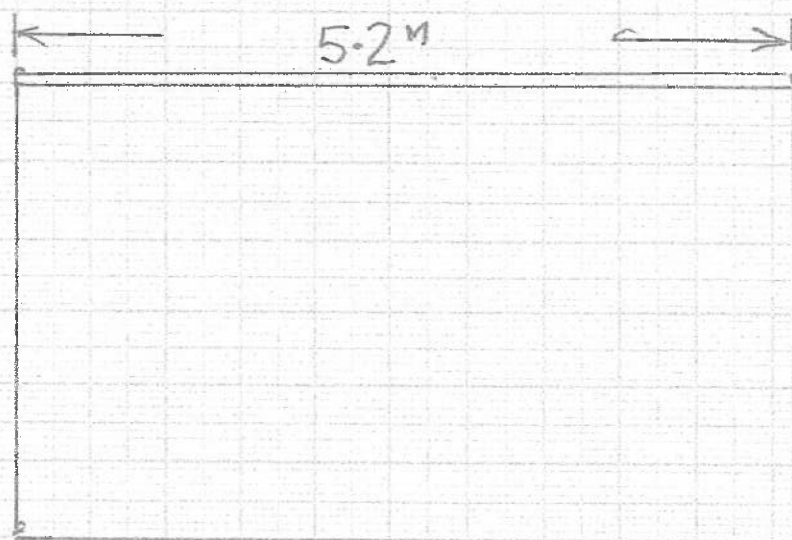

Existing front Elevation



3.1m.

Applicant: Kathryn O'Connell

Site Address: 33 Badgers Walk, Burgess Hill, RH15 0AE

Drawing No 3: Scale 1:50 Date 16th Sept 2025

