

General Notes

-  Existing wall
-  Proposed wall
-  To be demolished

Rev	Date	Description
-	24.03.25	First Issue
A	07.05.25	Description added.

Planning

White House Farm Cottage
Staplefield Lane

RH17 6AU



Existing ground floor plan

Scale: 1:100@A3

Revision: A



Drawing 2403-00-10

 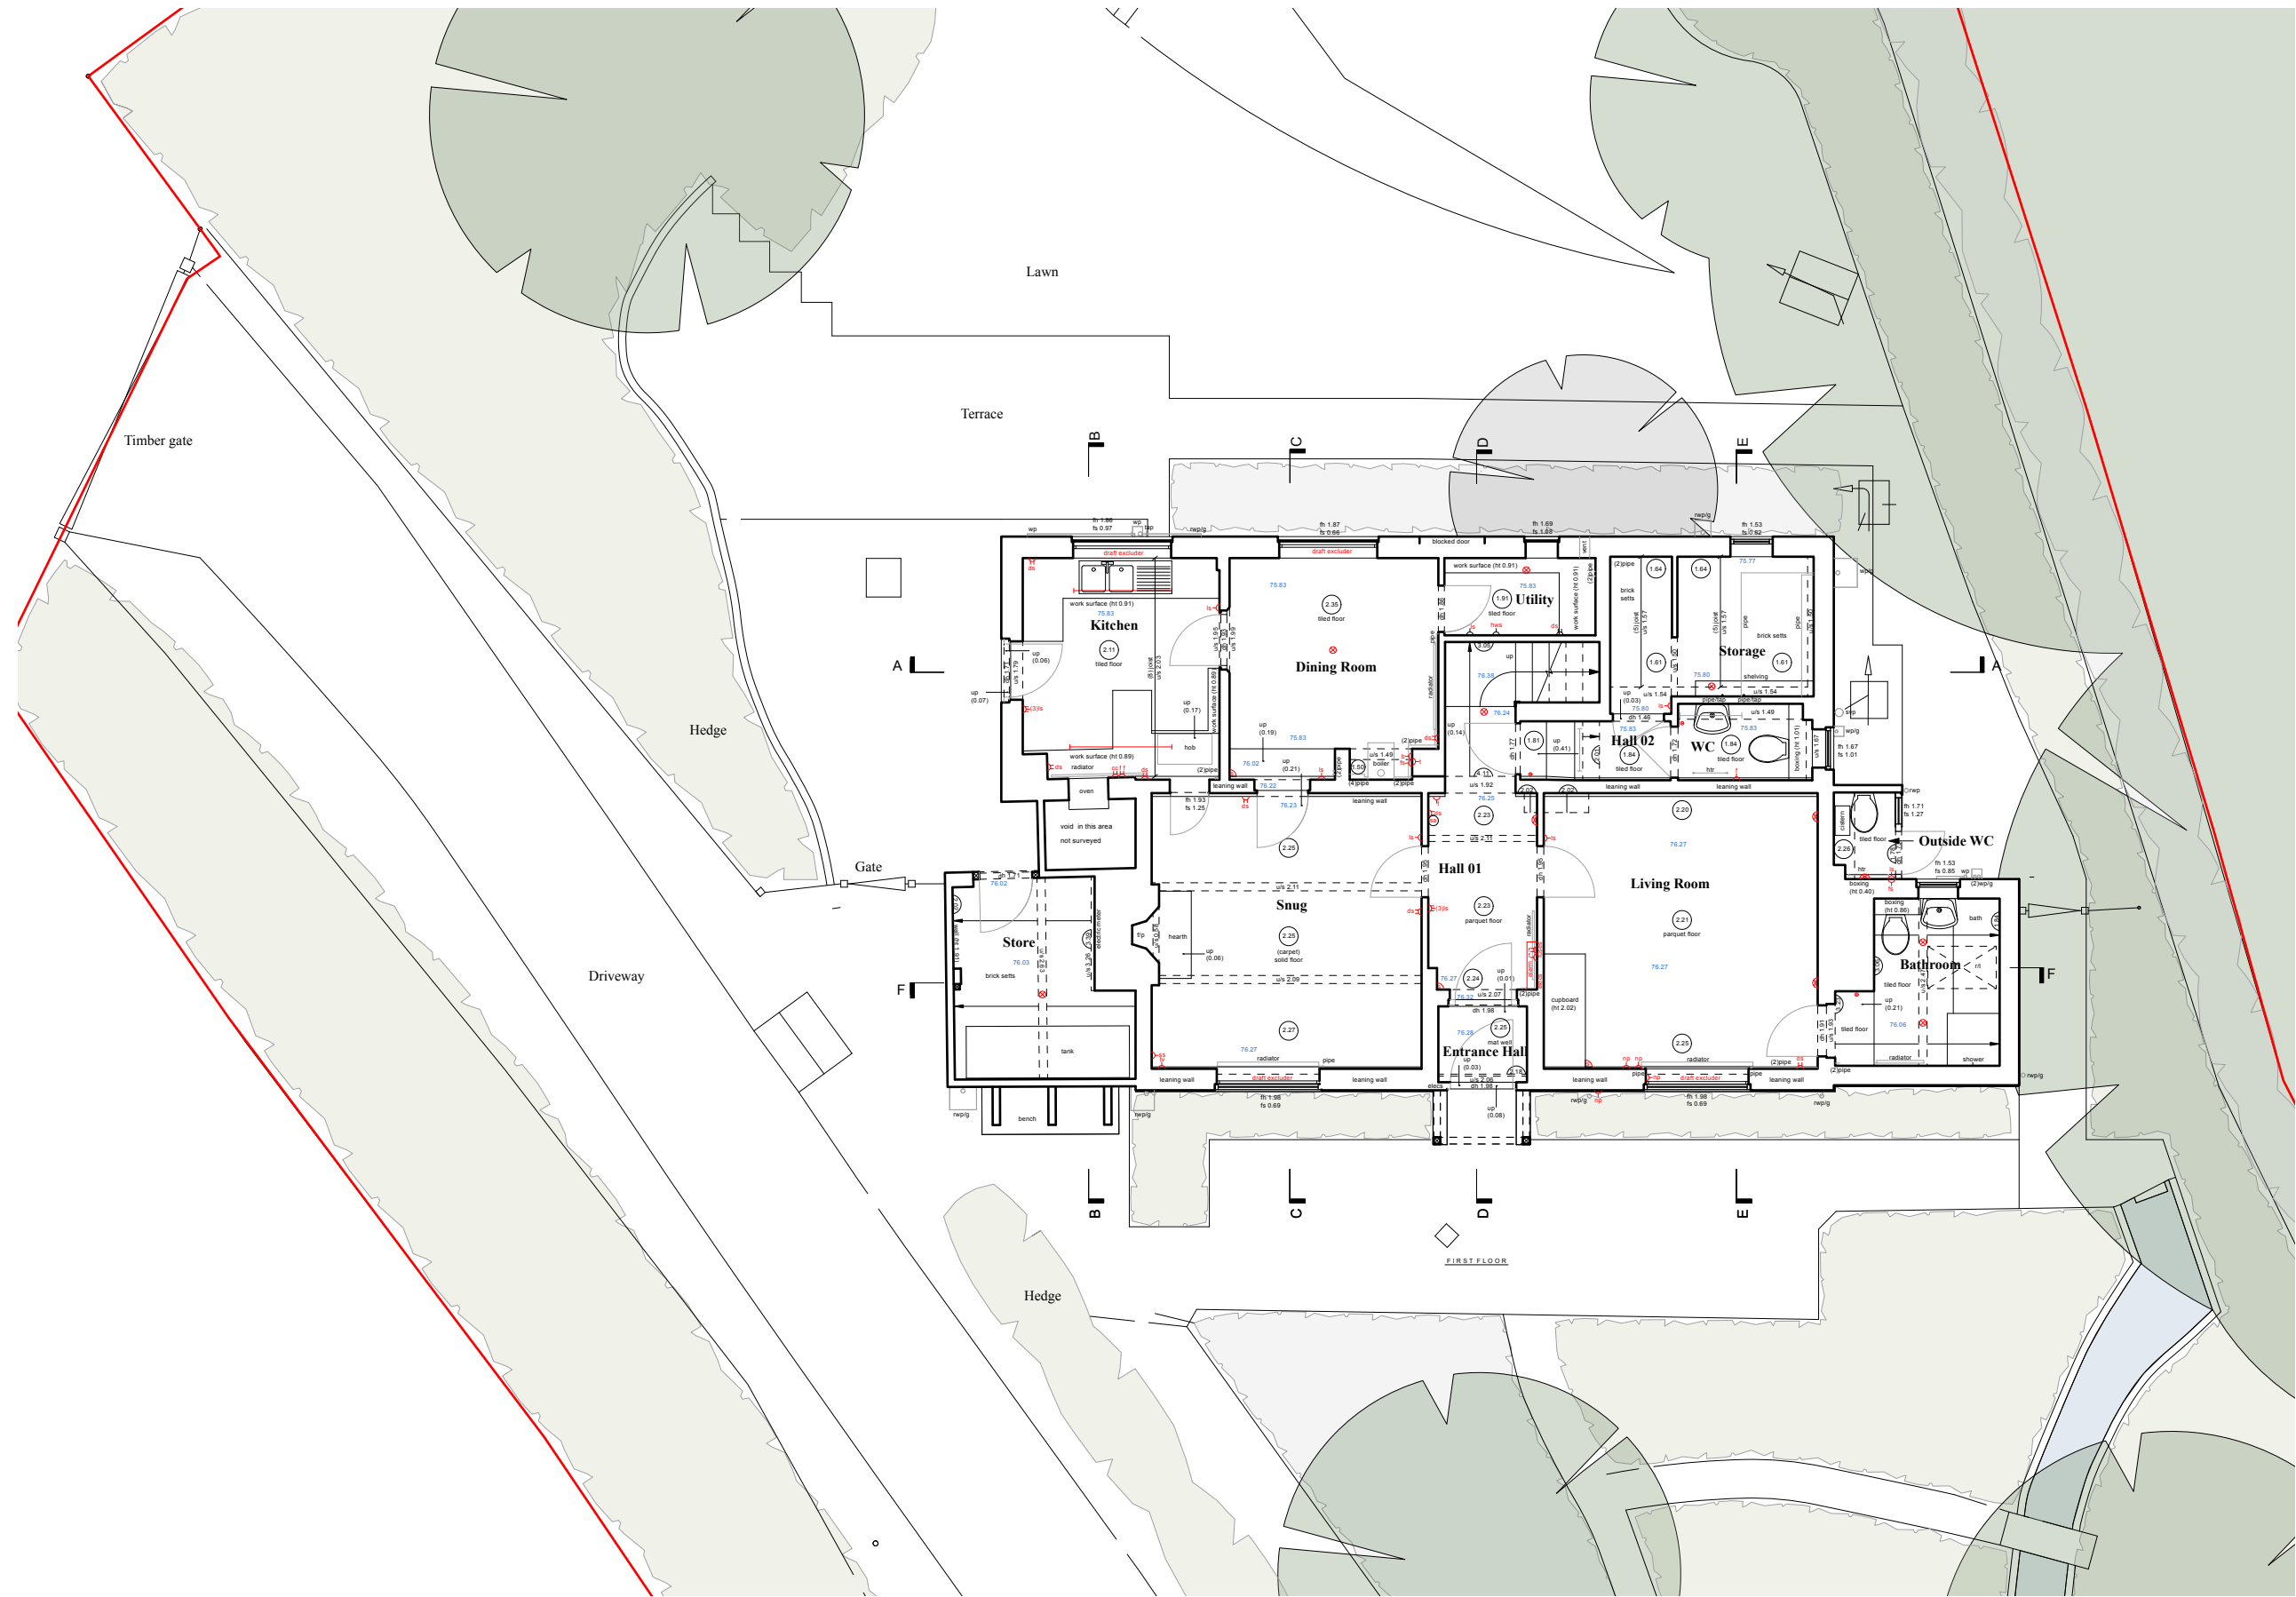

Existing GIA

Ground floor main house	87.91 sqm
First floor main house	71.57 sqm
External outbuildings	5.95 sqm
Total	165.43sqm