


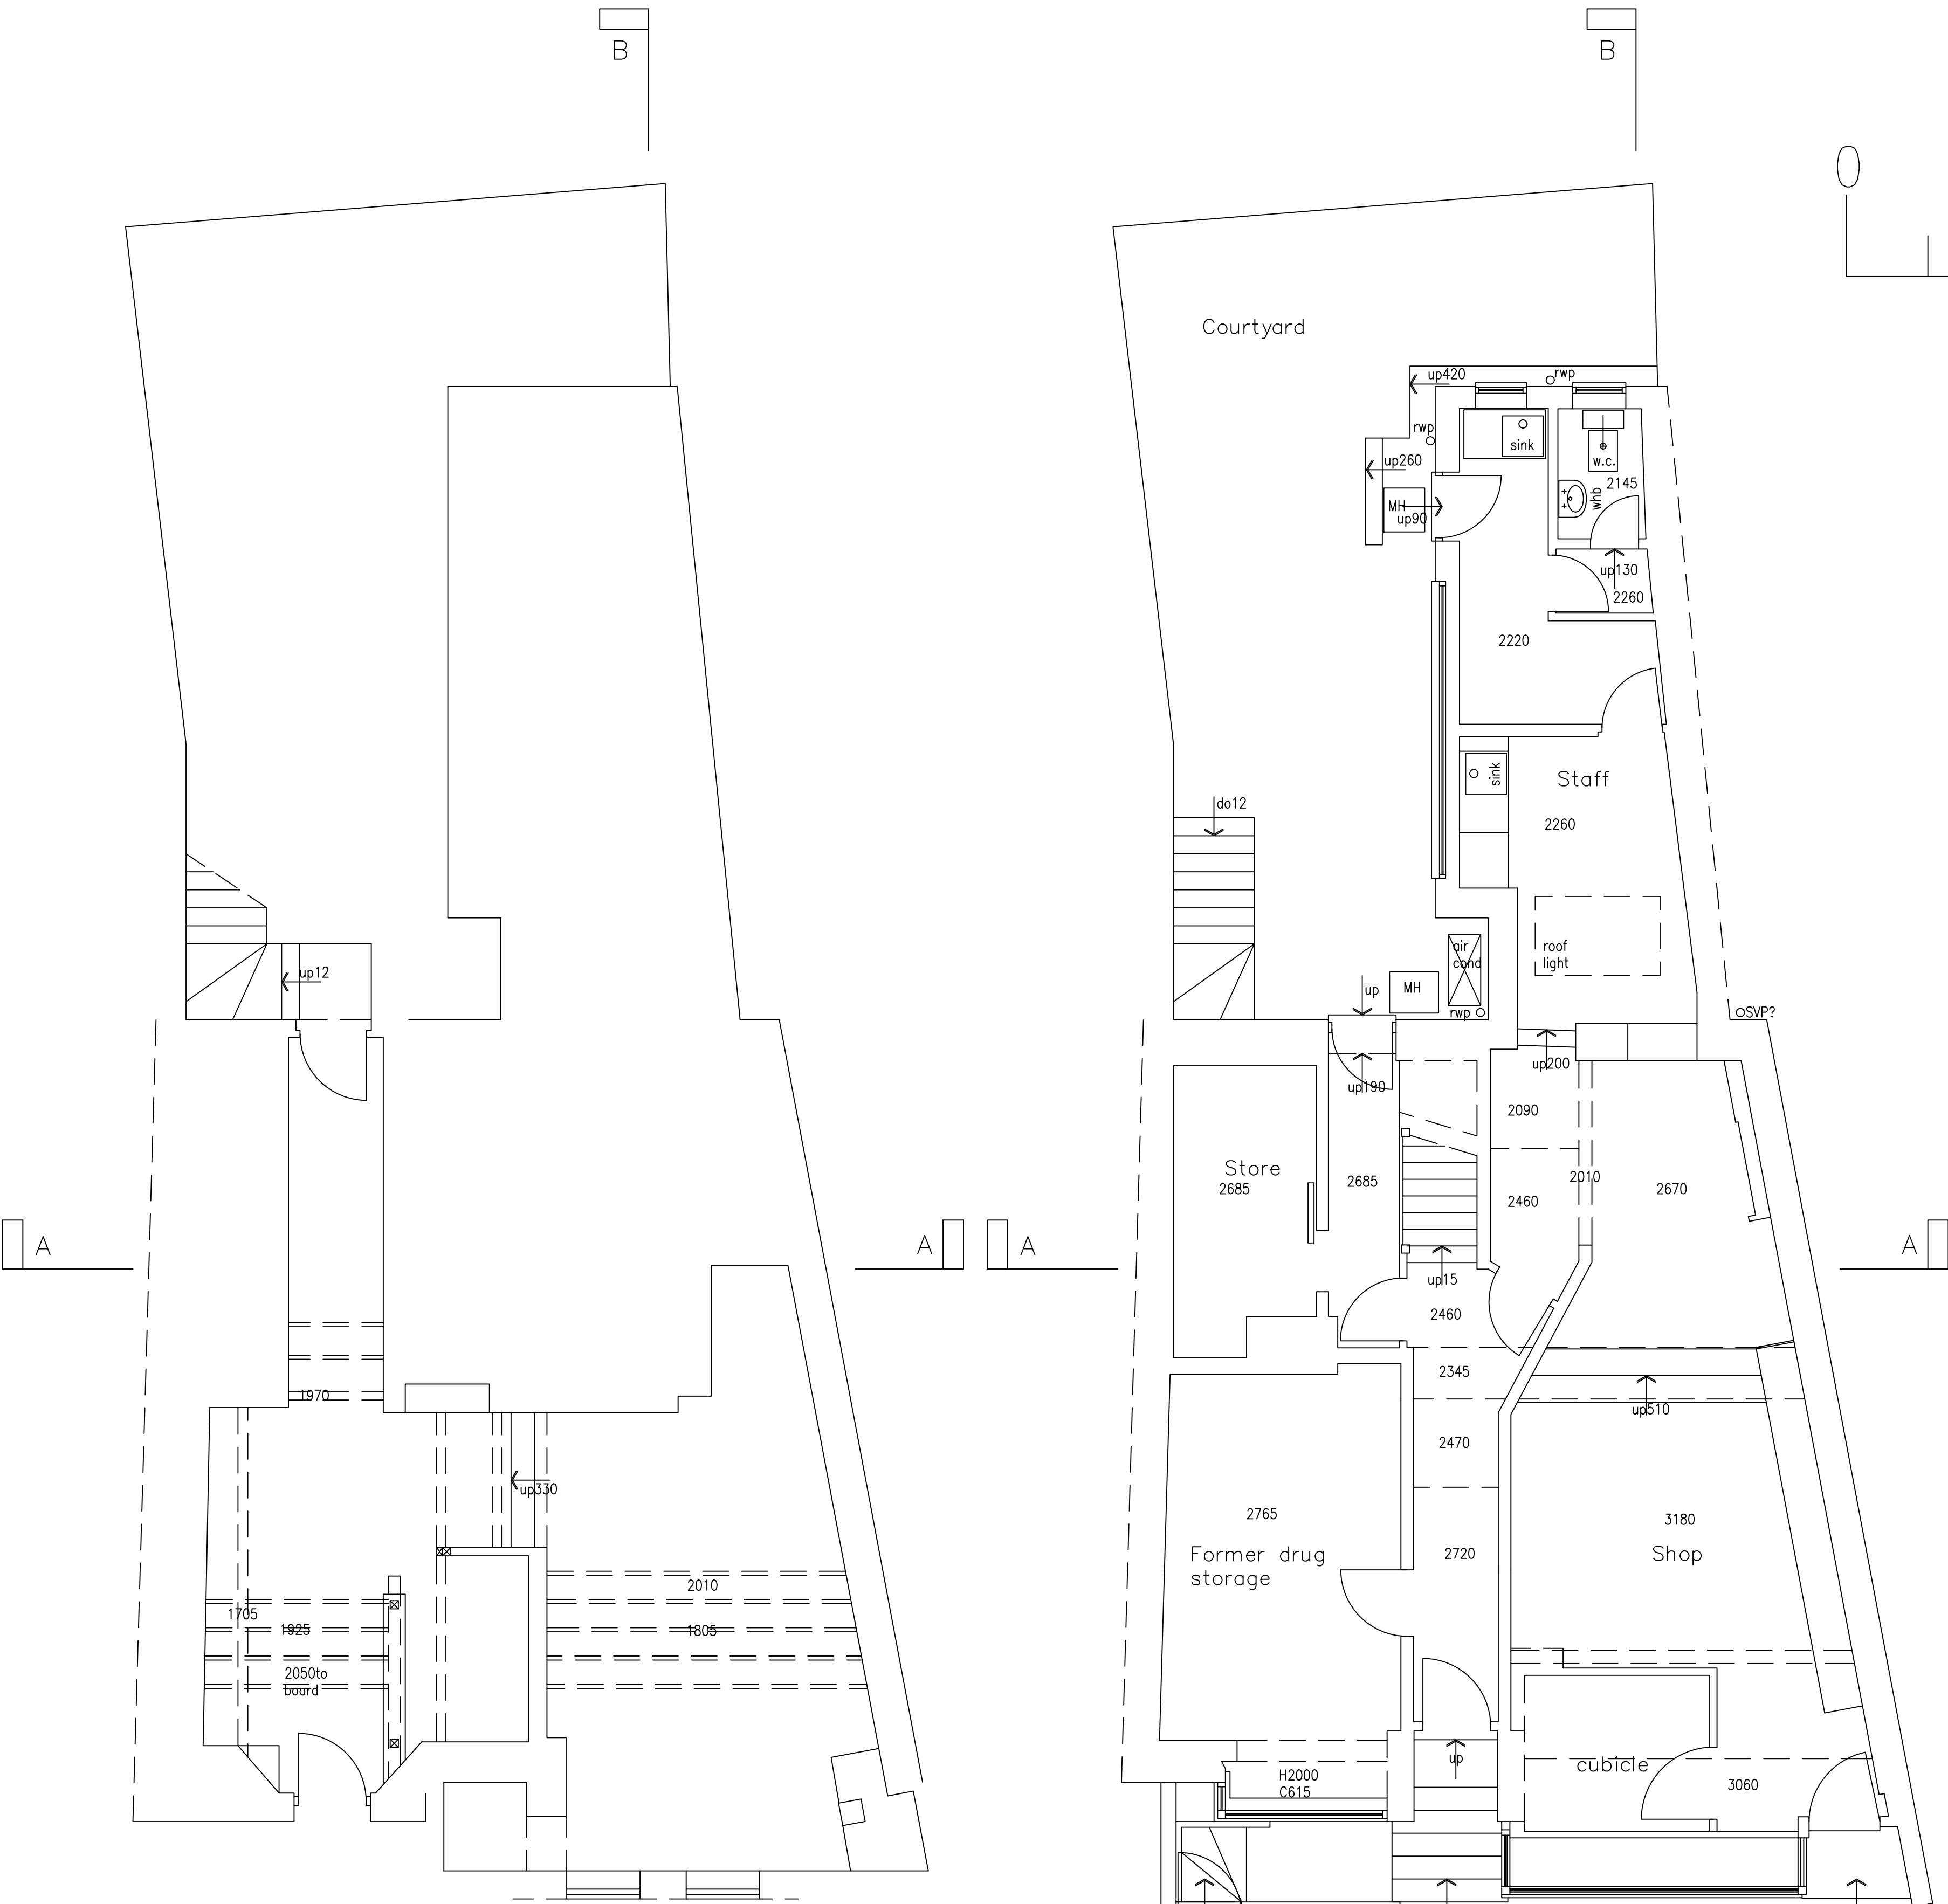

Basement as Existing

House & staff entrance
Ground Floor Plan as Existing

Shop entrance

NOTES

DO NOT SCALE OFF THIS DRAWING.
CHECK ALL DIMENSIONS ON SITE BEFORE ANY WORK IS COMMENCED.
ALL GOODS MATERIALS AND WORKMANSHIP MUST CONFORM WITH CURRENT BUILDING REGULATIONS, BRITISH STANDARDS AND CODES OF PRACTICE.

REV	DATE	BY	AMENDMENT
-----	------	----	-----------

* * * *

CLIENT
Ms R Bryant

JOB TITLE
Heathfield House
11 High Street
Cuckfield
West Sussex
RH17 5JU

DRAWING TITLE

Basement
& Ground
Floor Plans
as Existing

DATE Sept 25	SCALE 1:50@A1	DRAWN BY JAS
		CHECKED BY *

JOB NO. *	DRAWING NO. 01	REVISION *
--------------	-------------------	---------------