



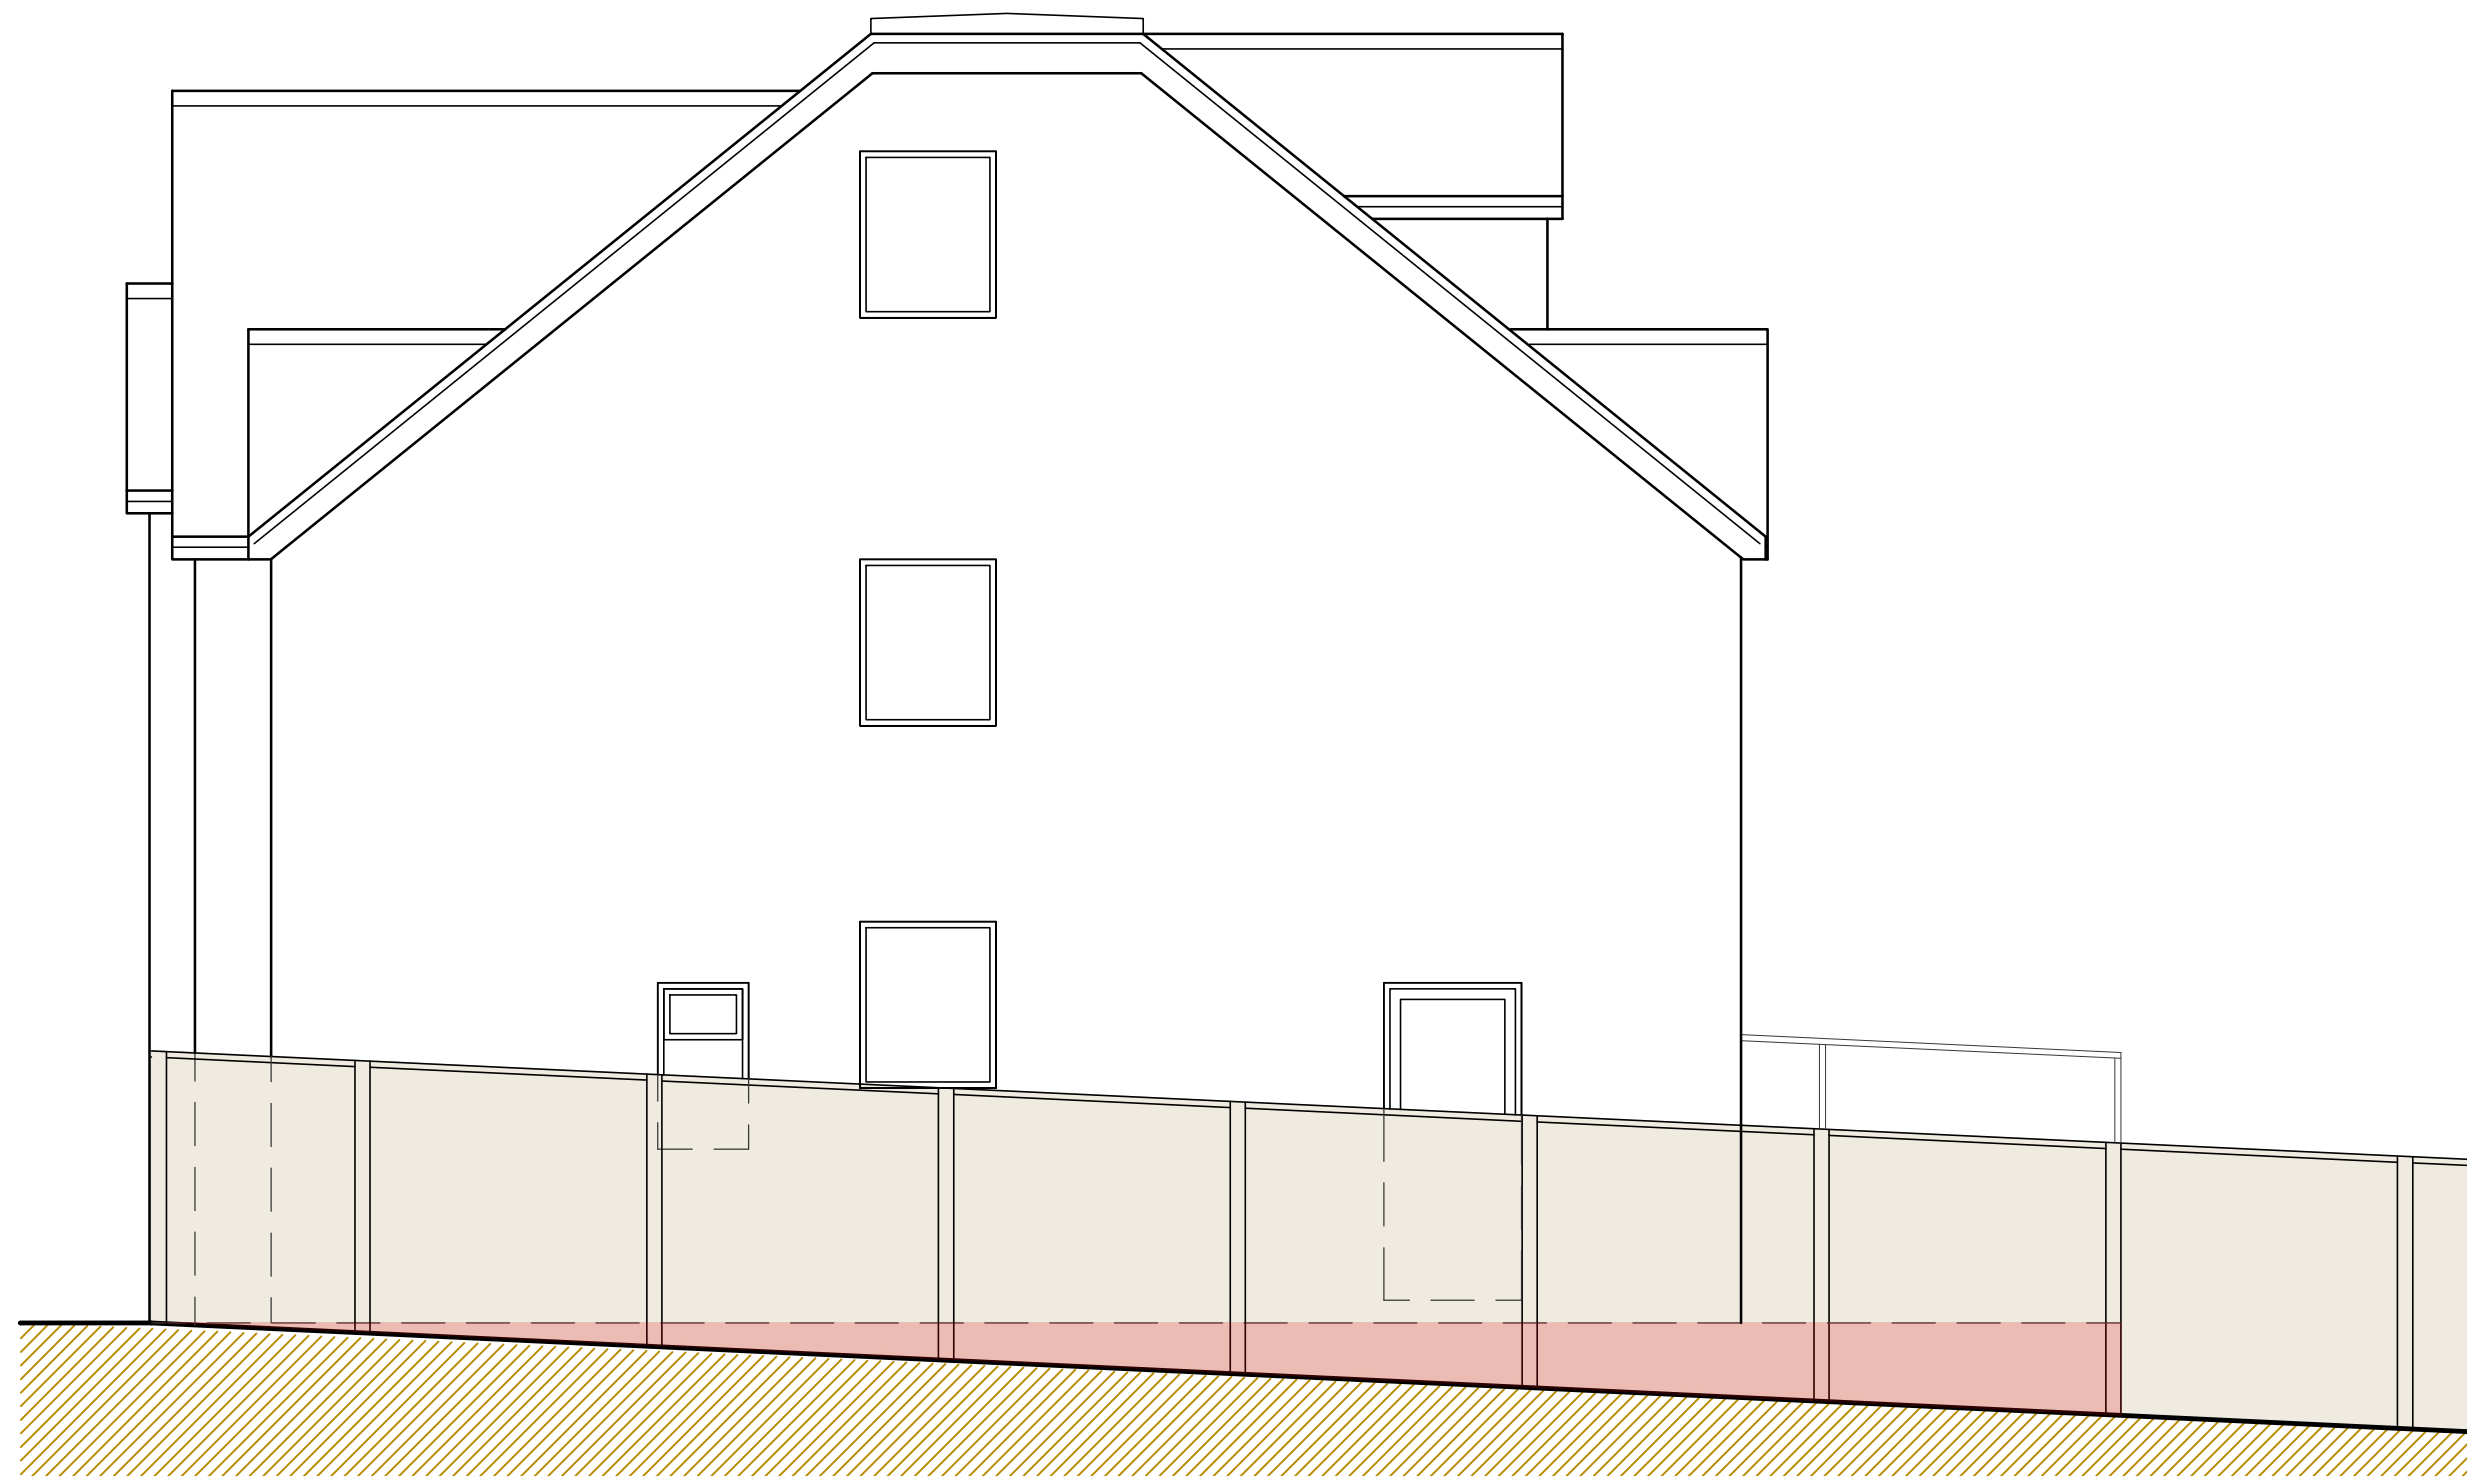

WEST ELEVATION OF PLOT B 1:50@A1

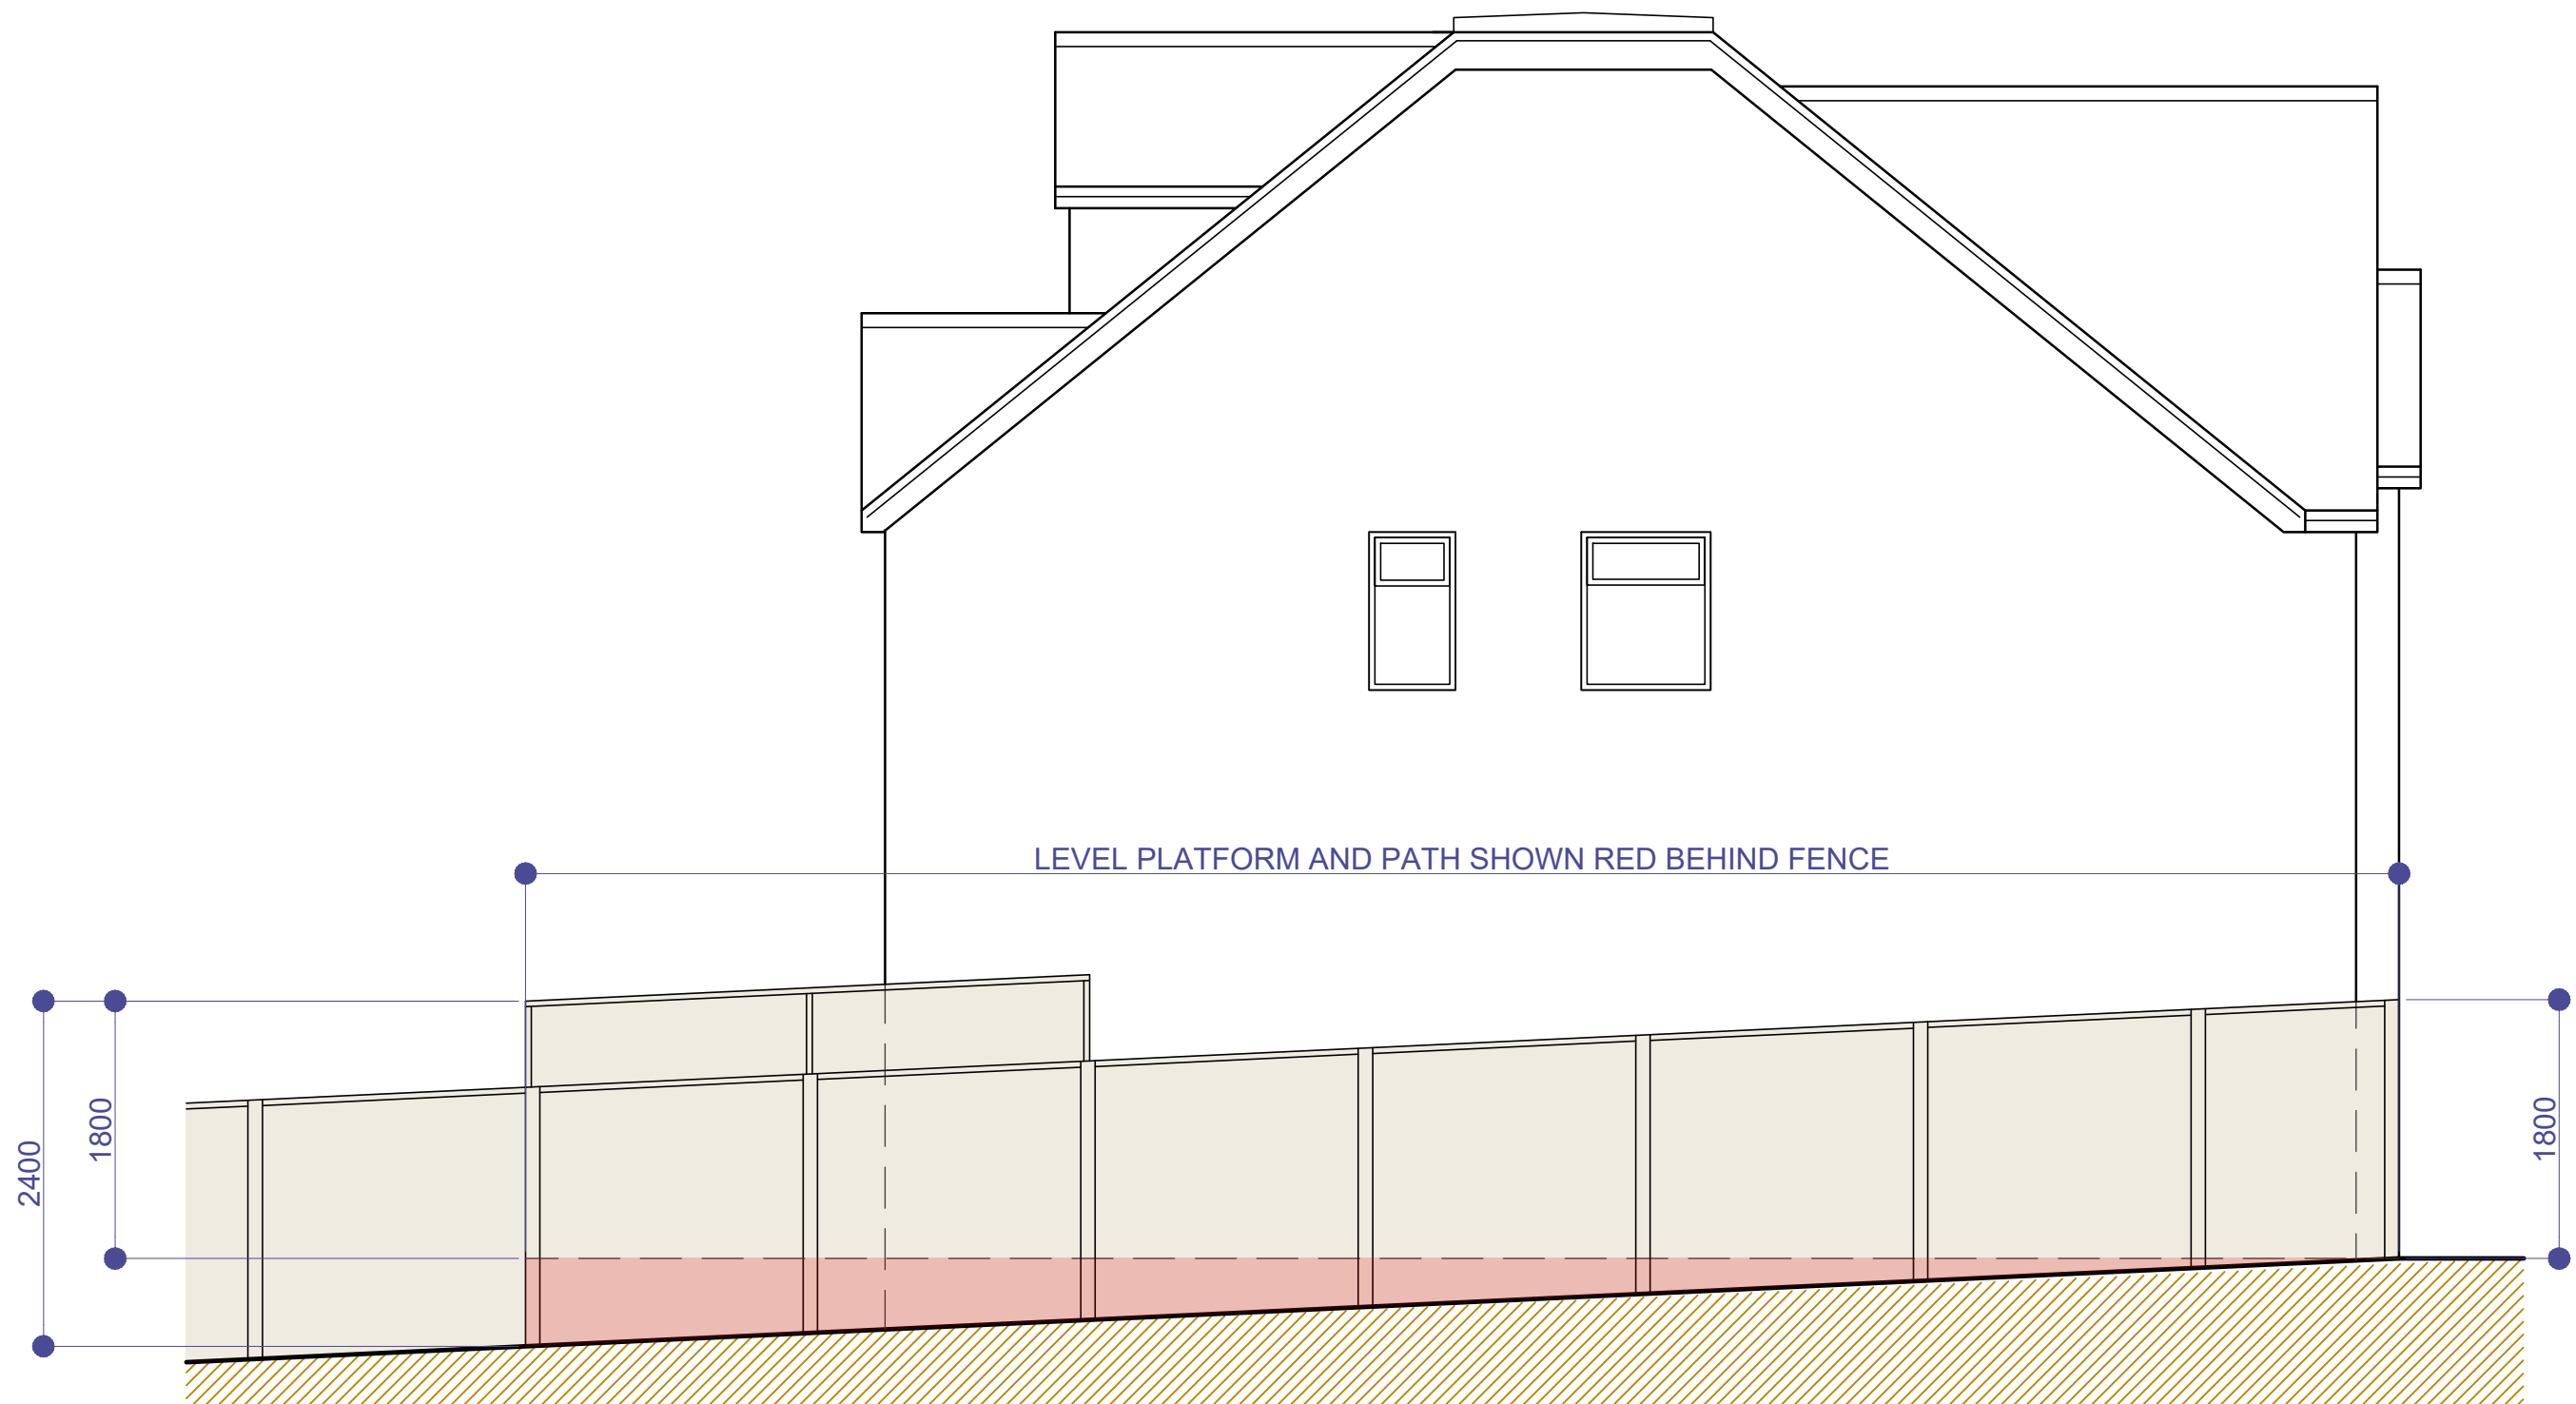


EAST ELEVATION OF PLOT B 1:50@A1



REAR ELEVATION OF PLOT B 1:50@A1




FRONT ELEVATION OF PLOT B 1:50@A1

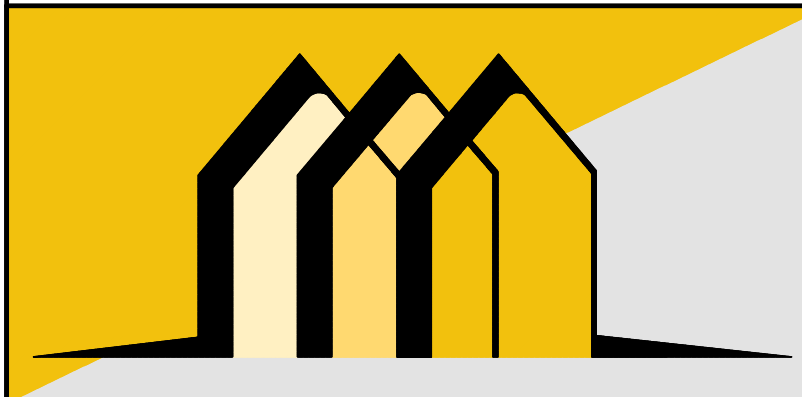

CONTACT INFO

E: Scott@EllisdonArchitecturalAssociates.co.uk
W: WWW.EllisdonArchitecturalAssociates.co.uk
M: 07828 189525

SCALE BARS

 

REVISION	DESCRIPTION	STATUS:	CLIENT:	ALLBECK HOMES LTD	SITE ADDRESS:
0	FIRST ISSUE	PLANNING	JOB REF:	534	PLOT B LAND ADJ. TO 25-35 TOWN WOOD CLOSE LINDFIELD RH16 2GQ
A	FIRST ISSUE		DRG. NO:	10	
			DRG. TITLE:	PROPOSED ELEVATIONS	
			DATE:	JANUARY 2026	
			SCALE:	1:50@A1	