




EXISTING FRONT ELEVATION Southeast facing

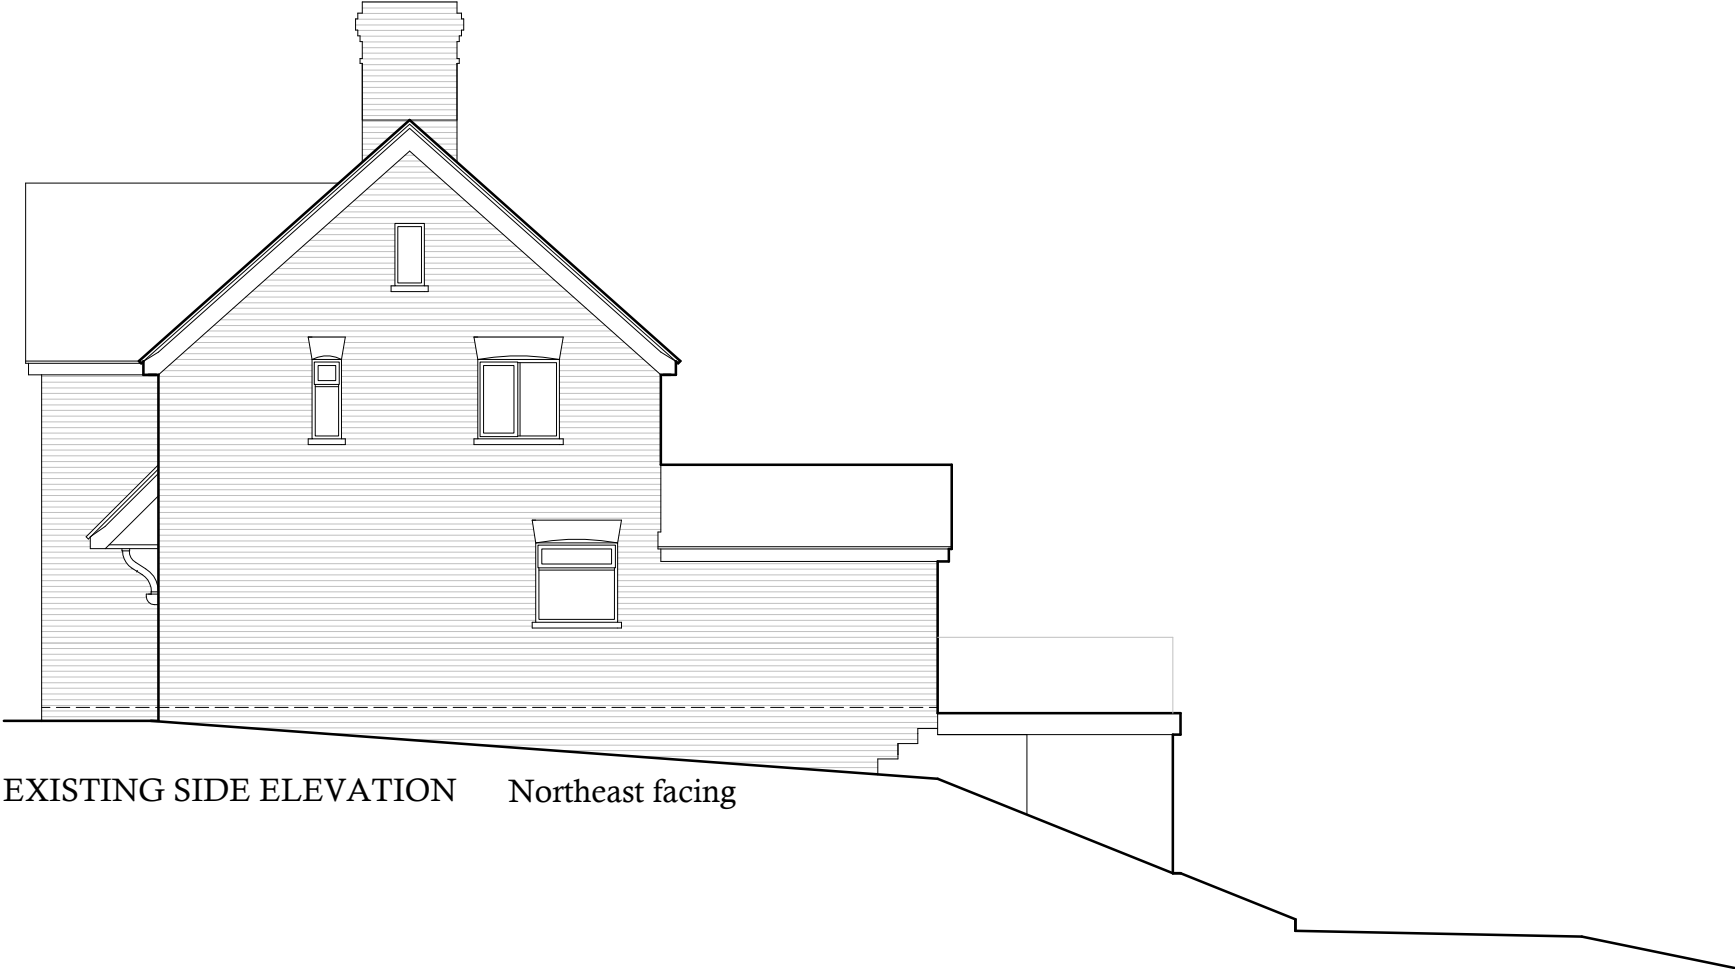

EXISTING SIDE ELEVATION Northeast facing



EXISTING REAR ELEVATION Northwest facing



PROPOSED SIDE ELEVATION Southwest facing

REV A: Southwest elevation added, orientation amended. 08/08/2025

Proposal: PROPOSED SINGLE STOREY SIDE EXTENSION & SUMMERHOUSE	
	Drawing Description. EXISTING ELEVATIONS
	Location. 44, West Hill, East Grinstead. RH19 4EP
Tel: 07917858987 Email: stevebulldesign@gmail.com	For: Mr Mark Secular Date : April 2025
Scale : 1:100	Drawing No: 2025-23-01 rev. A