






PROPOSED FRONT ELEVATION Southeast facing

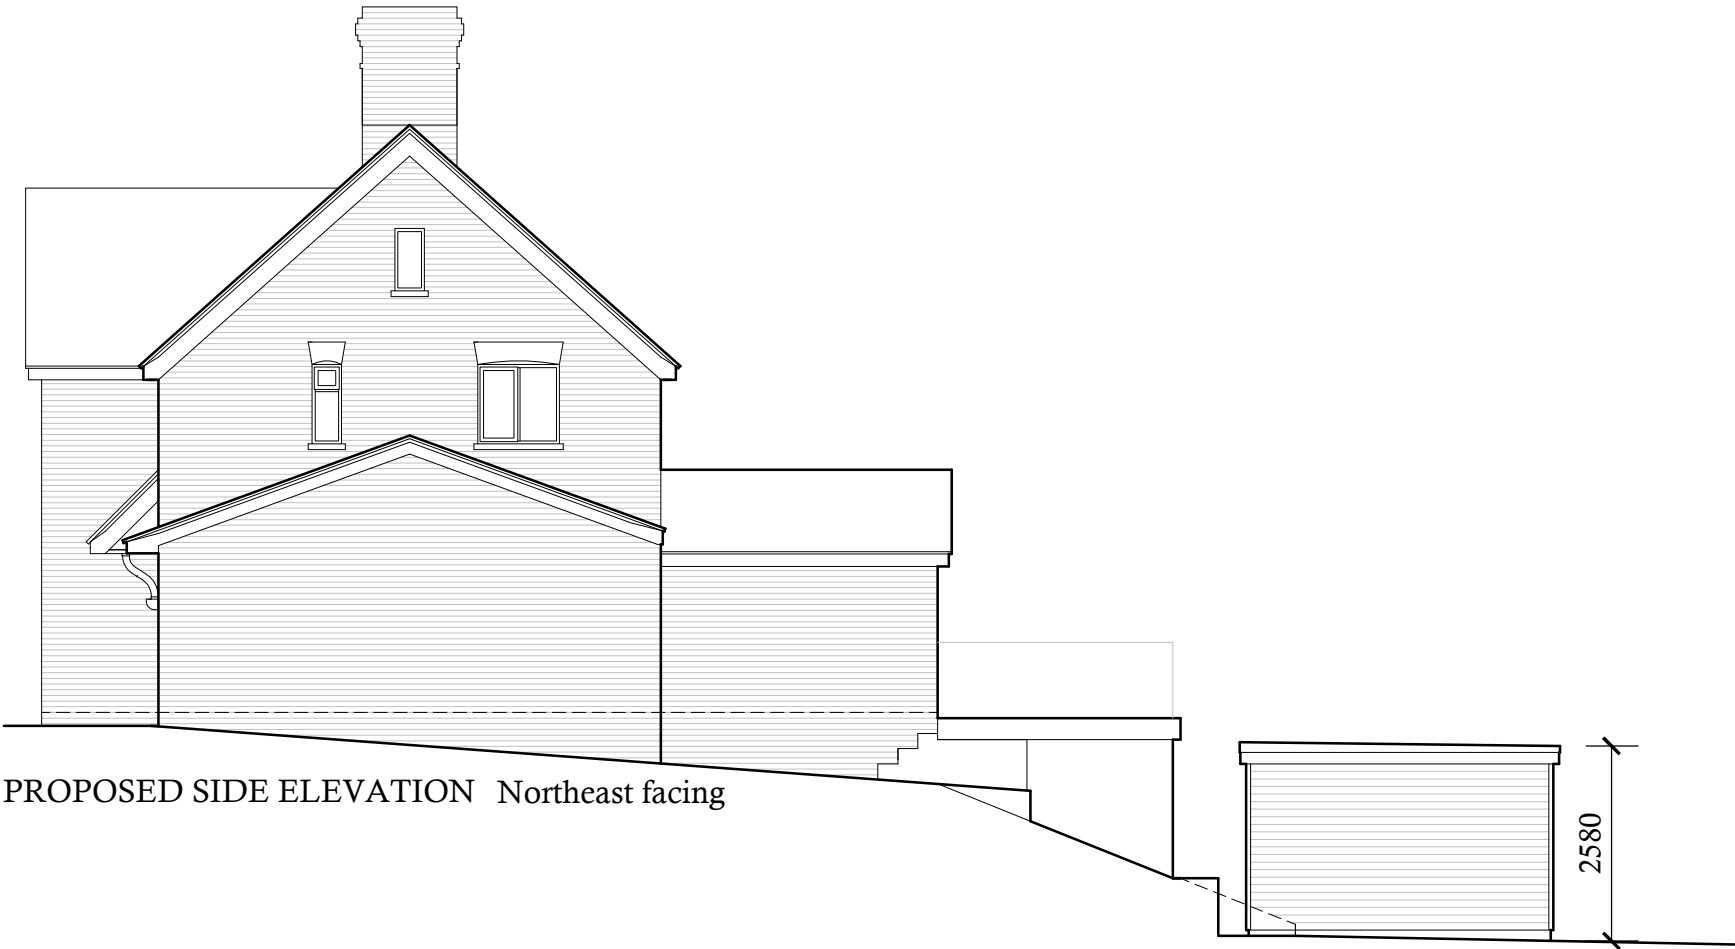

PROPOSED SIDE ELEVATION Northeast facing

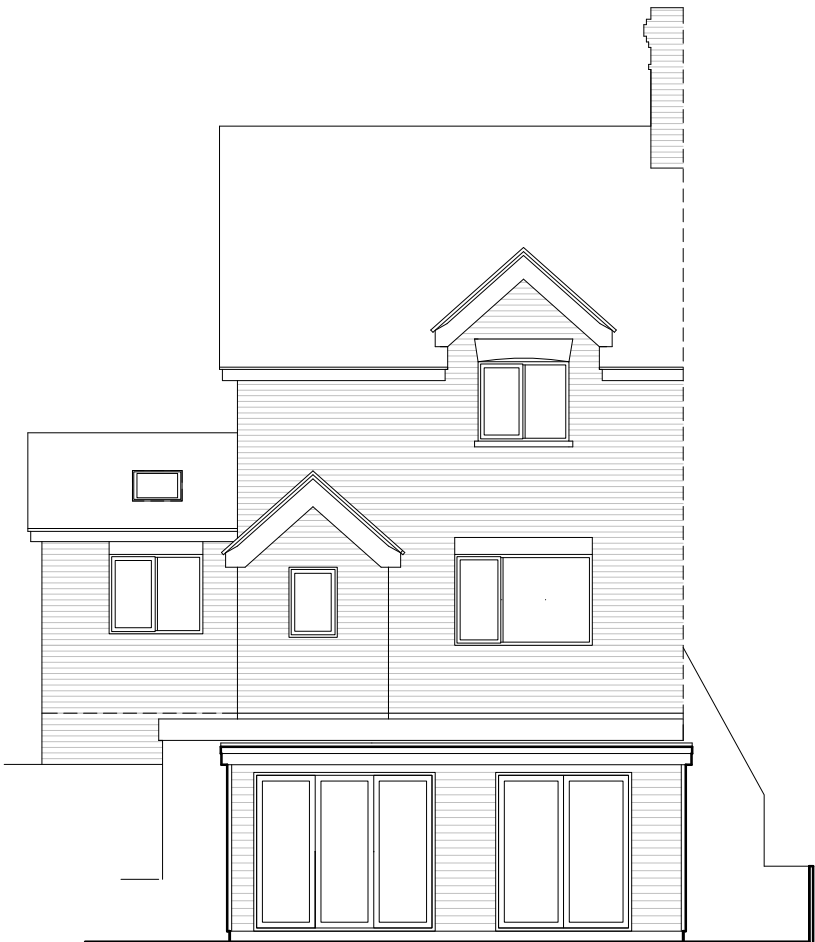

PROPOSED REAR ELEVATION Northwest facing

 

PROPOSED SIDE ELEVATION Southwest facing

REV A: Southwest elevation added, orientation amended. 08/08/2025

Proposal: PROPOSED SINGLE STOREY SIDE EXTENSION & SUMMERHOUSE		
	Drawing Description. PROPOSED ELEVATIONS	
	Location. 44, West Hill, East Grinstead. RH19 4EP	
Tel: 07917858987 Email: stevebulldesign@gmail.com		Date : April 2025
Scale : 1:100		Drawing No: 2025-23-03 rev. A