


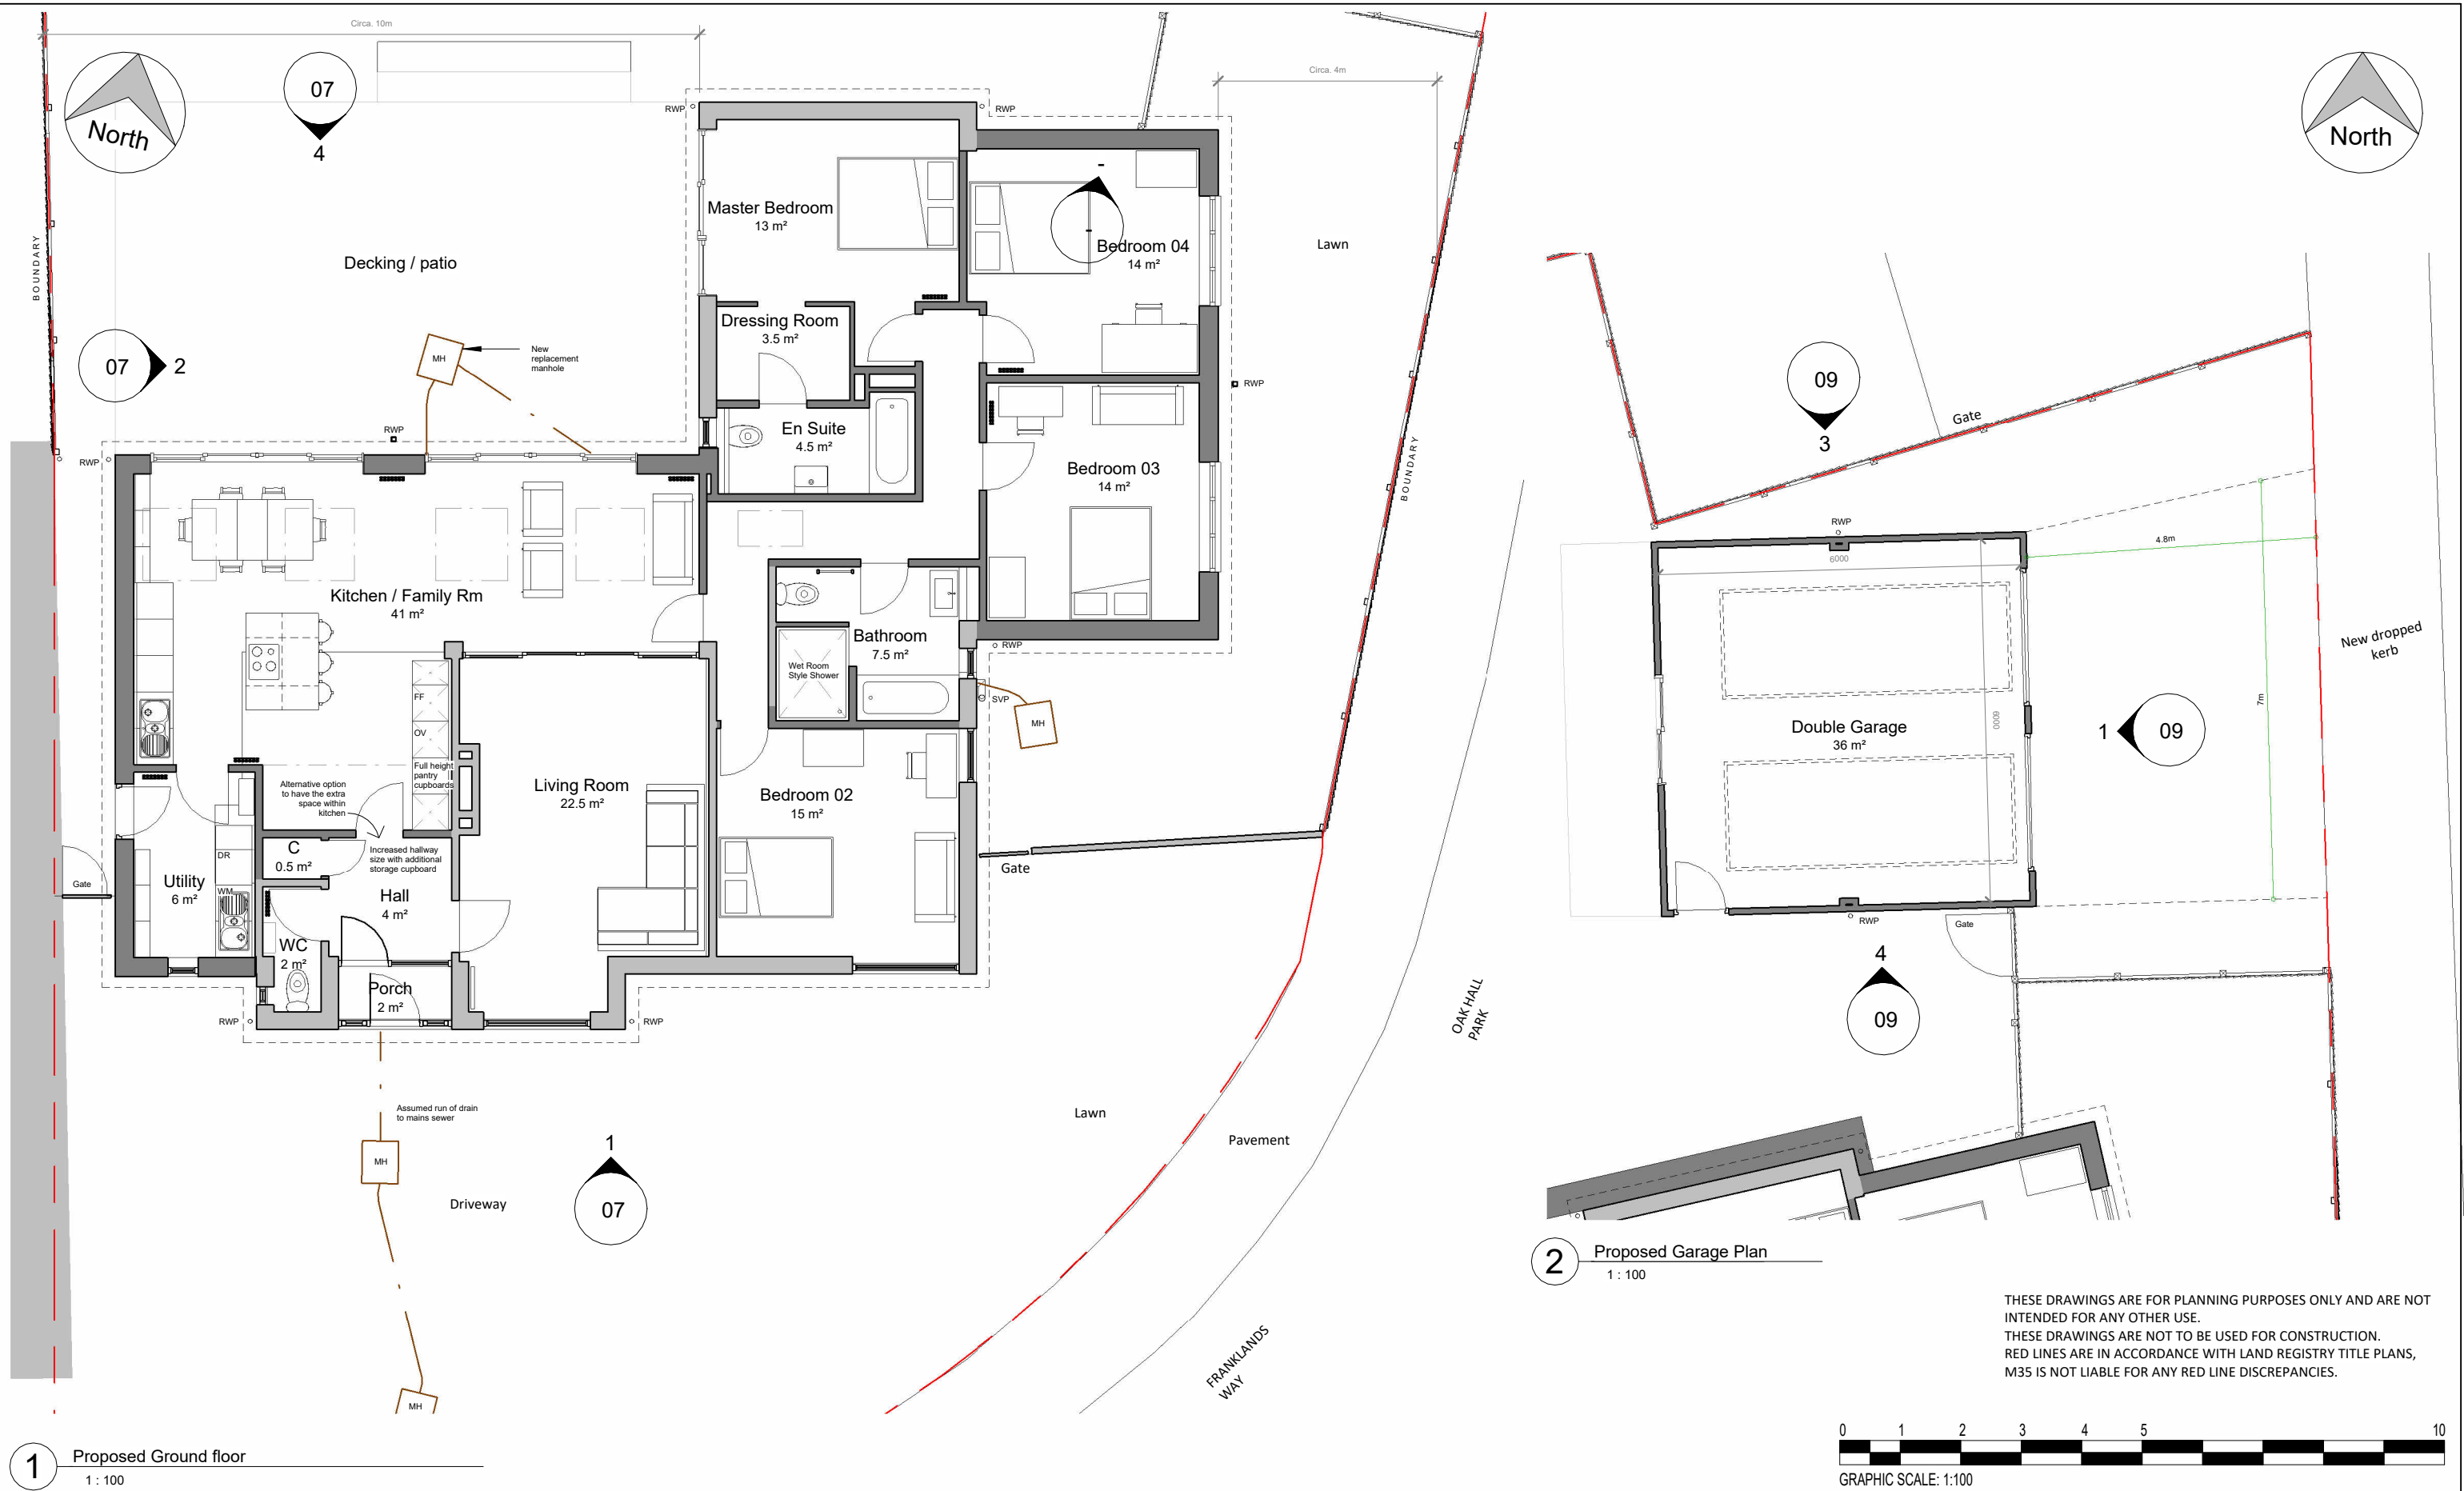

17 Franklands Way, Burgess Hill

Proposed Floor Plans

Scale @ A3		Drawing number		No.	Description	Date
1 : 100		028 06		A	Revised Concept Design	28.04.23
Date		27.03.23		B	Issued for Planning	18.05.23
Drawn by		KvG		C	Minor amendments to garage	8.8.23