






South as Proposed
1 : 100

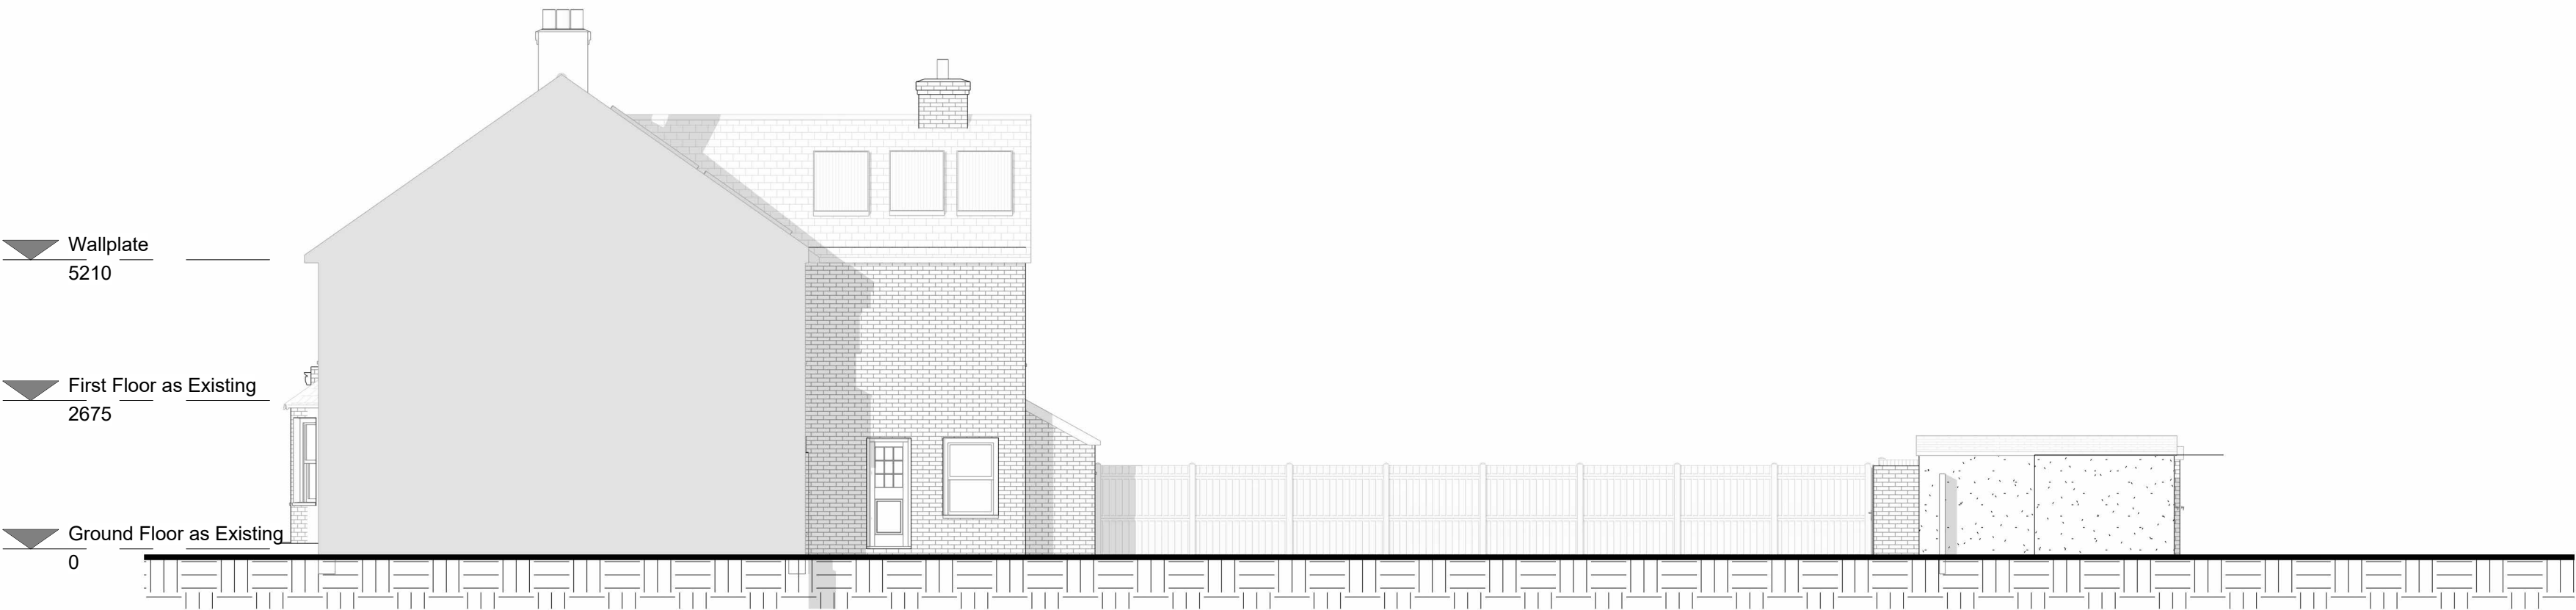

East as Proposed
1 : 100

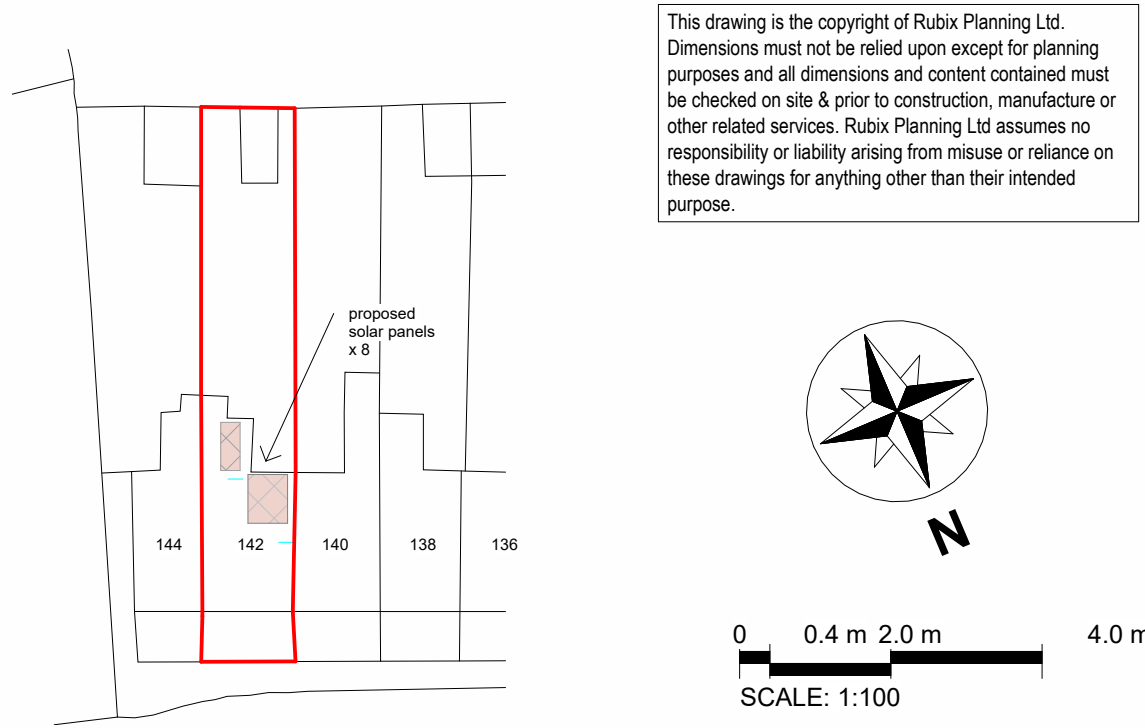


Block Plan as Proposed
1 : 500

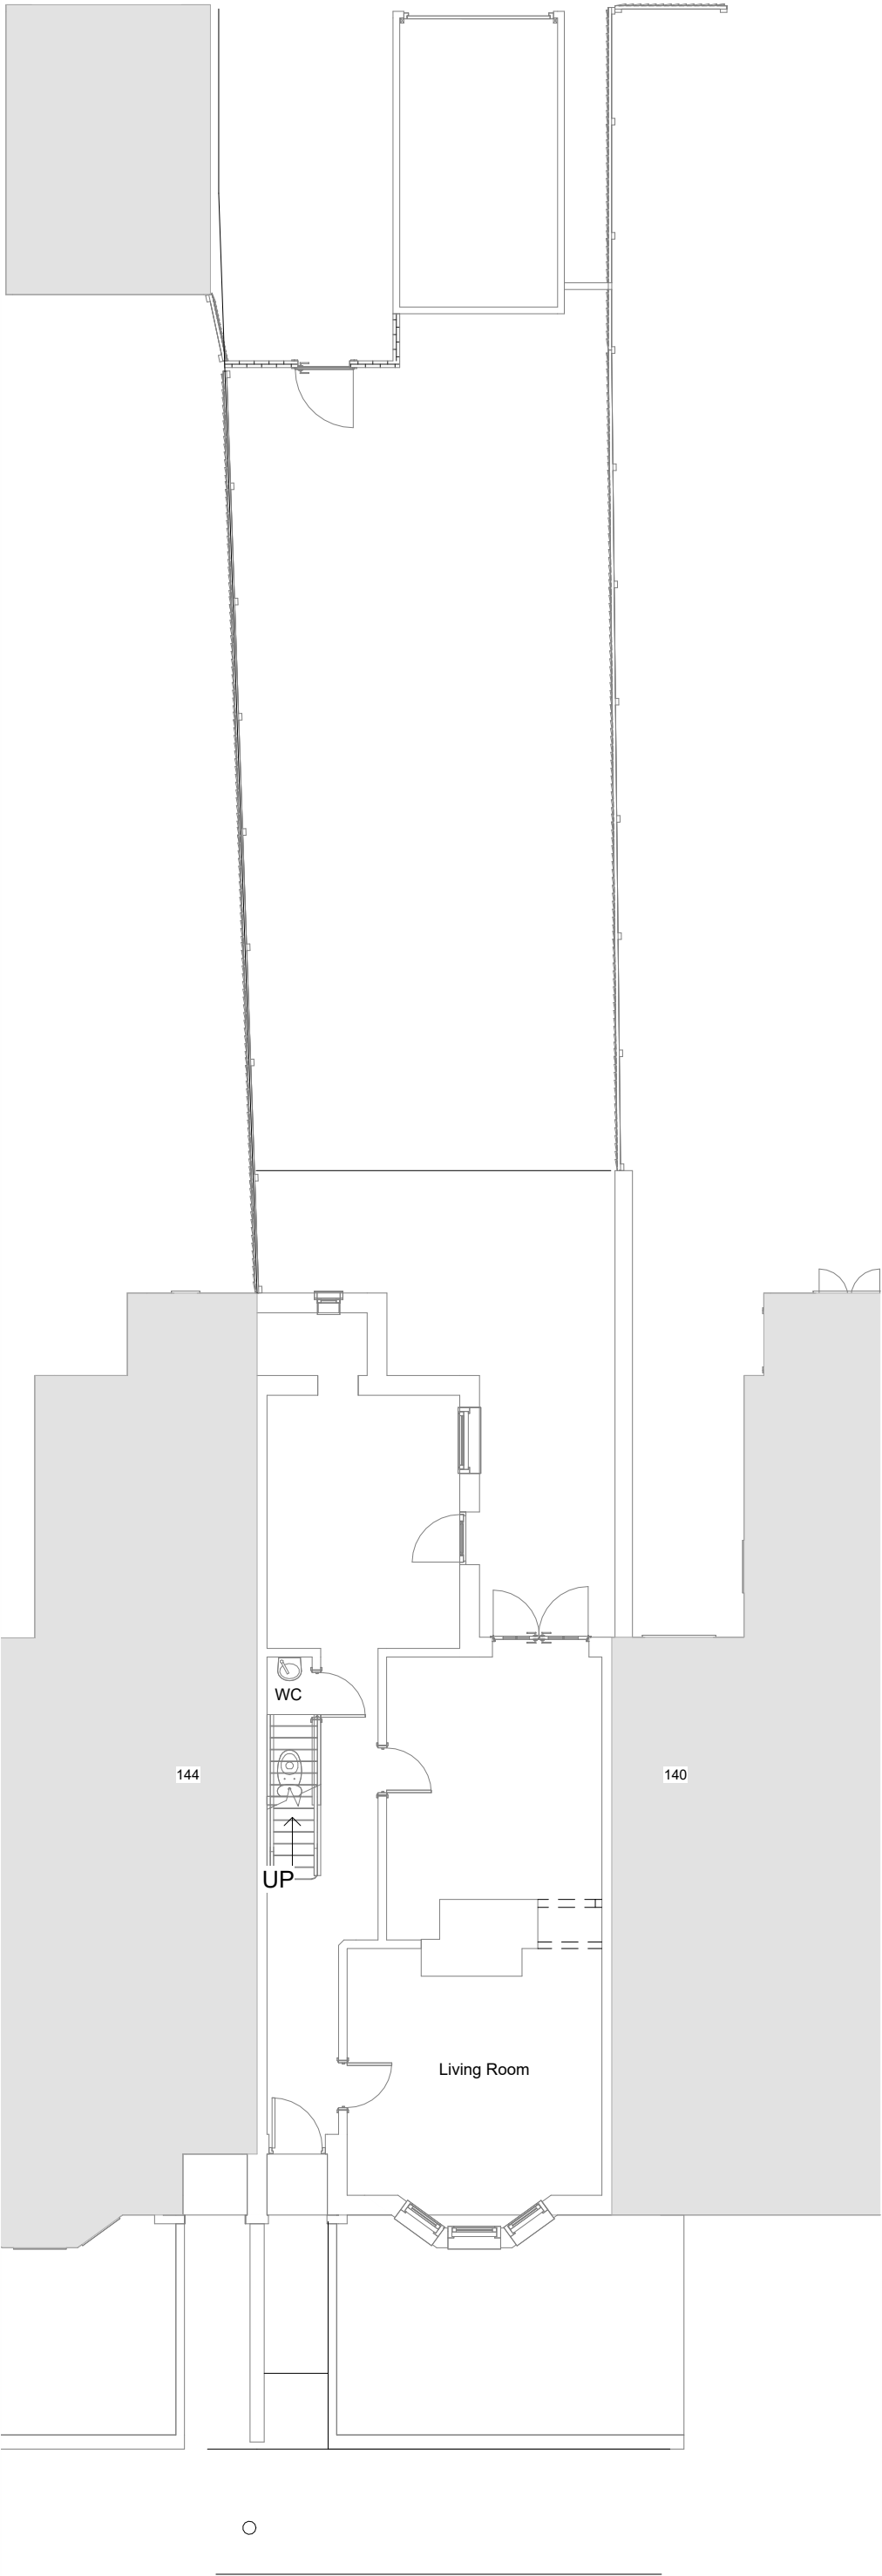


Ground Floor as Proposed
1 : 100




North as Proposed
1 : 100

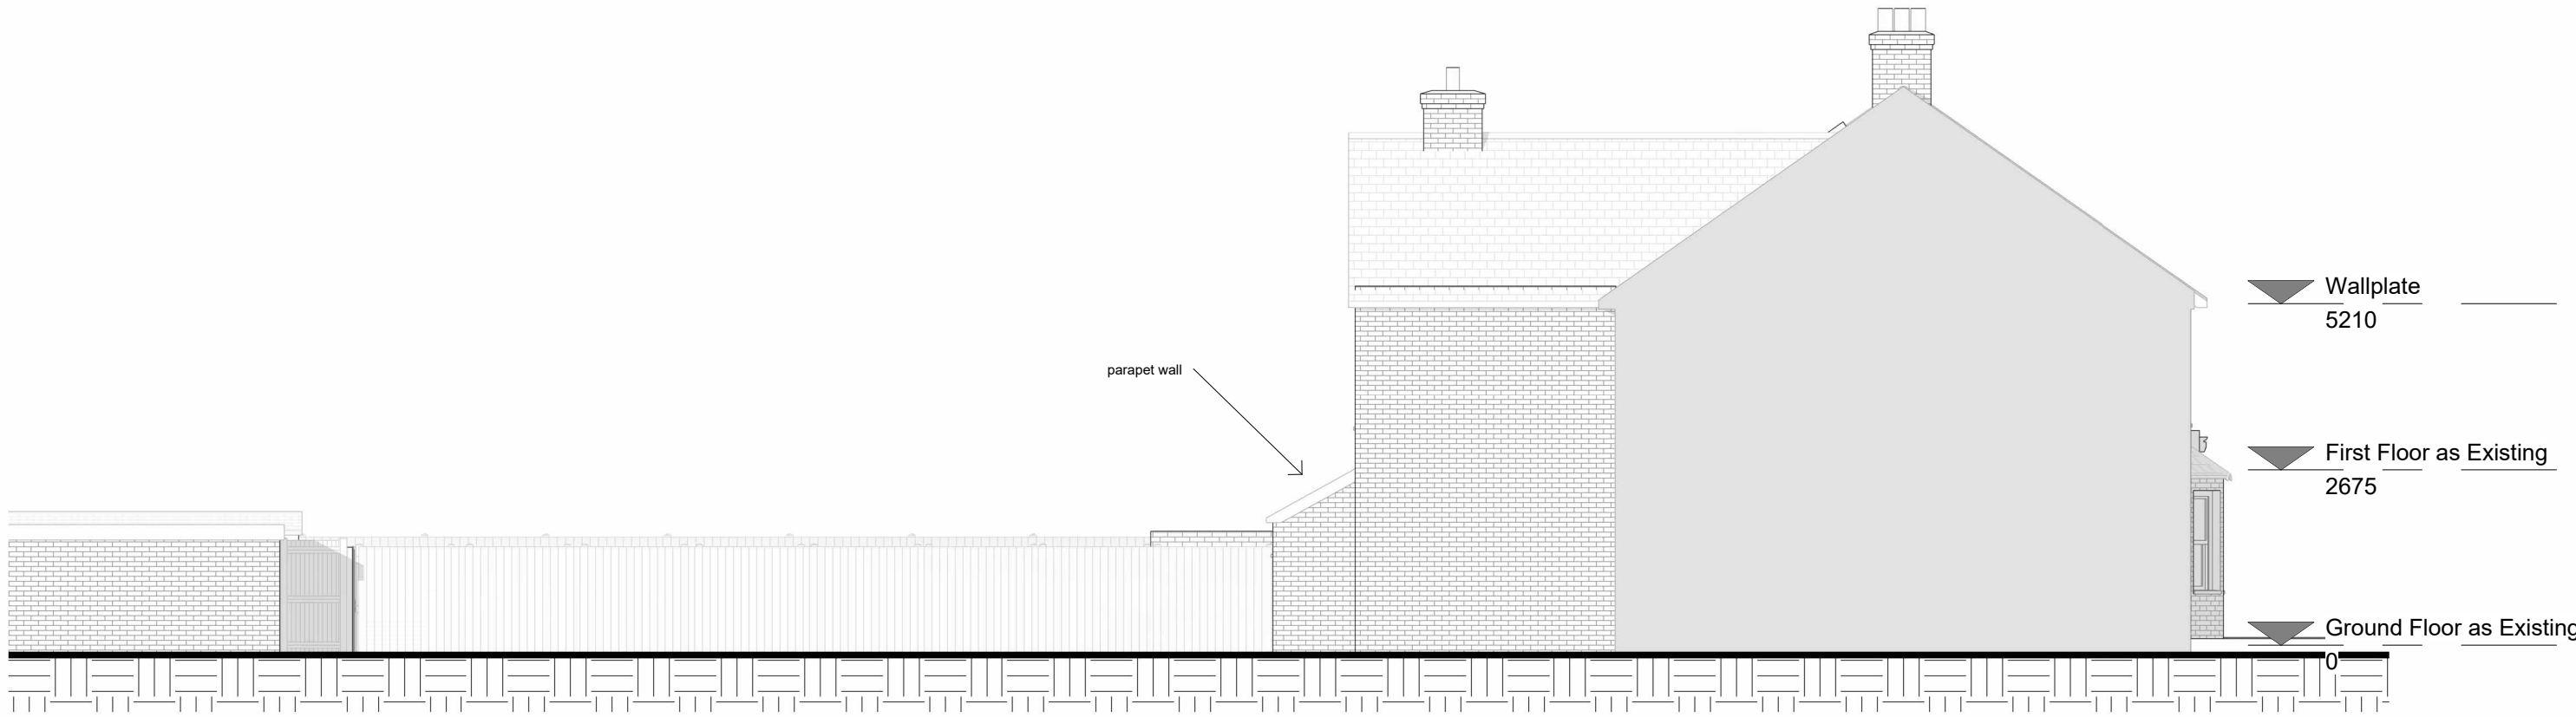

West as as Proposed
1 : 100

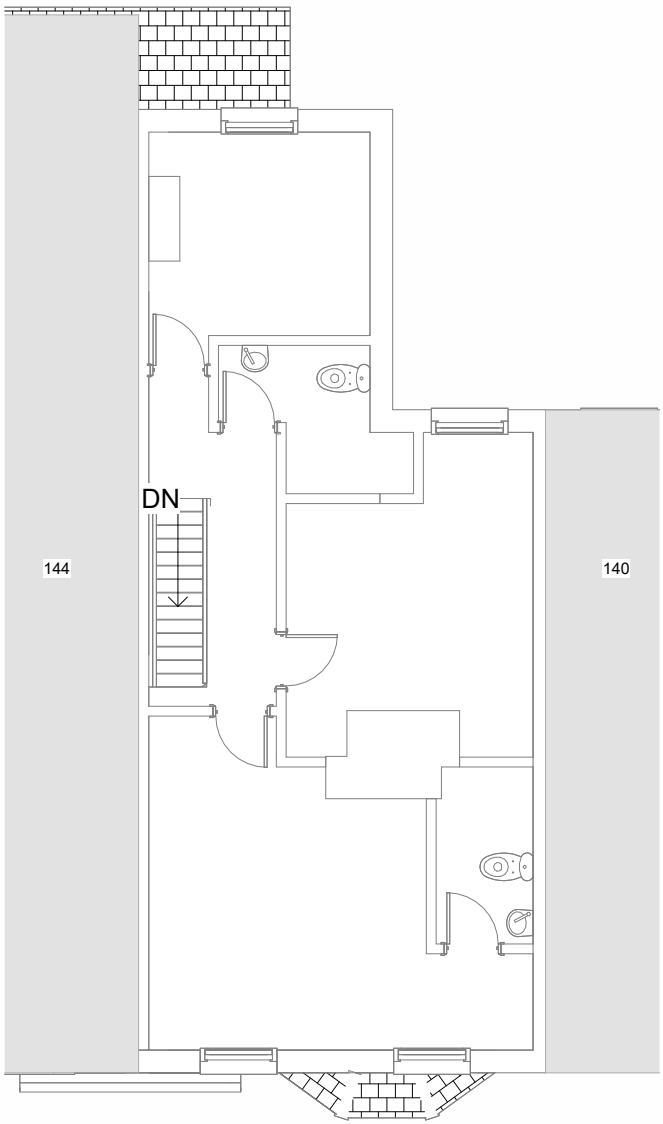

First Floor as Proposed
1 : 100

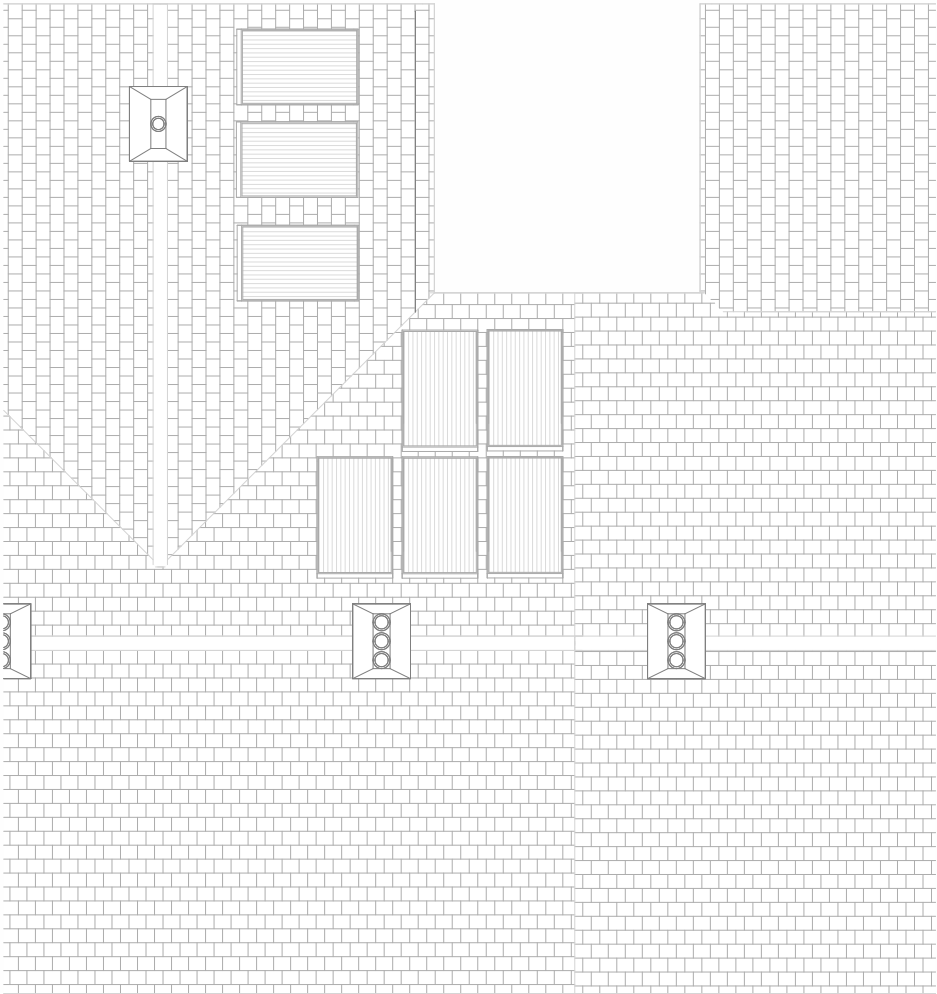

Roof Plan as Proposed
1 : 100



3D View 1

Revision Number	Revision Date	Revision Description
Revision Schedule		
Rubix Planning		
info@rubixplanning.com Call Us: 0333 444 0208 www.rubixplanning.com Registered Company in England & Wales. Company Number: 1613434 Registered Office: Marine House 151 Western Road, Hove, Brighton, East Sussex BN1 6 3UH		
client: Jayne Webb		
project: Extensions & Alterations		
site: 142 High Street Hurstpierpoint BN9 9PA		
drawing: Drawings as Proposed		
scale: As indicated	size: A1	by: TC
project: 2365	dwg: 04	rev: